


DO NOT SCALE this drawing. Use figured dimensions only.
The Contractor must check & verify all dimensions on site.
Any discrepancies must be reported immediately to the Engineer for clarification before proceeding.
This drawing is copyright and owned by Morgan Civil + Structural.


SAFETY, HEALTH AND ENVIRONMENTAL INFORMATION
Refer to the relevant Construction (Design and Management) documentation where applicable.
It is assumed that all works on this drawing will be carried out by a competent contractor, working where appropriate to an approved method statement.

Key:

- DISTANCE FROM FIRE TENDER TO MAIN ACCESS
- REVERSE DISTANCE (MAX 20m FROM TURNING HEAD)

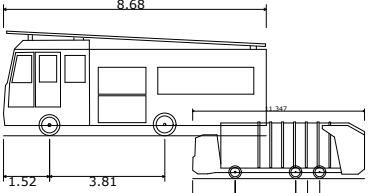

DB32 Fire Appliance
Overall Length 8.680m
Overall Width 2.180m
Overall Body Height 2.452m
Min Body Ground Clearance 0.337m
Max Track Width 2.121m
Lock to lock time 6.00s
Kerb to Kerb Turning Radius 7.910m

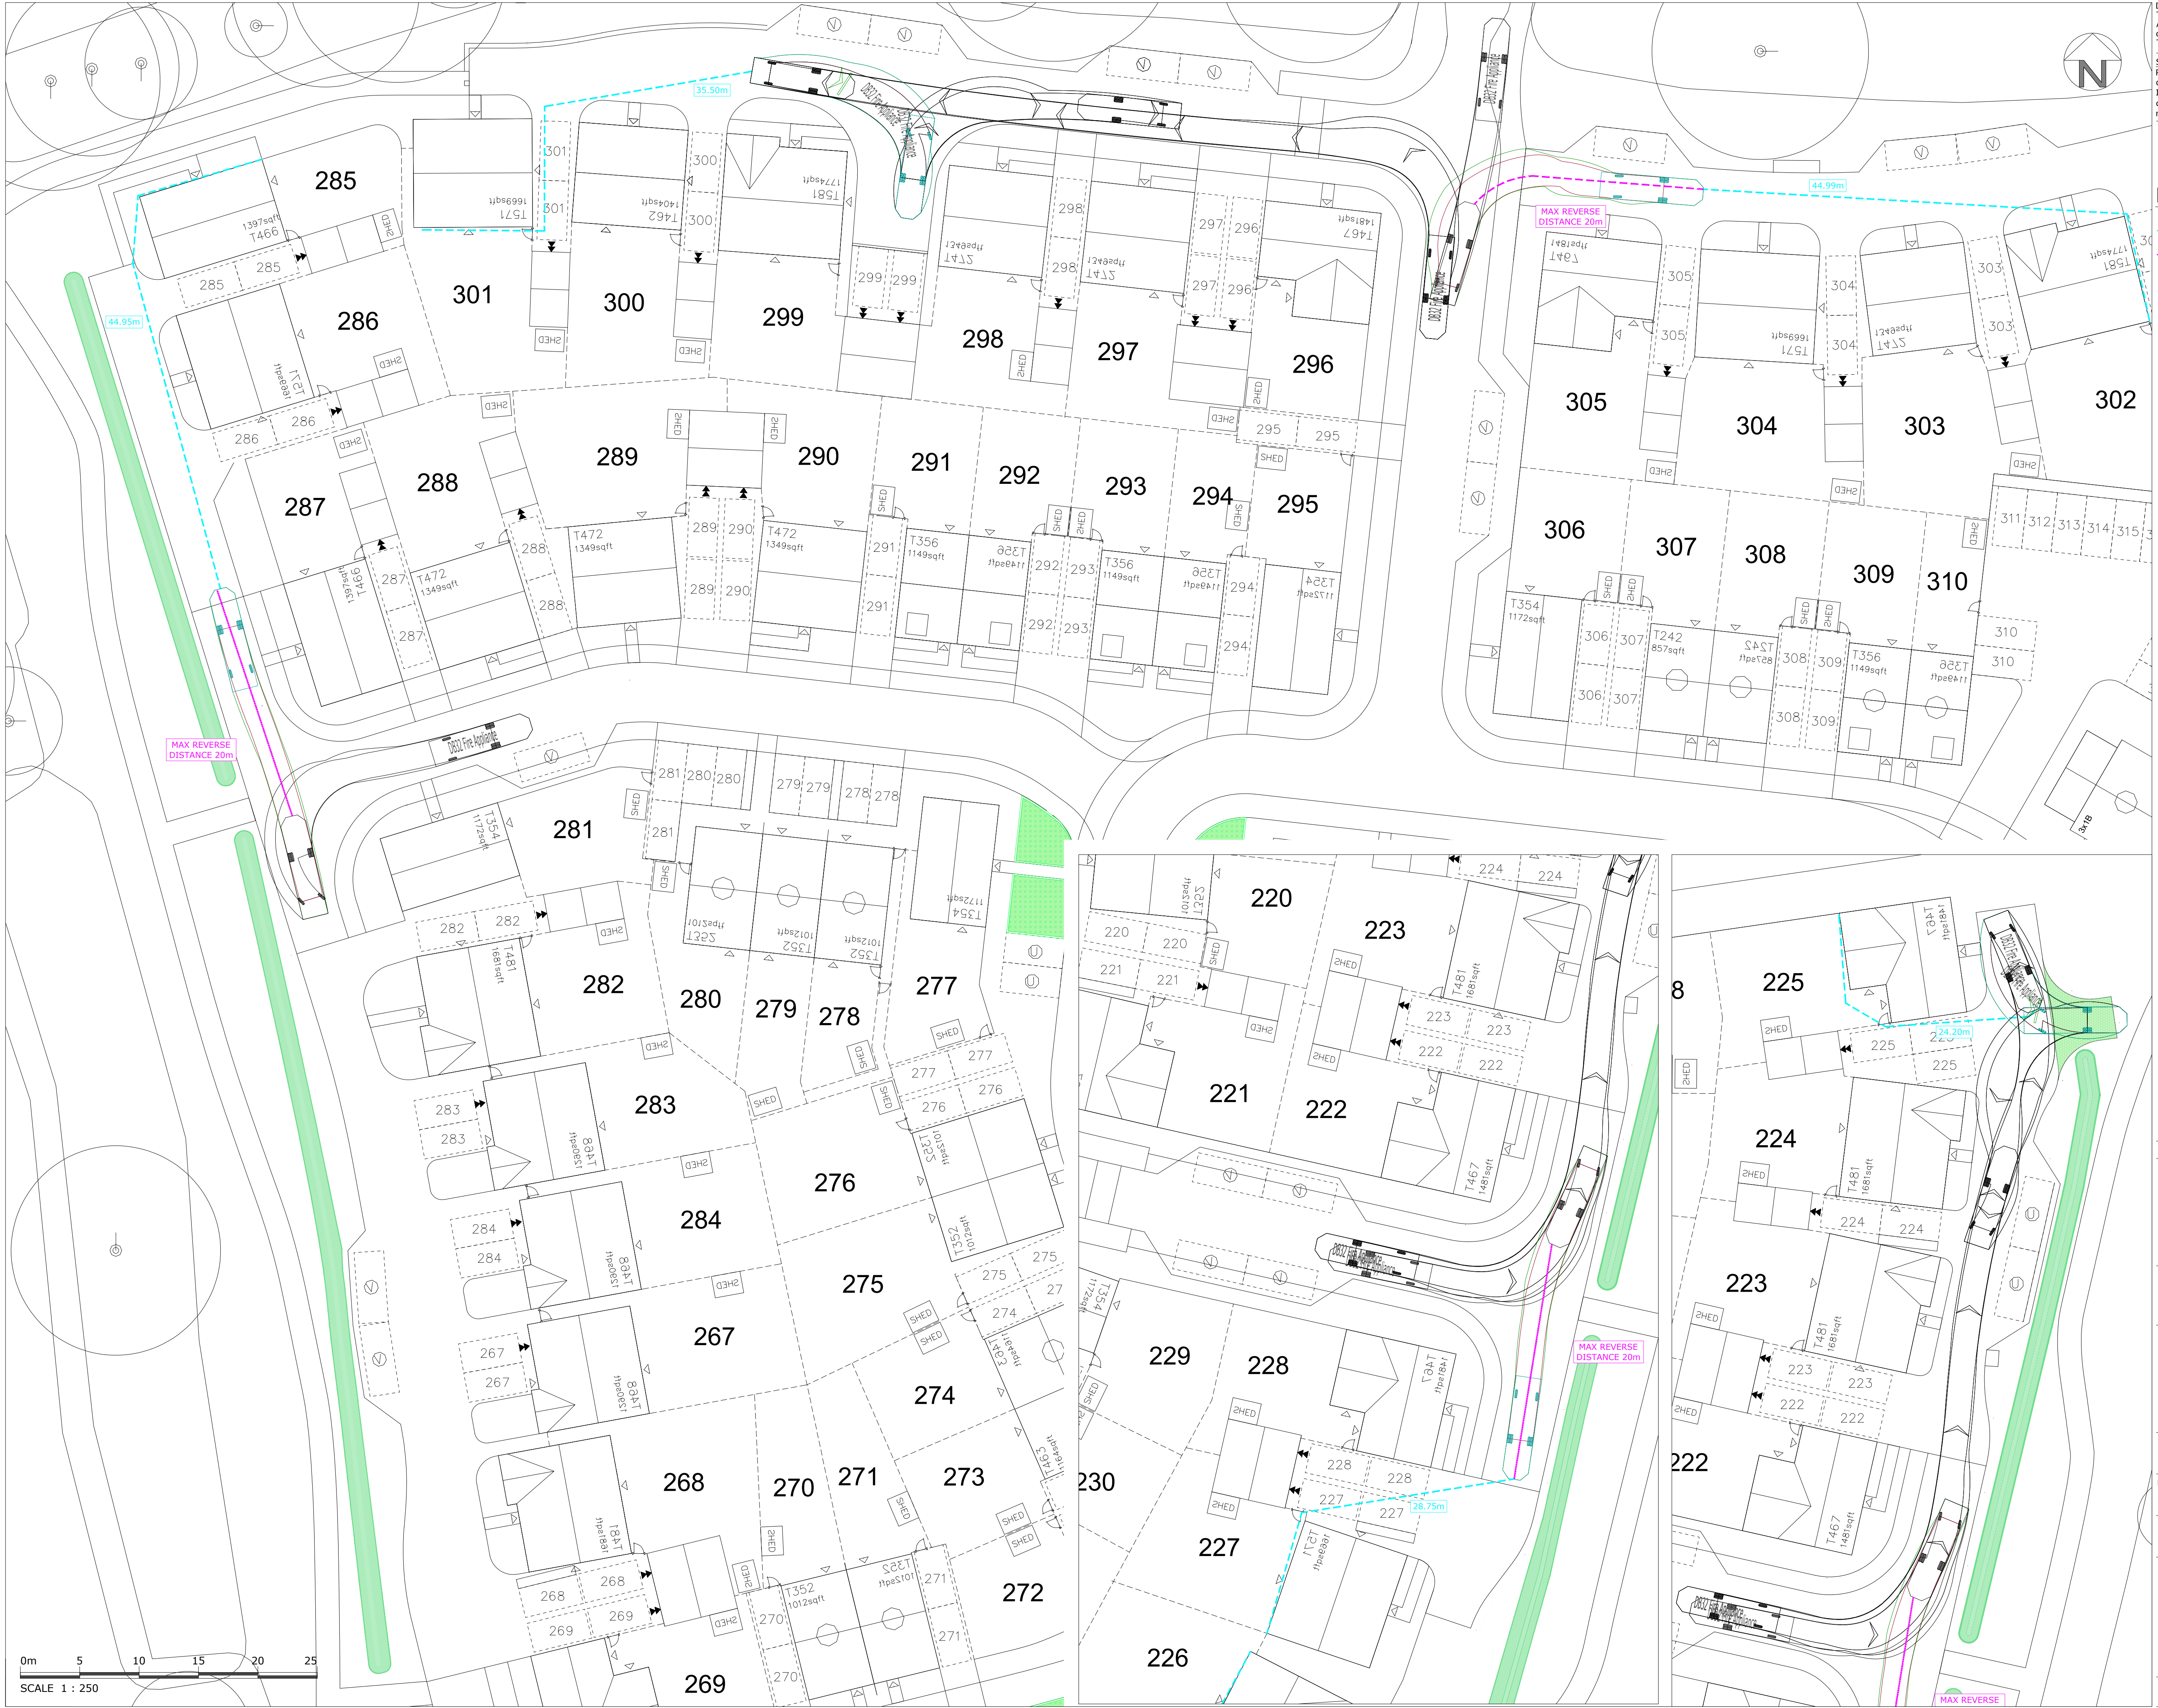

Rev	Date	Description	By
P04	17.11.20	REVISED TO SUIT LATEST LAYOUT	ES
P03	16.05.20	REVISED TRACKING	OT
P02	29.04.20	REVISED TRACKING	ES
P01	23.04.20	DRAWN	ES

Client
VISTRY THAMES VALLEY

Project
FINCHWOOD PARK, PARCEL 6
FINCHAMPSTEAD

Title
VEHICLE TRACKING
FIRE TENDER

SHEET 1

Drawing Status
APPROVAL

Drawn	Checked	Approved	Date	Scale @ A1
ES	NT	NT	APRIL 2025	1:250

Project No.	Drawing No.	Revision
128057	MCS-XX-XX-DR-C-3601	P04



www.morgans-consult.com | enquiries@morgans-consult.com
Company Registered in England and Wales No. 8146644