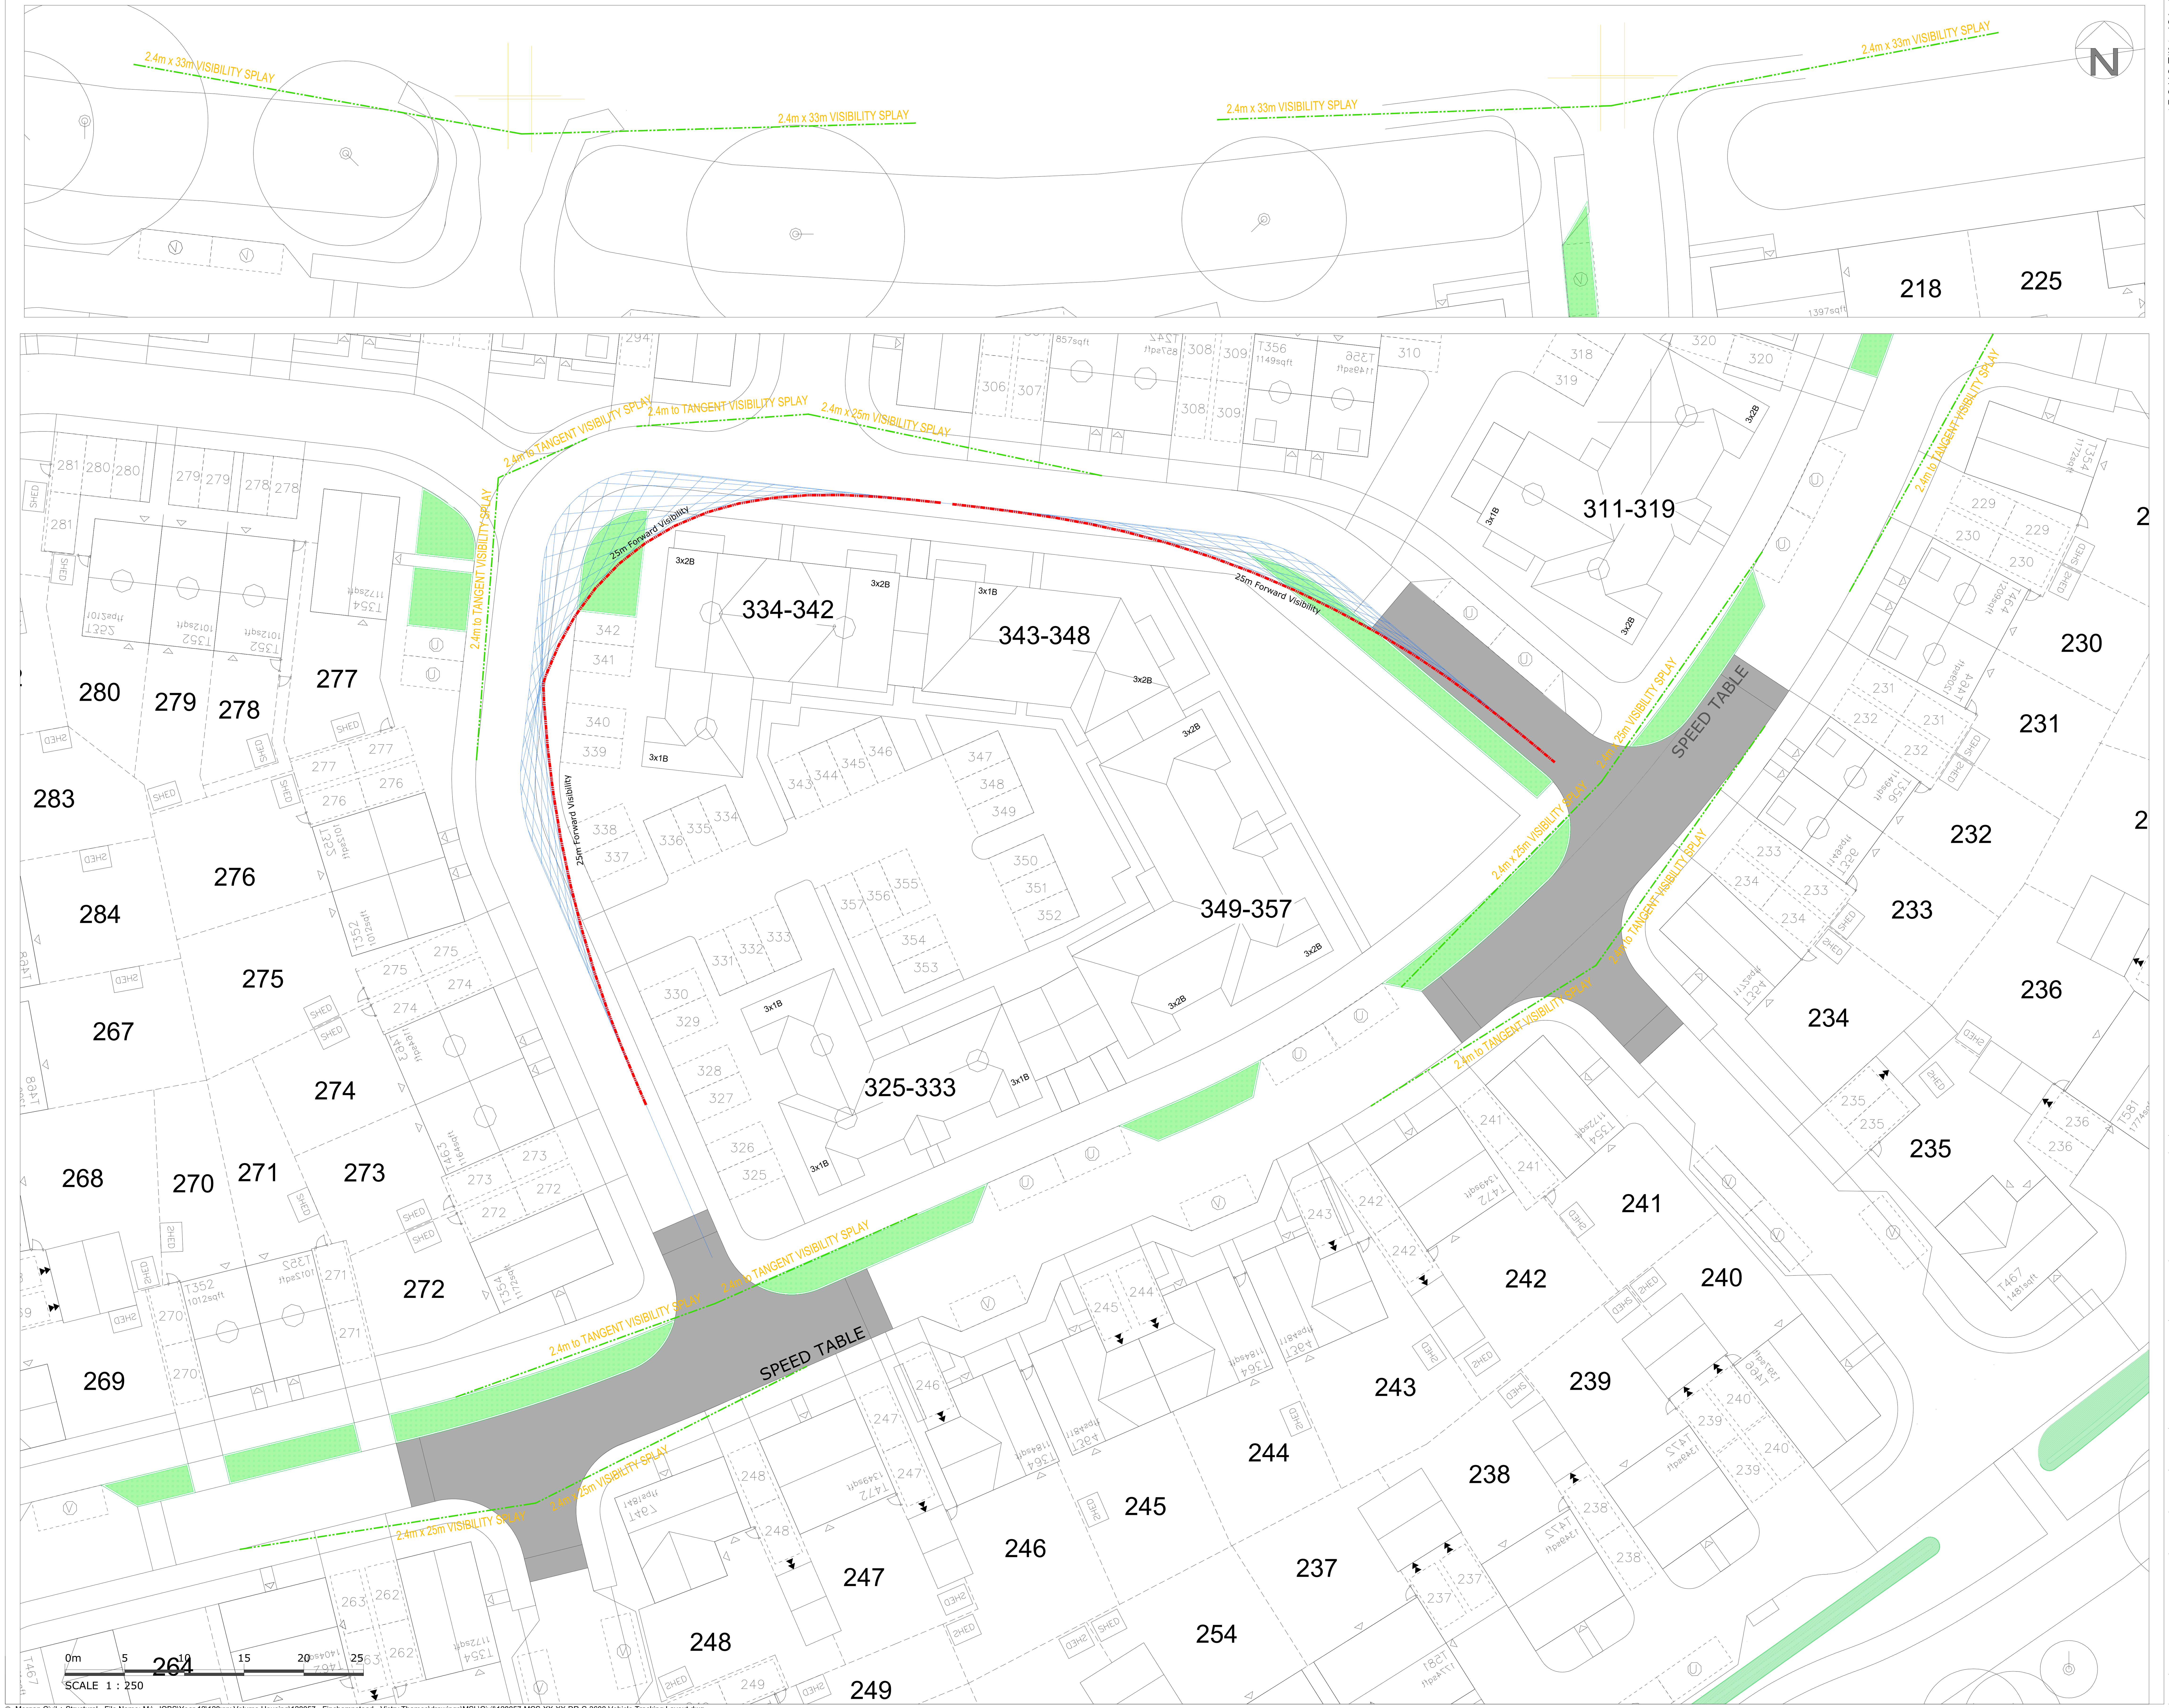


DO NOT SCALE this drawing. Use figured dimensions only.
The Contractor must check & verify all dimensions on site.
Any discrepancies must be reported immediately to the Engineer for clarification before proceeding.
This drawing is copyright and owned by Morgan Civil + Structural.

SAFETY, HEALTH AND ENVIRONMENTAL INFORMATION
Refer to the relevant Construction (Design and Management) documentation where applicable.
It is assumed that all works on this drawing will be carried out by a competent contractor, working where appropriate to an approved method statement.

Key:

- · · -	Junction Visibility Splay (x and y distances denoted)
- · · -	Forward Visibility Splay (y distances denoted)

Rev	Date	Description	By
P01	17.11.25	First issue	ES

Client
Vistry Thames Valley

Project
Finchwood Park, Parcel 6
Finchampstead

Title
Forward Visibility & Visibility at Junctions

Drawing Status
Approval

Drawn	Checked	Approved	Date	Scale @ A1
ES	ES	NT	MAY 2025	1:250

Project No.	Drawing No.	Revision
128057	MCS-XX-XX-DR-C-3650	P01

Morgan Civil + Structural

www.morgancs-consult.com | enquiries@morgancs-consult.com
Company Registered in England and Wales No. 8146644

© Morgan Civil + Structural - File Name: M:_JOBS\Year 12\128xxx Volume Housing\128057 - Finchampstead - Vistry Thames\drawings\MSL\Civil\128057-MCS-XX-XX-DR-C-3600 Vehicle Tracking Layout.dwg