


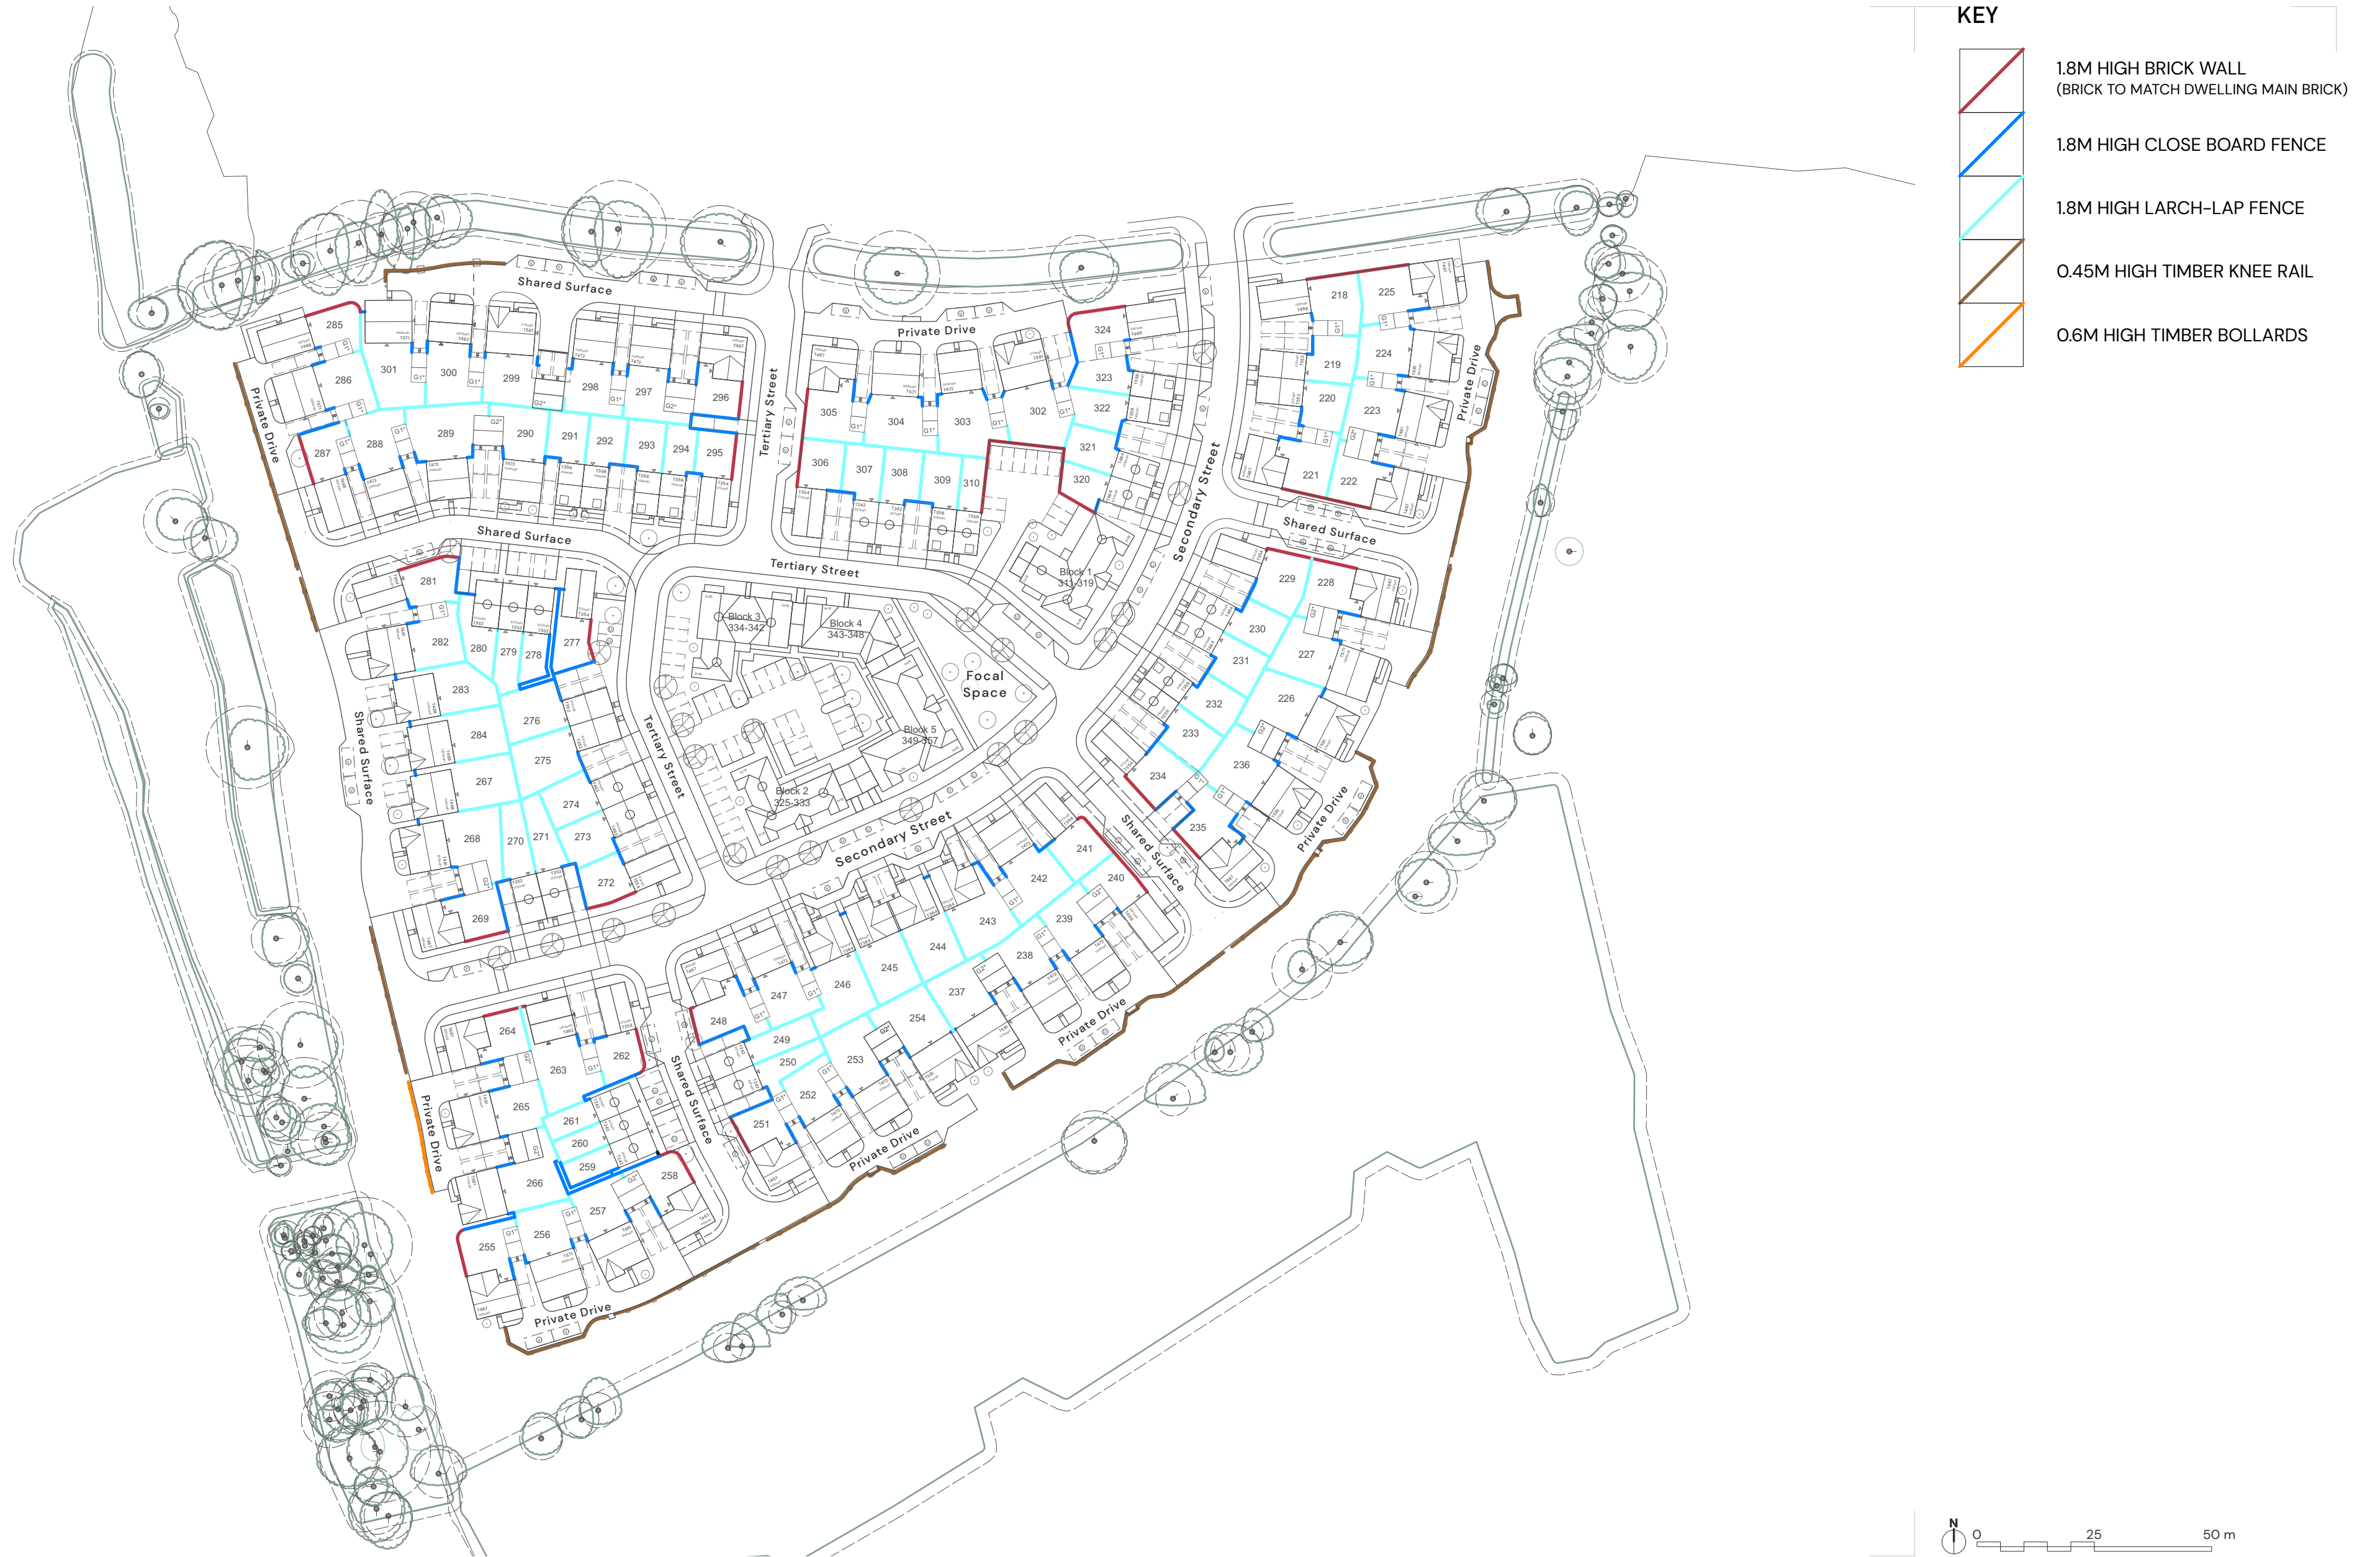

FINCHAMPSTEAD PARCEL 6 – BOUNDARY TREATMENTS PLAN