


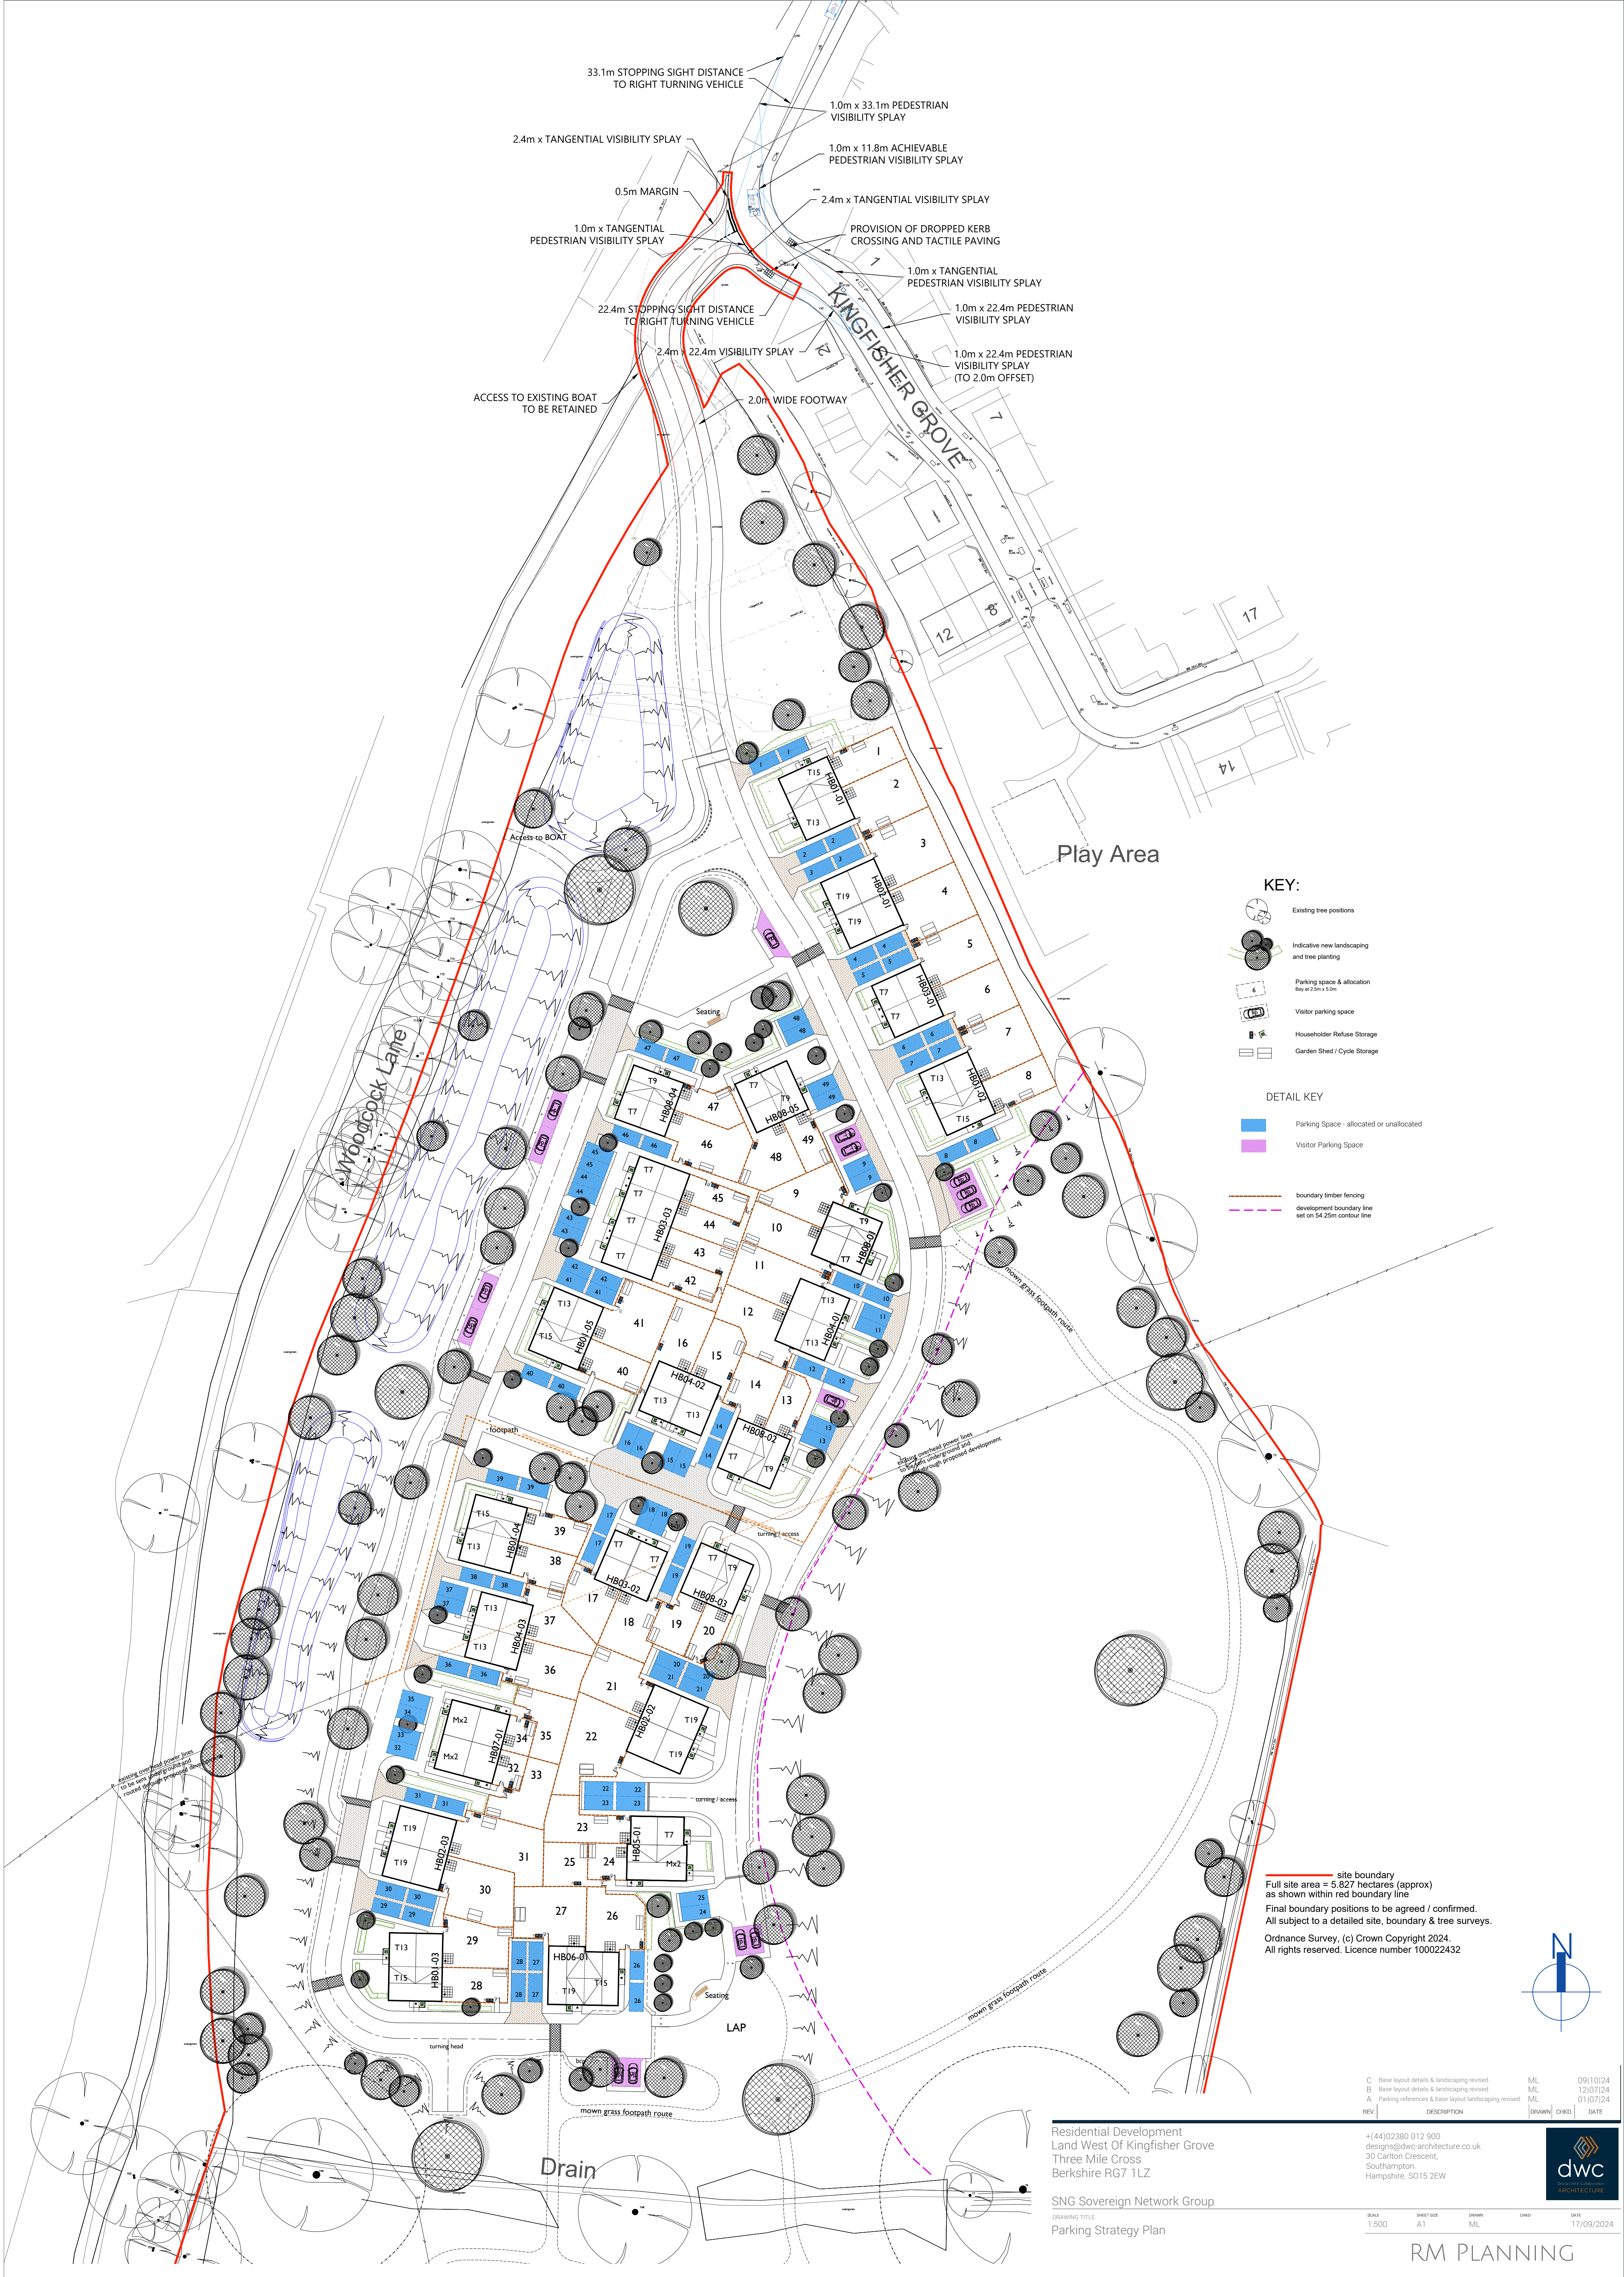

KEY:

- Existing tree positions
- Indicative new landscaping and tree planting
- Parking space & allocation Bay at 2.5m x 5.0m
- Visitor parking space
- Householder Refuse Storage
- Garden Shed / Cycle Storage

DETAIL KEY

- Parking Space - allocated or unallocated
- Visitor Parking Space
- boundary timber fencing
- development boundary line set on 54.25m contour line

Full site area = 5.827 hectares (approx) as shown within red boundary line
Final boundary positions to be agreed / confirmed.
All subject to a detailed site, boundary & tree surveys.
Ordnance Survey, (c) Crown Copyright 2024.
All rights reserved. Licence number 100022432

C	Base layout details & landscaping revised.	ML	09/10/24	
B	Base layout details & landscaping revised.	ML	12/07/24	
A	Parking references & base layout landscaping revised.	ML	01/07/24	
REV.	DESCRIPTION	DRAWN	CHKD.	DATE

Residential Development
Land West Of Kingfisher Grove
Three Mile Cross
Berkshire RG7 1LZ

SNG Sovereign Network Group
DRAWING TITLE
Parking Strategy Plan

SCALE	SHEET SIZE	DRAWN	CHKD	DATE
1:500	A1	ML		17/09/2024

RM PLANNING

