


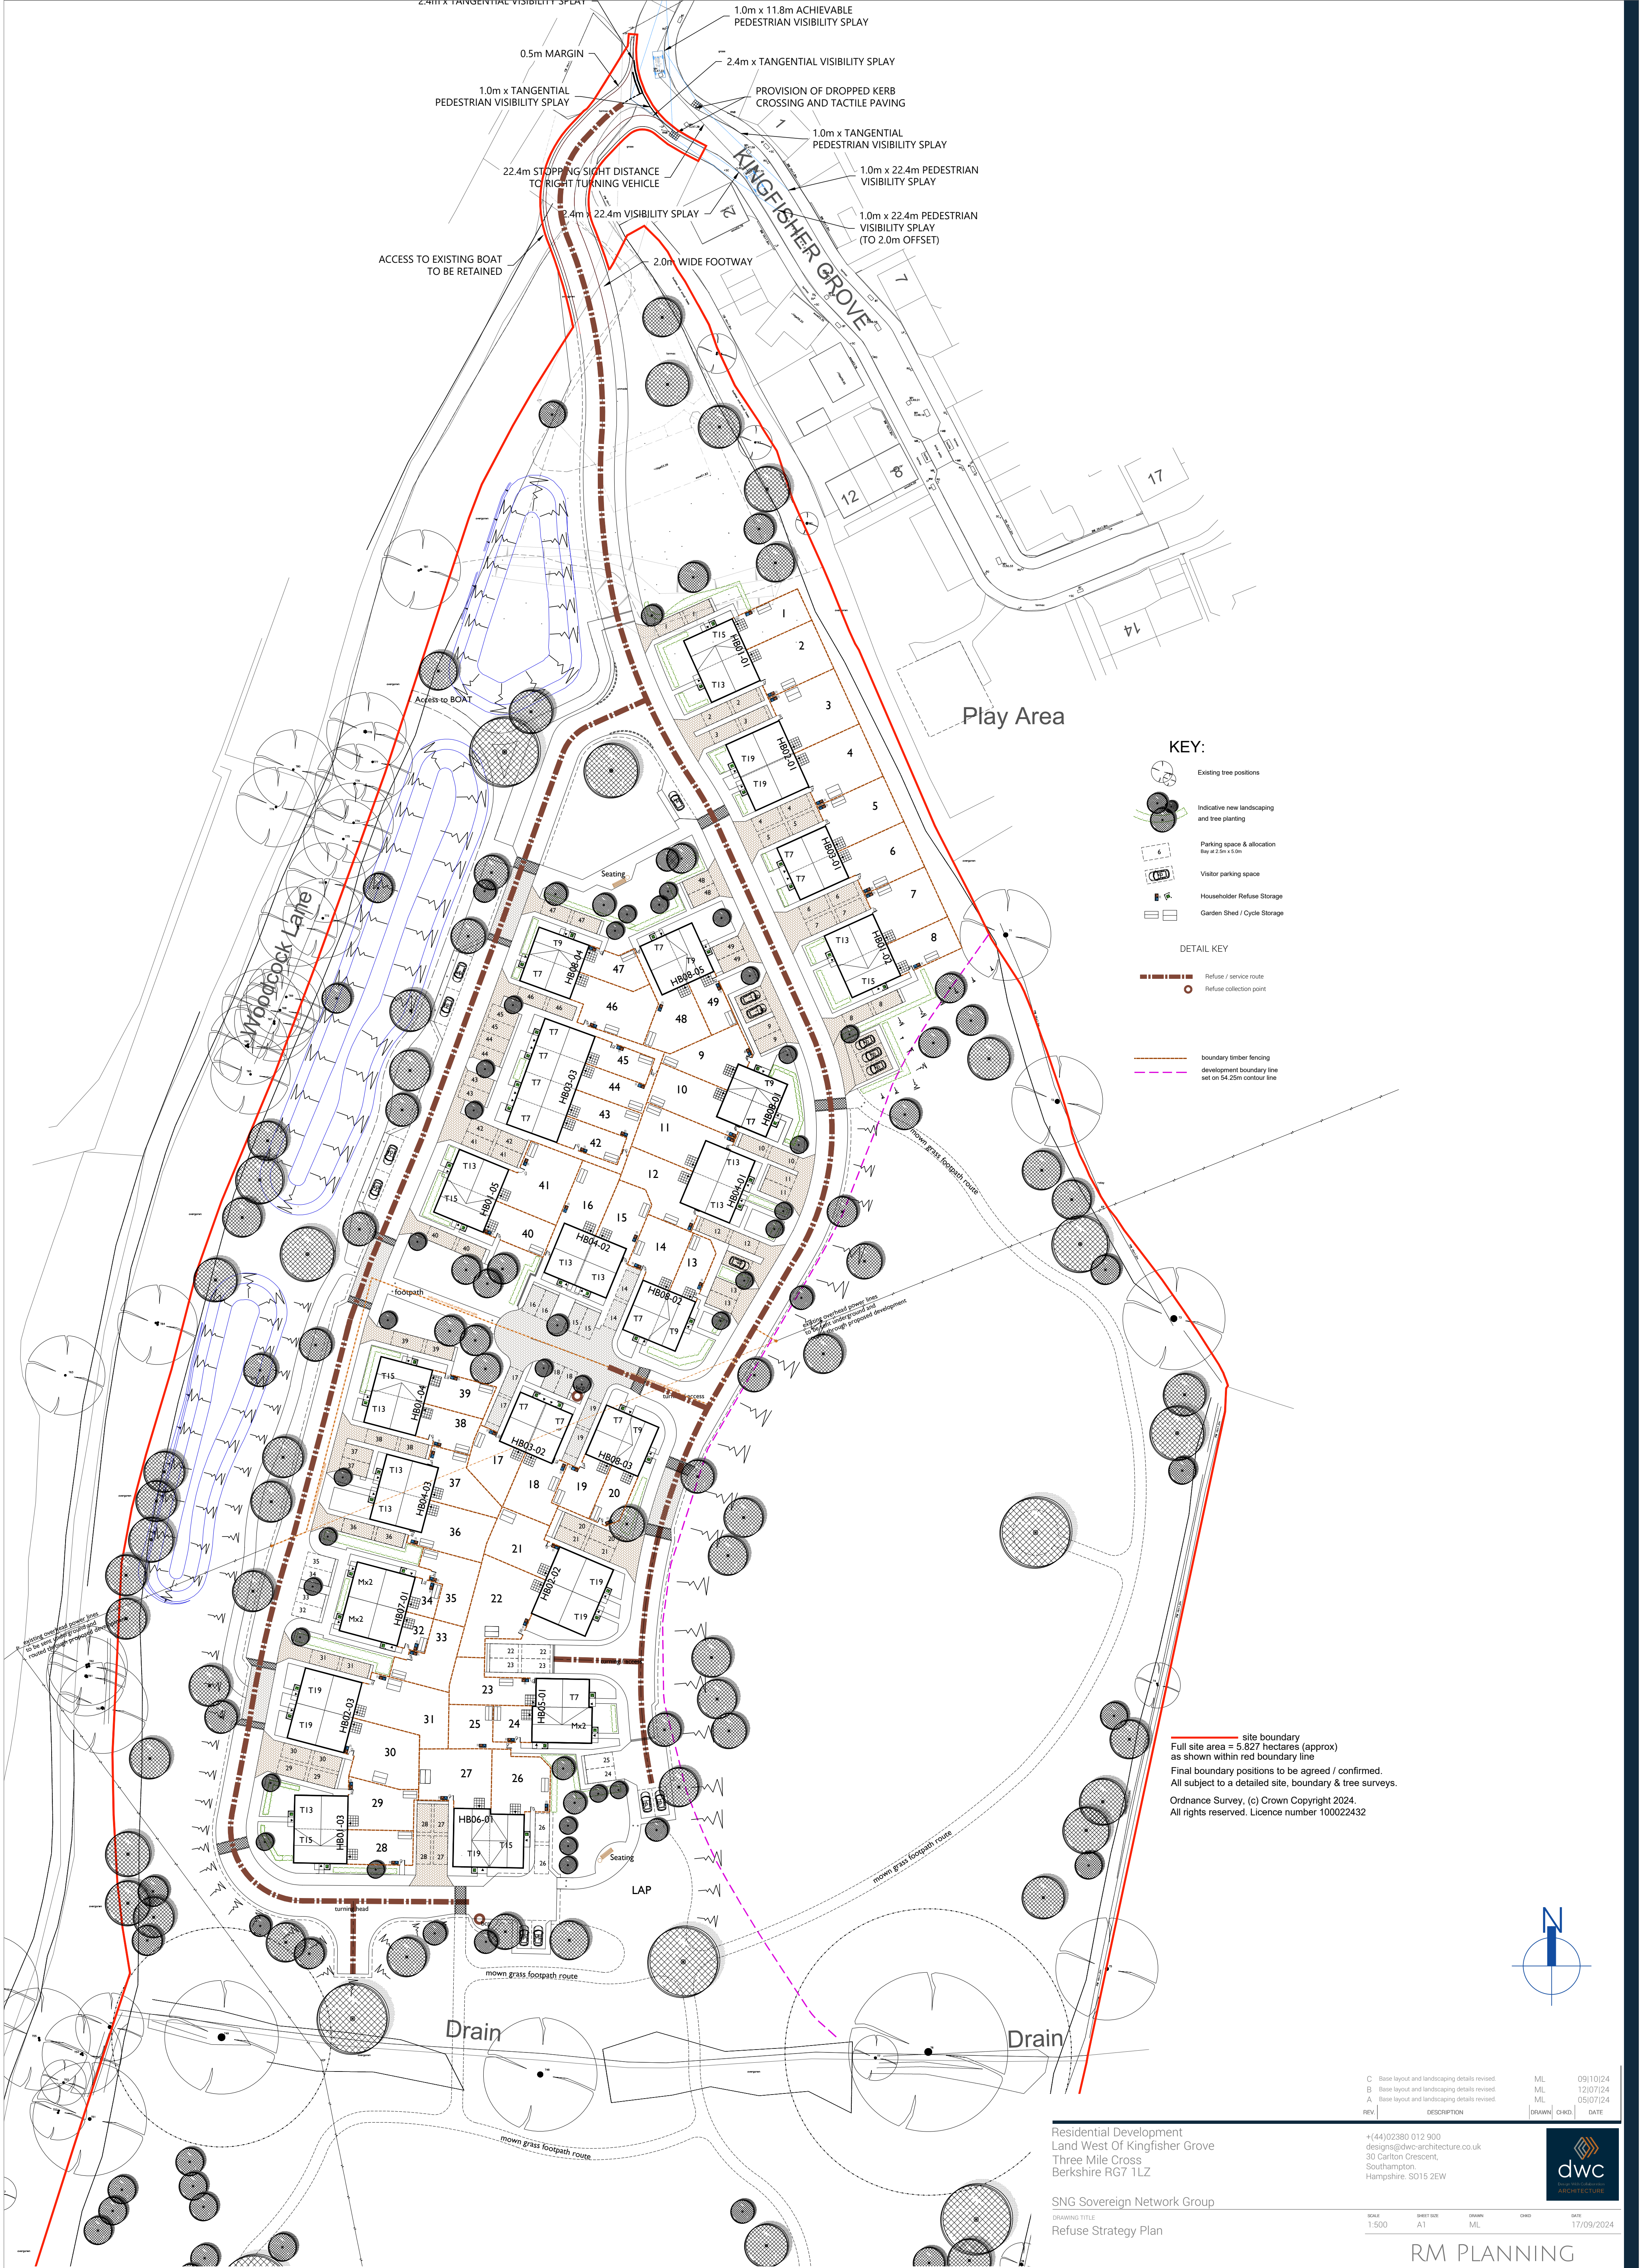

KEY:

- Existing tree positions
- Indicative new landscaping and tree planting
- Parking space & allocation Bay at 2.5m x 5.0m
- Visitor parking space
- Householder Refuse Storage
- Garden Shed / Cycle Storage

DETAIL KEY

- Refuse / service route
- Refuse collection point
- boundary timber fencing
- development boundary line set on 54.25m contour line

site boundary
Full site area = 5.827 hectares (approx)
as shown within red boundary line
Final boundary positions to be agreed / confirmed.
All subject to a detailed site, boundary & tree surveys.
Ordnance Survey. (c) Crown Copyright 2024.
All rights reserved. Licence number 100022432

C	Base layout and landscaping details revised.	ML	09/10/24	
B	Base layout and landscaping details revised.	ML	12/07/24	
A	Base layout and landscaping details revised.	ML	05/07/24	
REV.	DESCRIPTION	DRAWN	CHKD.	DATE

Residential Development
Land West Of Kingfisher Grove
Three Mile Cross
Berkshire RG7 1LZ

SNG Sovereign Network Group
DRAWING TITLE
Refuse Strategy Plan

+(44)02380 012 900
designs@dw-architecture.co.uk
30 Carlton Crescent,
Southampton,
Hampshire. SO15 2EW



SCALE	SHEET SIZE	DRAWN	CHKD	DATE
1:500	A1	ML		17/09/2024

RM PLANNING