


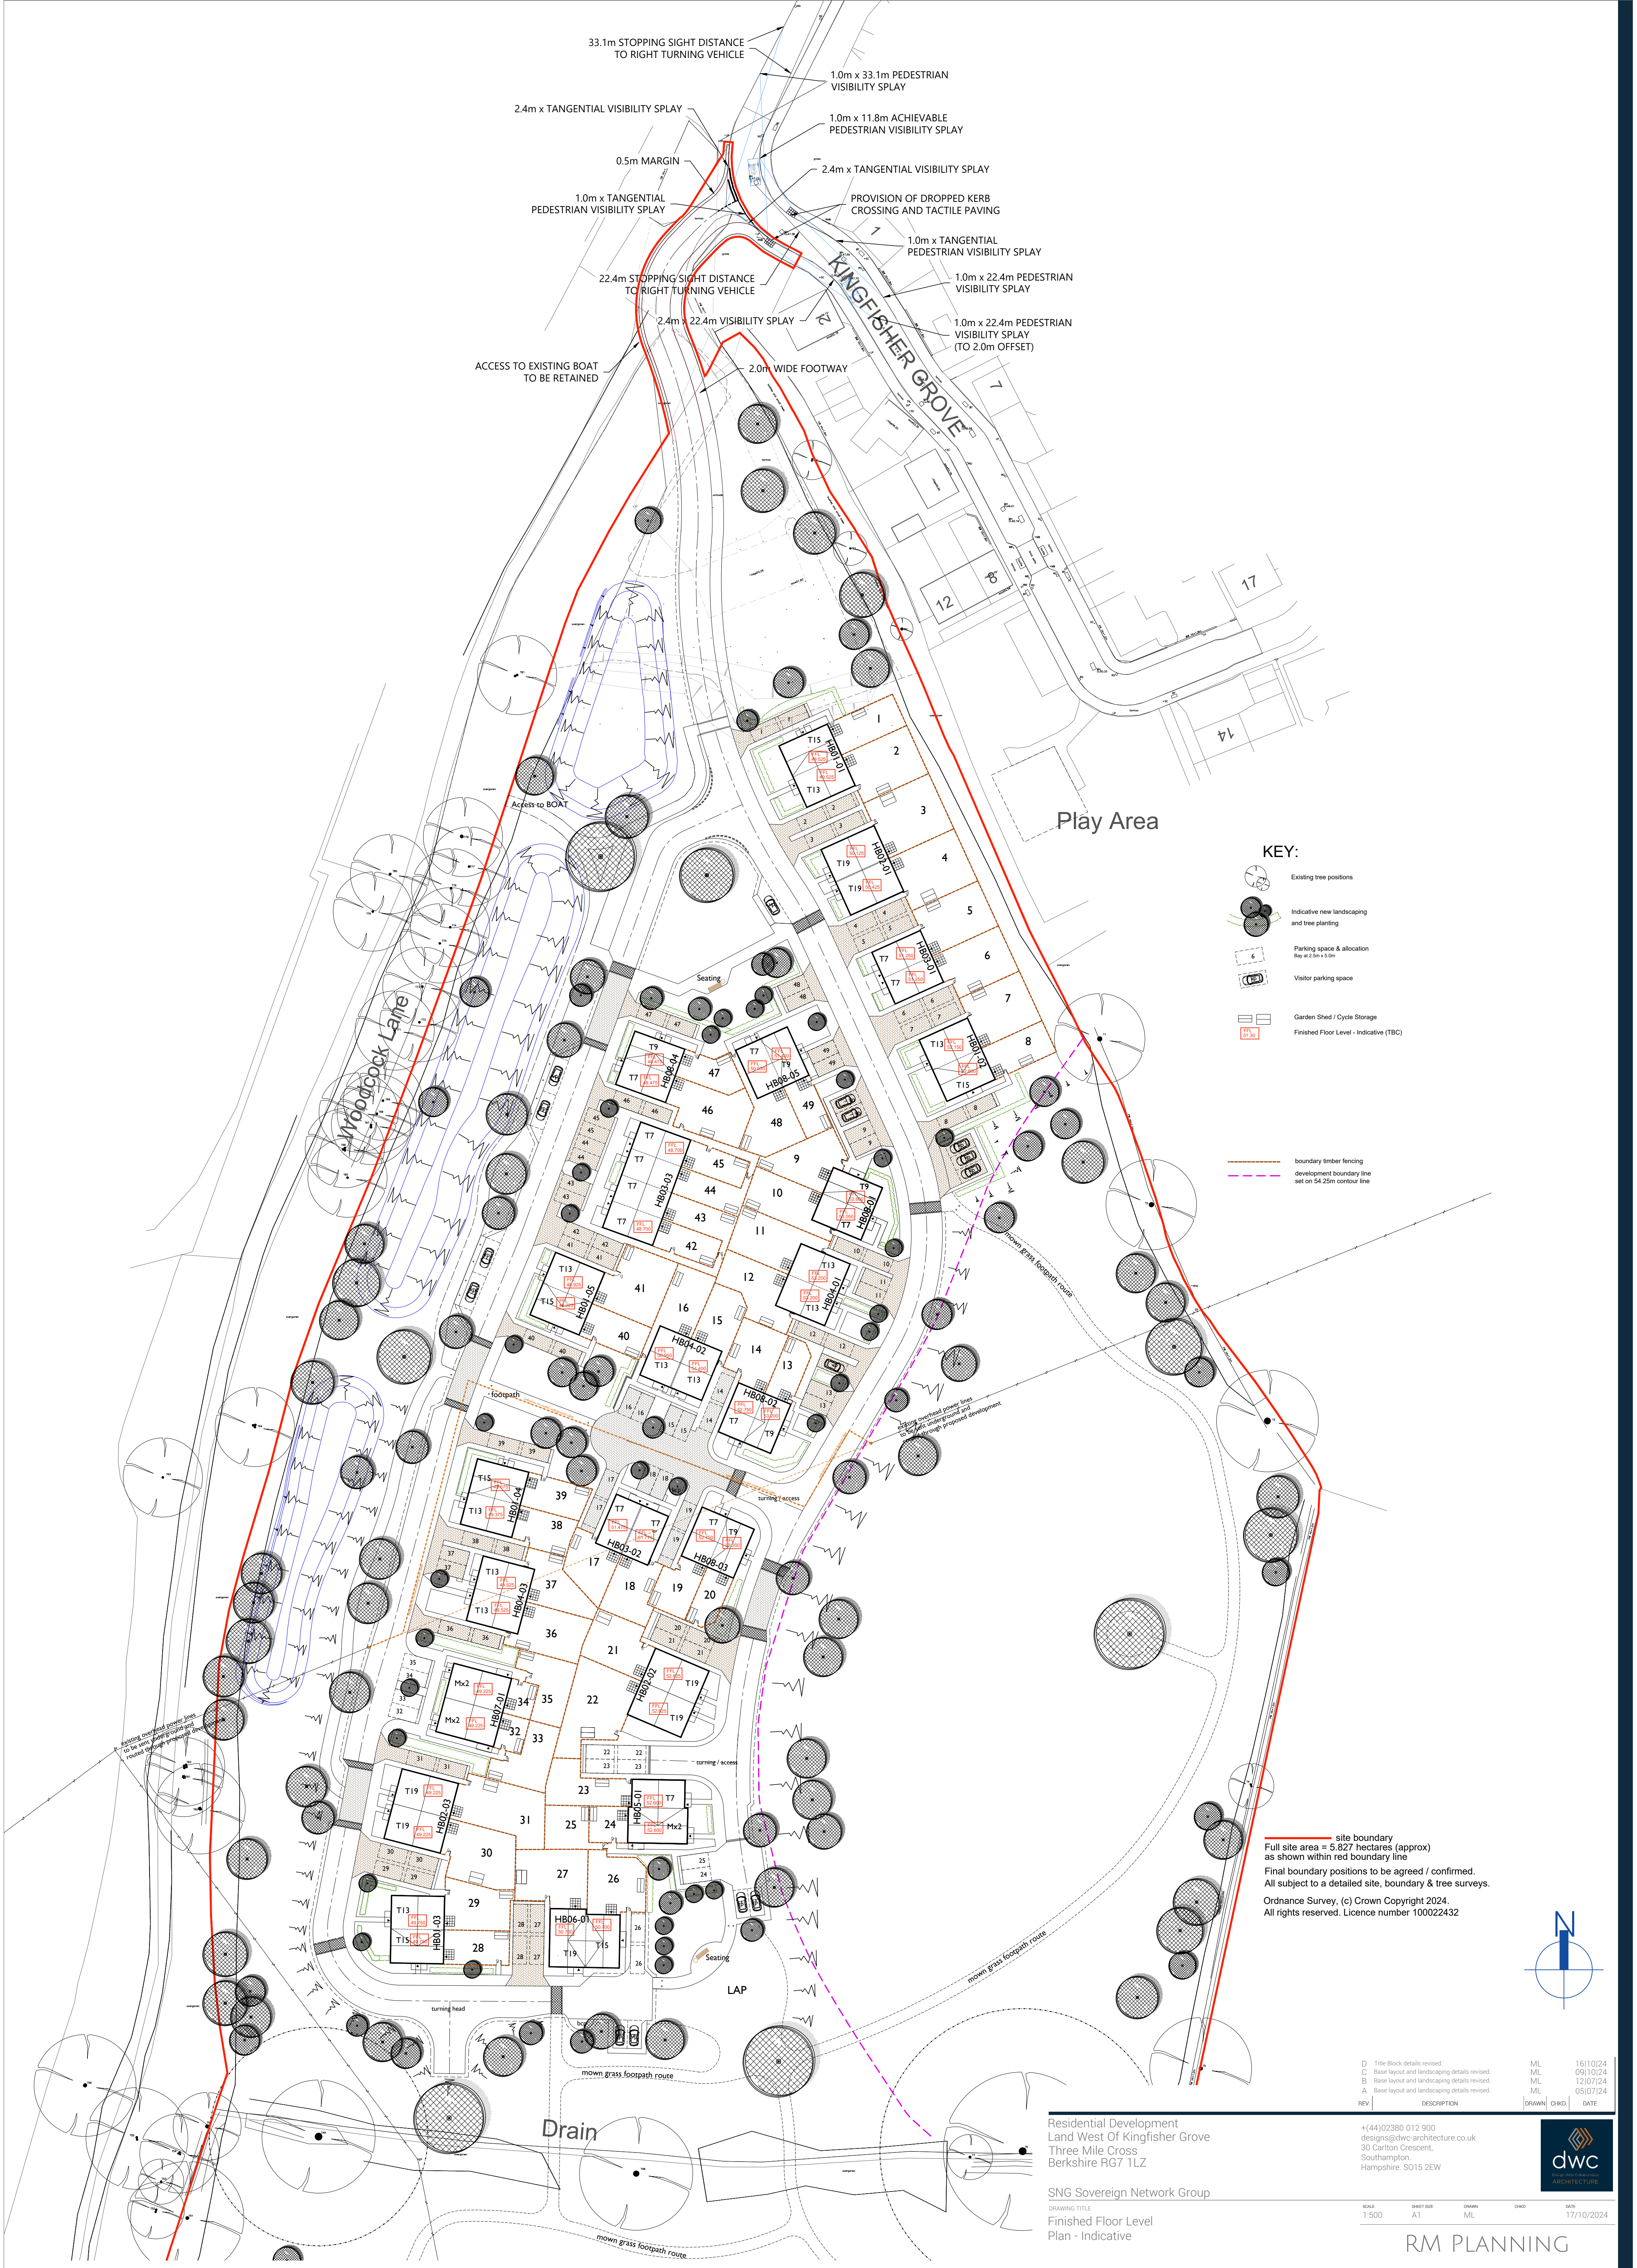

KEY:

- Existing tree positions
- Indicative new landscaping and tree planting
- Parking space & allocation Bay at 2.2m x 5.0m
- Visitor parking space
- Garden Shed / Cycle Storage
- Finished Floor Level - Indicative (TBC)

boundary timber fencing
development boundary line set on 54.25m contour line

site boundary
Full site area = 5.827 hectares (approx)
as shown within red boundary line
Final boundary positions to be agreed / confirmed.
All subject to a detailed site, boundary & tree surveys.
Ordnance Survey, (c) Crown Copyright 2024.
All rights reserved. Licence number 100022432

D	Title Block details revised.	ML	16/10/24	
C	Base layout and landscaping details revised.	ML	09/10/24	
B	Base layout and landscaping details revised.	ML	12/07/24	
A	Base layout and landscaping details revised.	ML	05/07/24	
REV	DESCRIPTION	DRAWN	CHKD	DATE

Residential Development
Land West Of Kingfisher Grove
Three Mile Cross
Berkshire RG7 1LZ

+ (44) 02380 012 900
designs@dwc-architecture.co.uk
30 Carlton Crescent,
Southampton,
Hampshire, SO15 2EW



SNV Sovereign Network Group
DRAWING TITLE
Finished Floor Level
Plan - Indicative

SCALE	SHEET SIZE	DRAWN	CHKD	DATE
1:500	A1	ML		17/10/2024

RM PLANNING

24009-DWC-SP006-01-DR-A-0010-D