


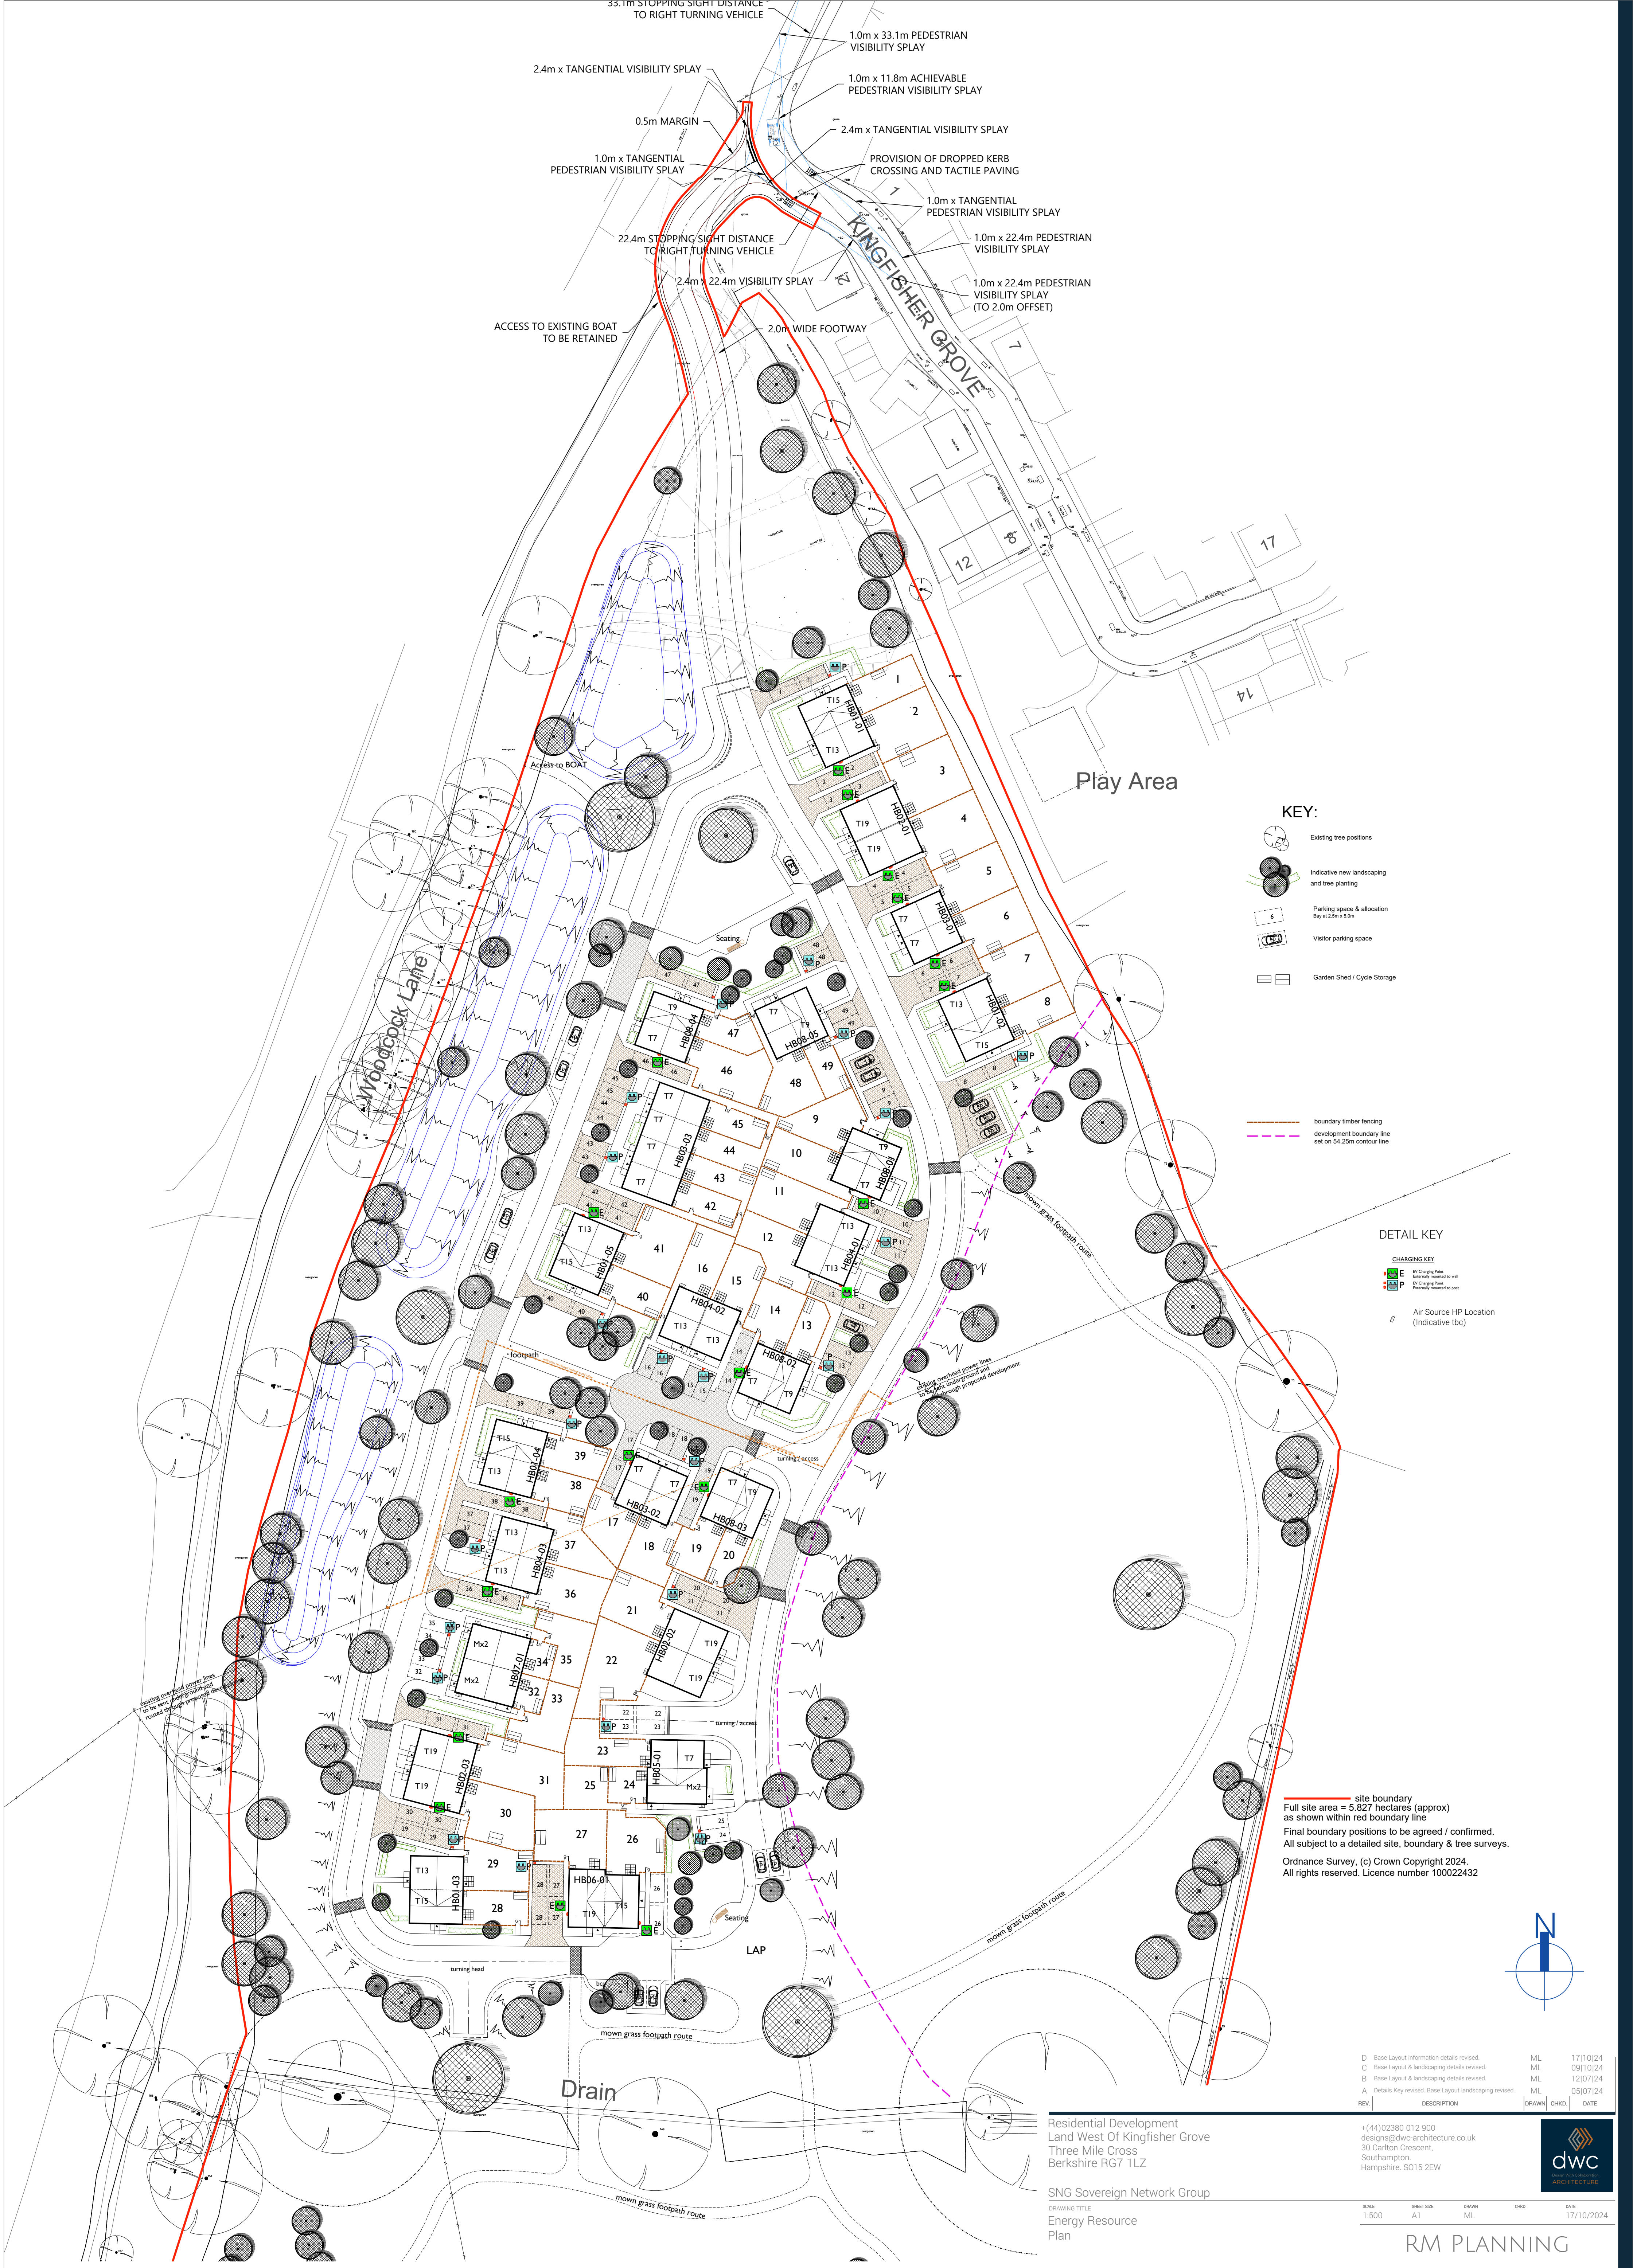

KEY:

- Existing tree positions
- Indicative new landscaping and tree planting
- Parking space & allocation Bay at 2.5m x 5.0m
- Visitor parking space
- Garden Shed / Cycle Storage

- boundary timber fencing
- development boundary line set on 54.25m contour line

DETAIL KEY

- CHARGING KEY
- E Charging from Economy network or wall
 - P Charging from Economy network or post

- Air Source HP Location (Indicative tbc)

site boundary
Full site area = 5.827 hectares (approx)
as shown within red boundary line
Final boundary positions to be agreed / confirmed.
All subject to a detailed site, boundary & tree surveys.
Ordnance Survey, (c) Crown Copyright 2024.
All rights reserved. Licence number 100022432

D	Base Layout information details revised.	ML	17/10/24	
C	Base Layout & landscaping details revised.	ML	09/10/24	
B	Base Layout & landscaping details revised.	ML	12/07/24	
A	Details Key revised. Base Layout landscaping revised.	ML	05/07/24	
REV.	DESCRIPTION	DRAWN	CHKD.	DATE

Residential Development
Land West Of Kingfisher Grove
Three Mile Cross
Berkshire RG7 1LZ

SWG Sovereign Network Group
DRAWING TITLE
Energy Resource
Plan

SCALE	SHEET SIZE	DRAWN	CHKD	DATE
1:500	A1	ML		17/10/2024

RM PLANNING

