



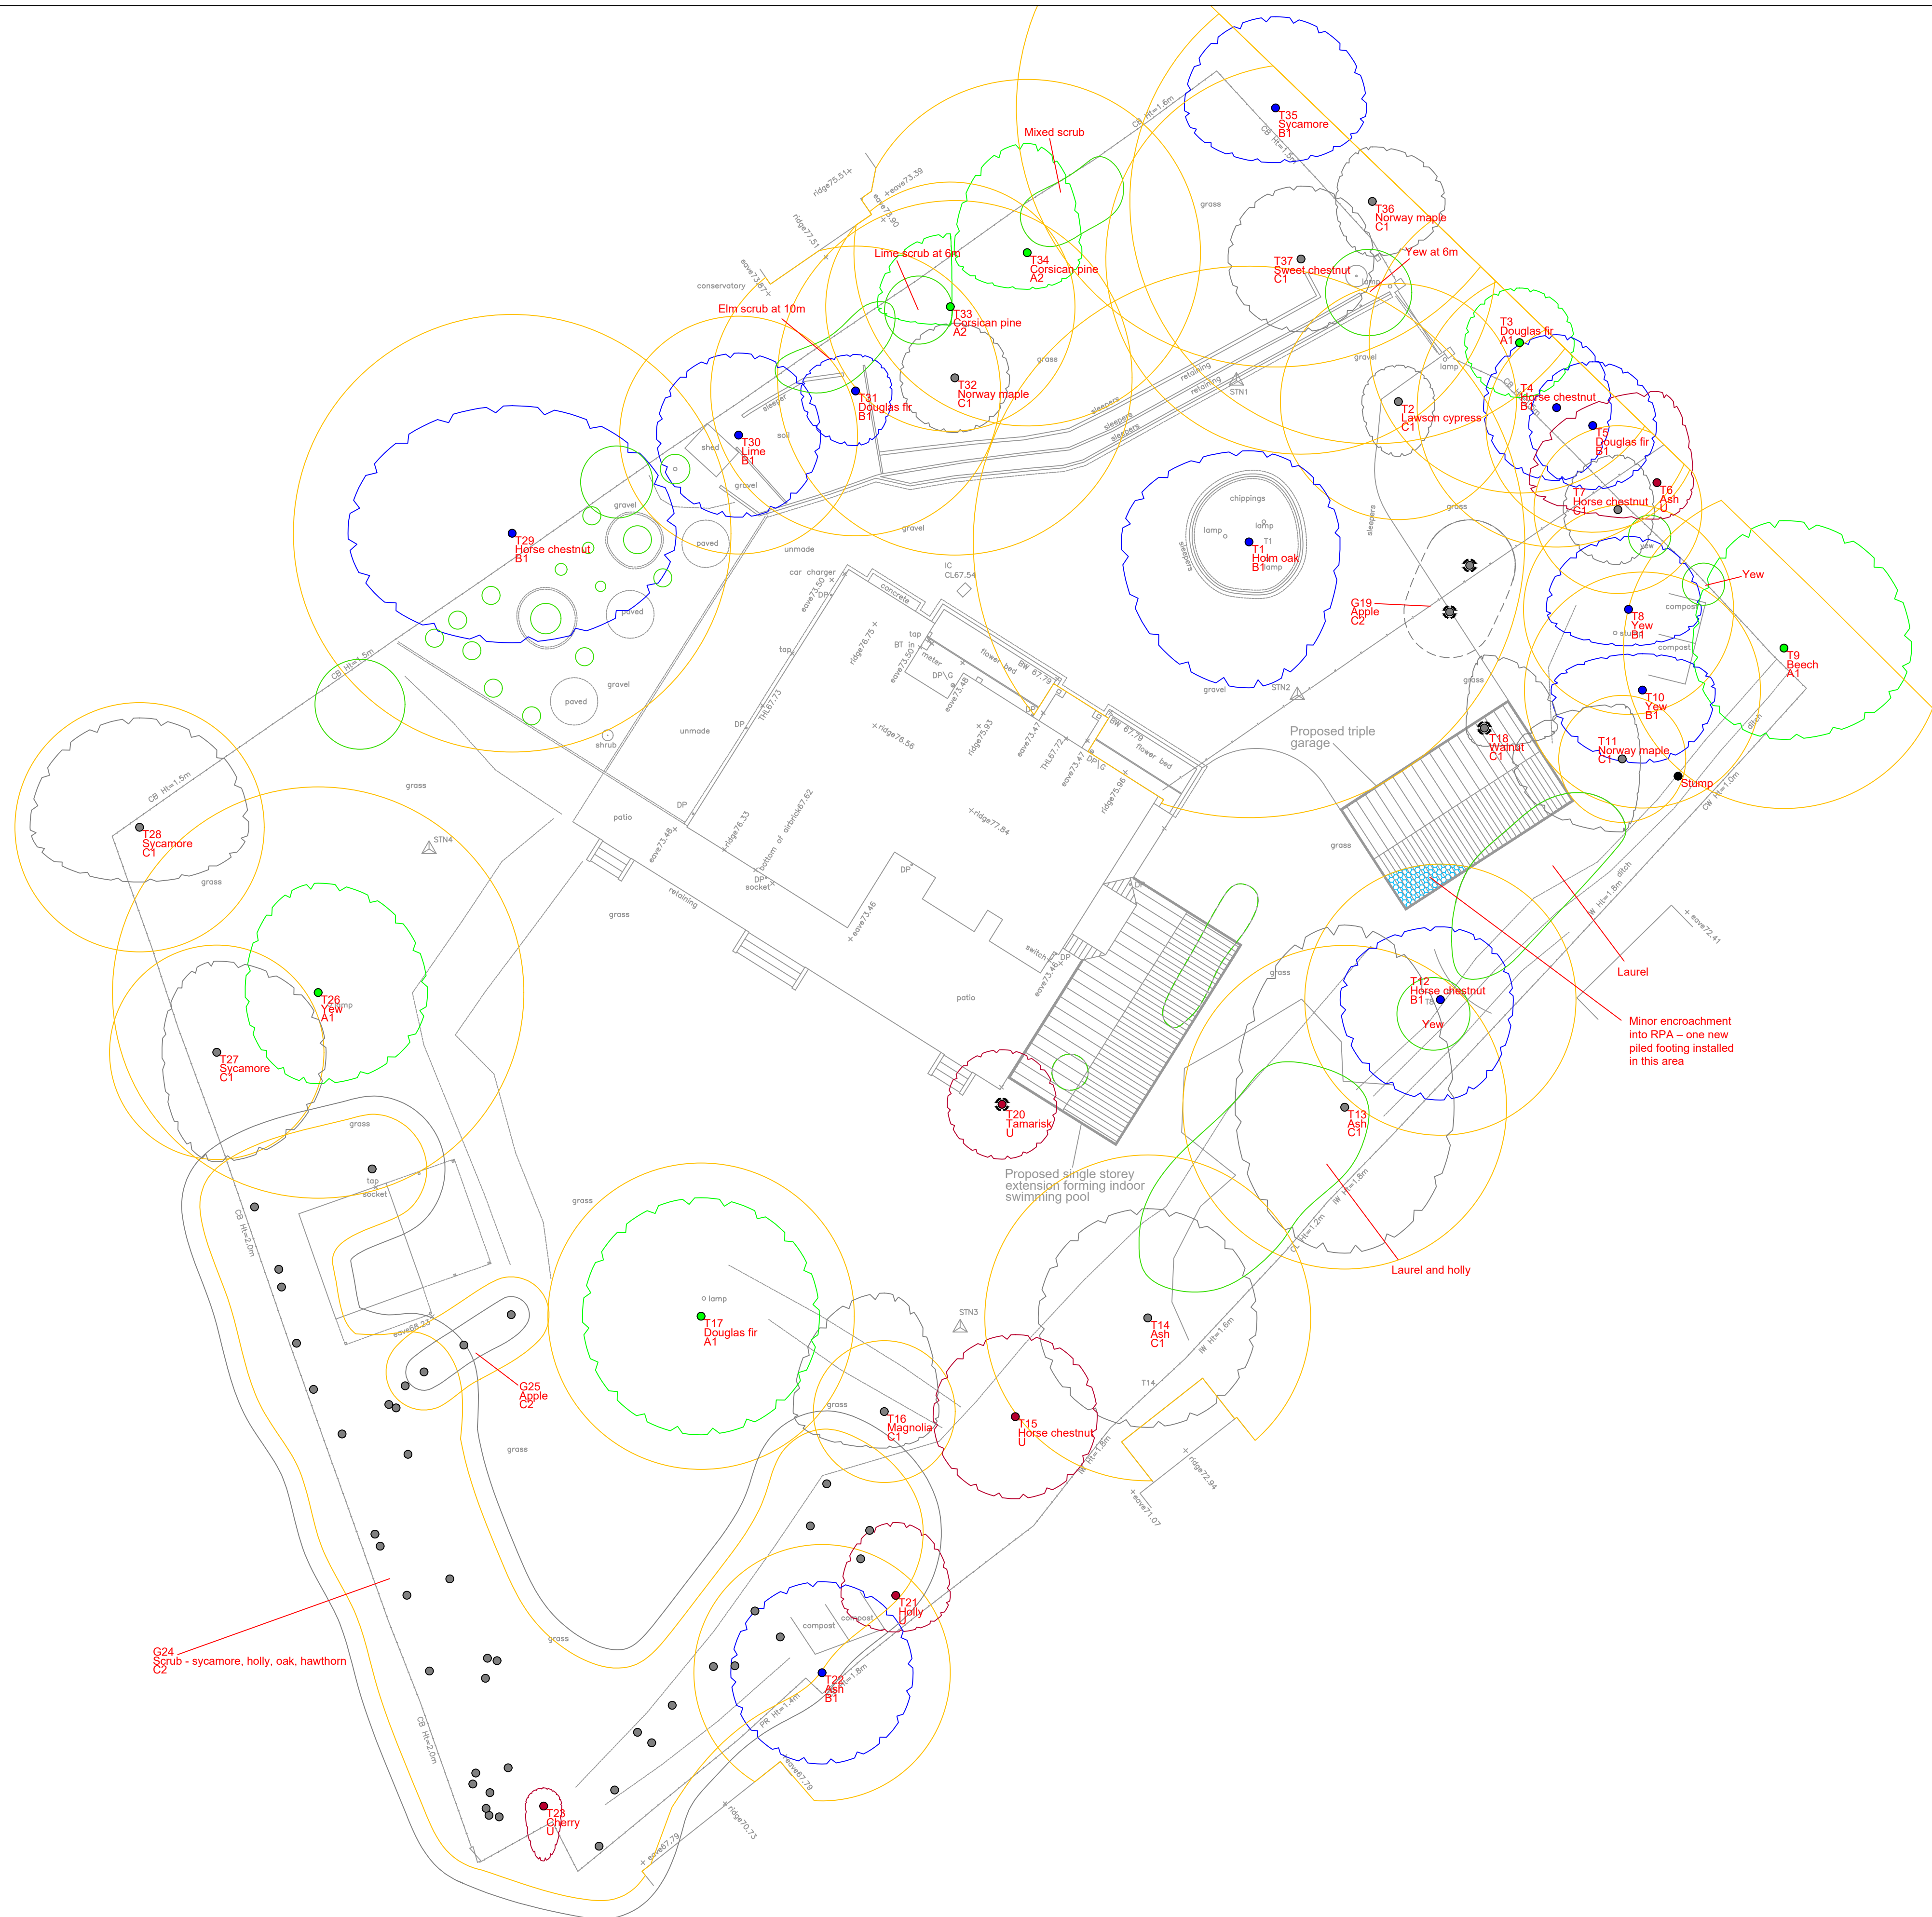


G24
Shrub - sycamore, holly, oak, hawthorn

Minor encroachment
into RPA - one new
piled footing installed
in this area

Laurel and holly

Laurel

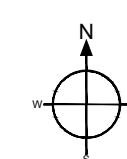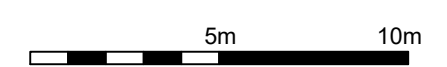



t: 07884 056 025
e: gien@ghatrees.co.uk
www.ghatrees.co.uk

Site: 8 South Drive, Wokingham, RG40 2DH		1:200 at A1
Drawing Title: Arboricultural Impact Assessment		July 2024 Rev C
Key:		
● Category A	Category Crown Spread Tree Number Species Category	
● Category B		
● Category C		
● Category U		
Shrubs	Groups Proposed for Removal (colour matches category)	Tree Proposed for Removal
NOTE: Tree/group numbers marked with an * have approximate locations.		

NOTE: Tree/group numbers marked with an * have approximate locations.