
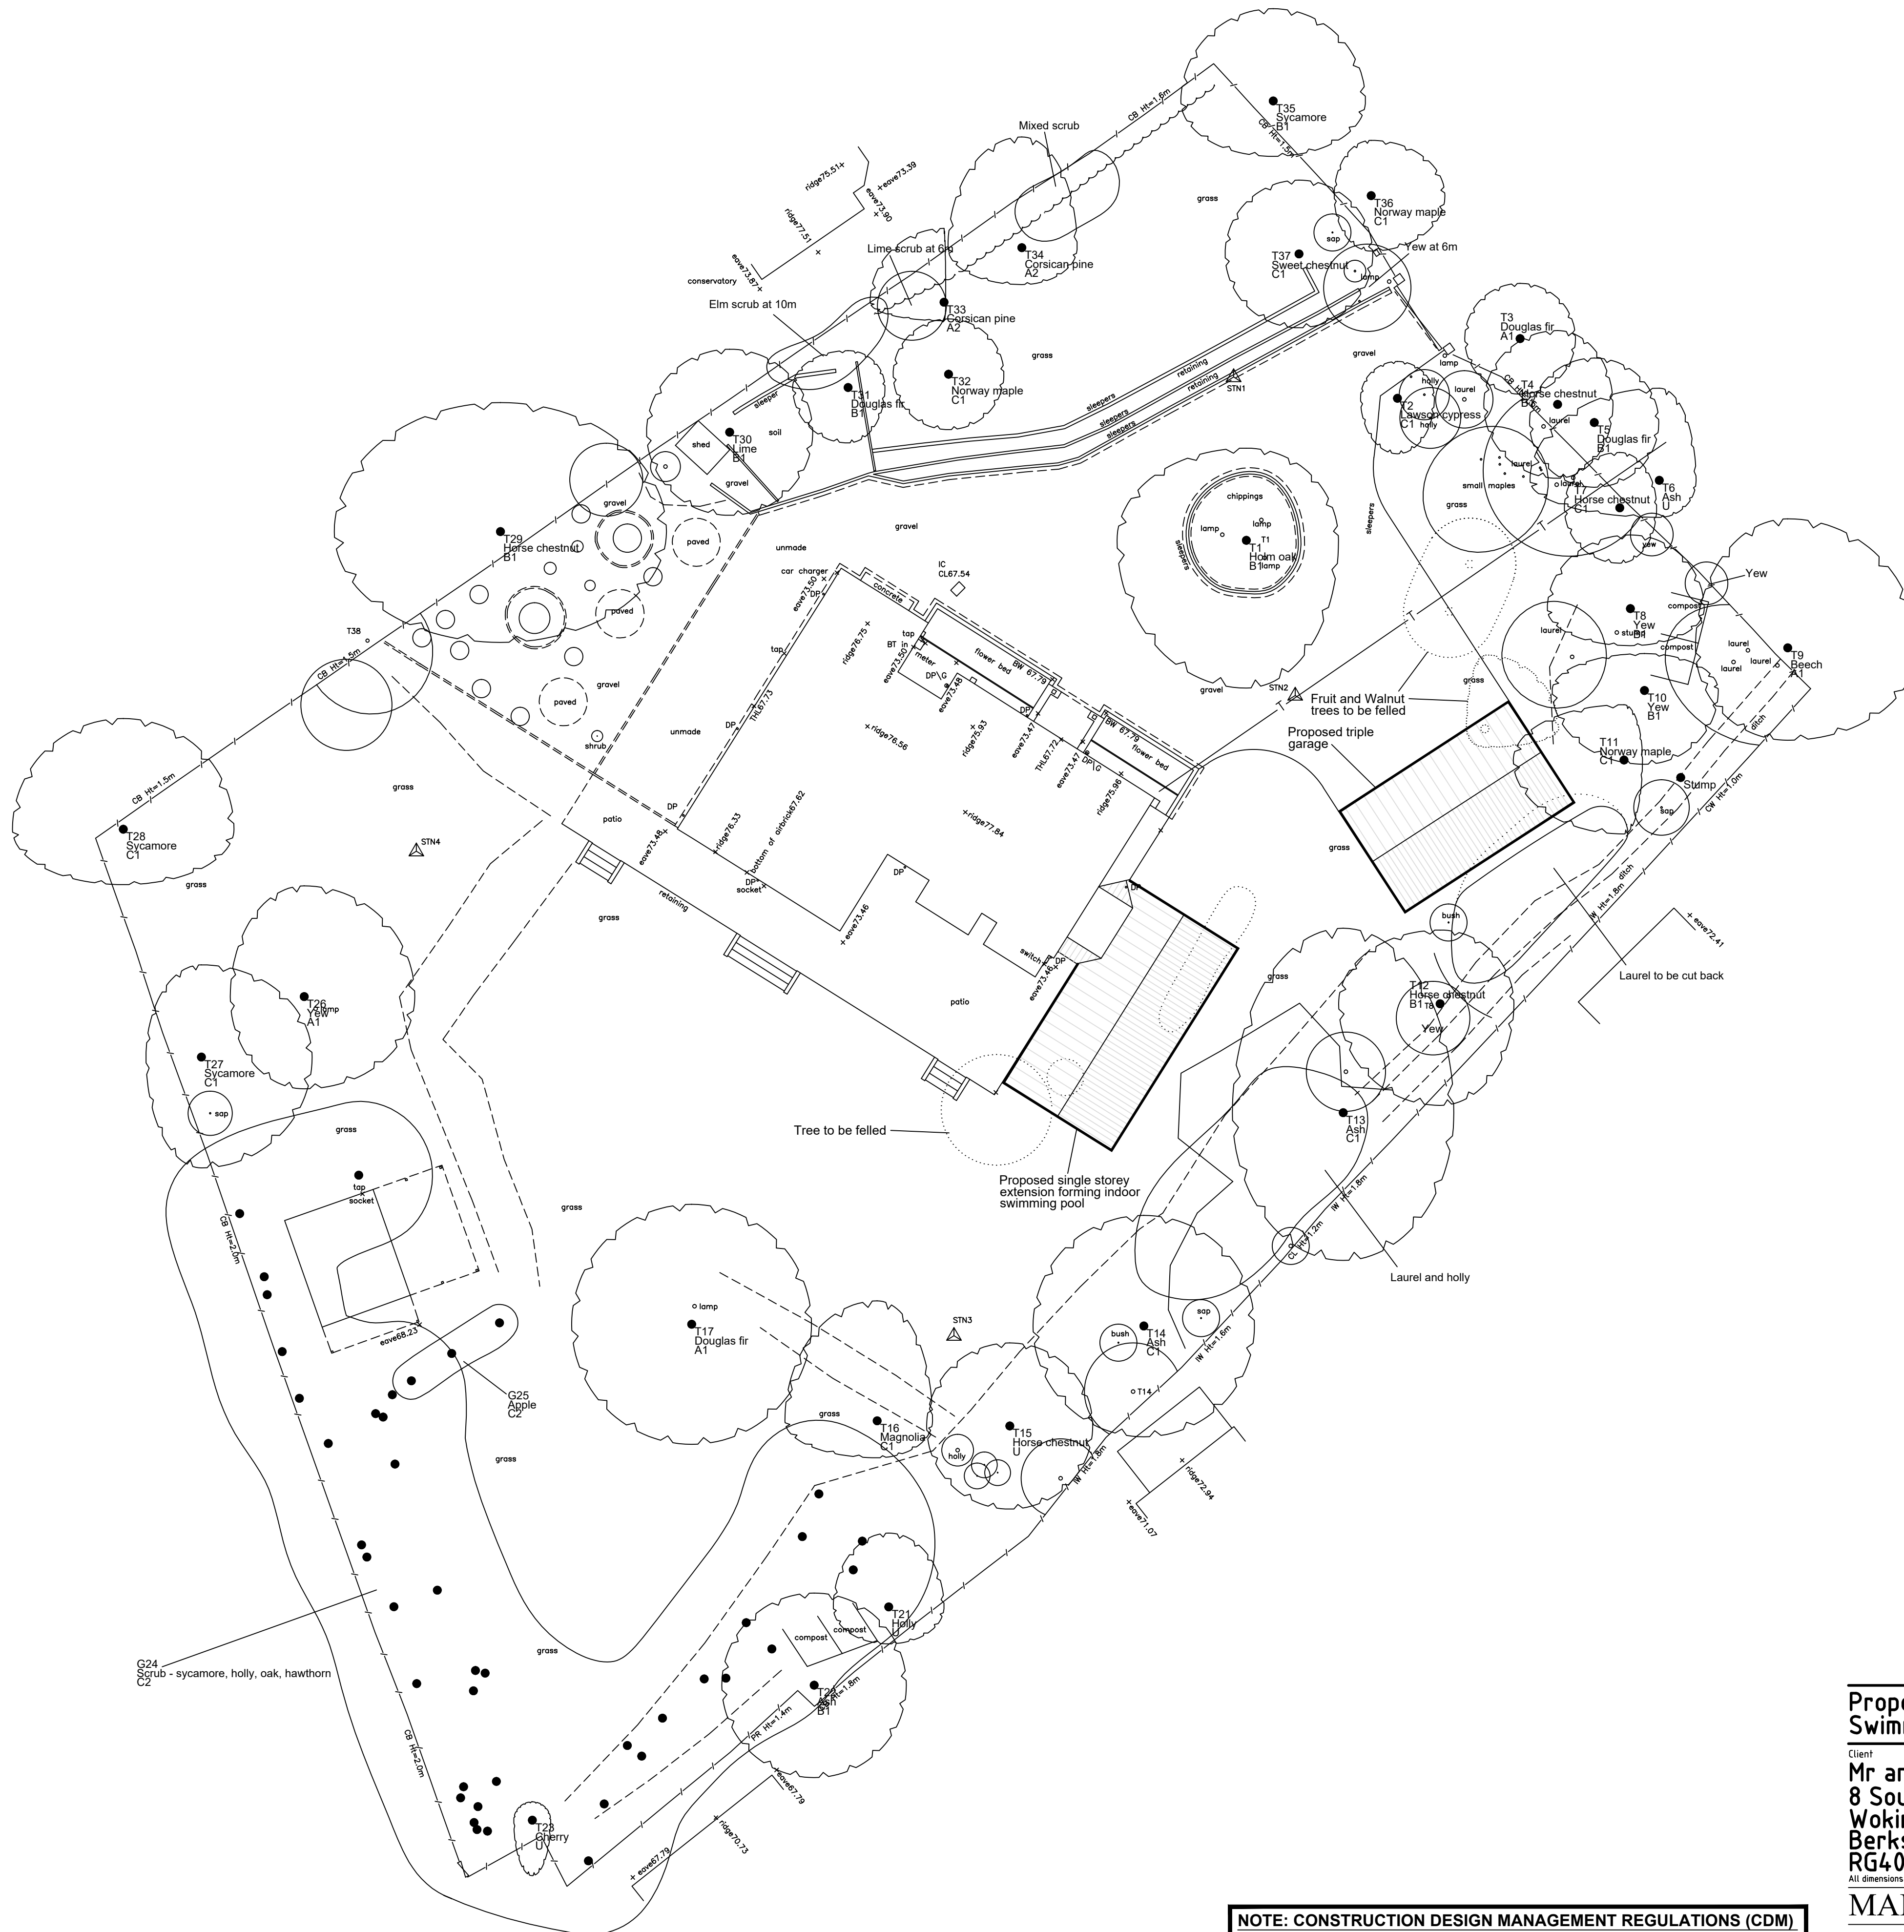


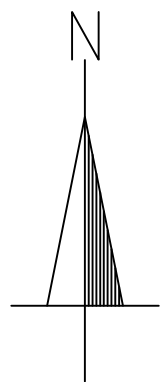

5m 10m
SCALEBAR - 1:200 Scale @A1

NOTE: CONSTRUCTION DESIGN MANAGEMENT REGULATIONS (CDM)
Martin Butler Partnership Limited does not undertake the role of lead consultant as defined by the CDM Regulations 2015 unless specifically appointed to do so. It is assumed that the Client or lead Contractor will undertake this role or alternatively a competent and qualified person is appointed to fulfil these duties.

Proposed Single Storey Side Extension forming Indoor Swimming Pool and Detached Triple Garage at 8 South Drive

Client	Description
Mr and Mrs Plews	Proposed Site Plan
8 South Drive	
Wokingham	
Berkshire	
RG40 2DH	

All dimensions to be checked on site. Any discrepancy between this drawing and other information is to be referred to the Planning Consultant. This drawing is copyright.

MARTIN BUTLER PARTNERSHIP LIMITED

Client	Description	Scale	Project	drawing	revision
28 Broad Street	date 26/06/24	1:200	22406-4	01	
Wokingham	drawn MB				
Berkshire					
RG40 1AB					
Tel/Fax: 0118 989 0990					