


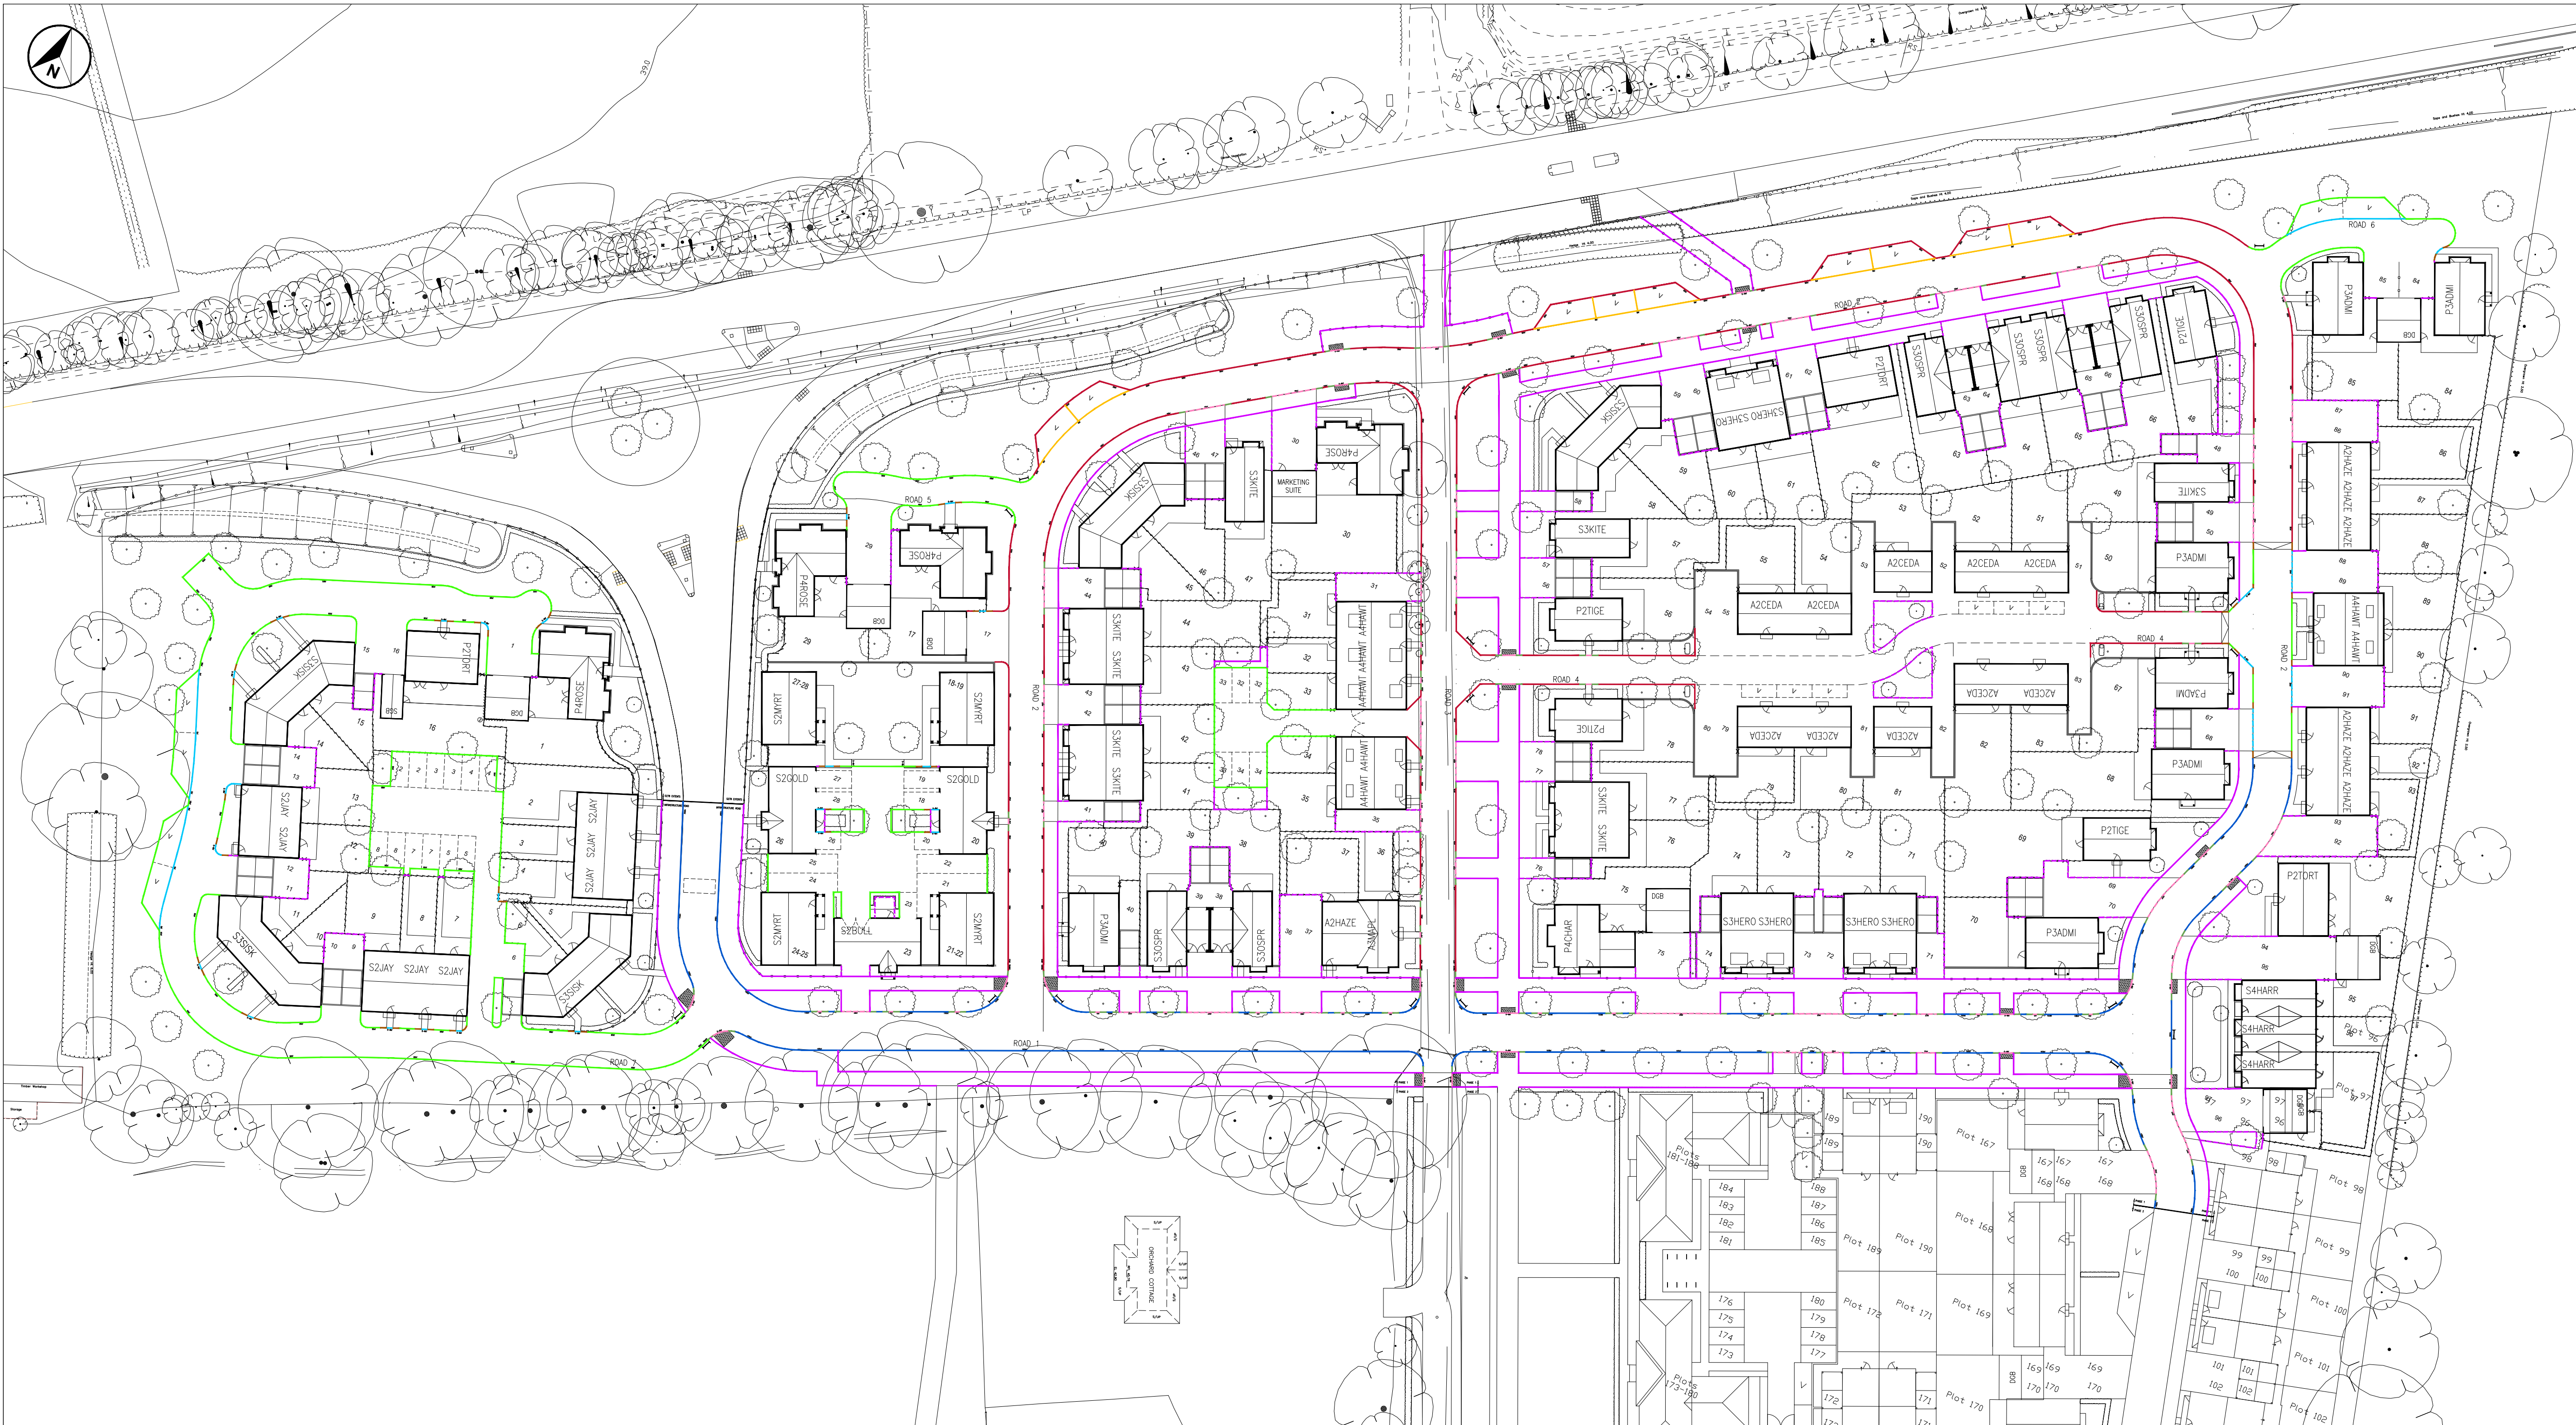

LEGEND (ADOPTABLE AREAS)

- PRECAST CONCRETE KERB 100mm UPSTAND
- PRECAST CONCRETE KERB 25mm UPSTAND
- PRECAST CONCRETE KERB 0mm UPSTAND
- PRECAST CONCRETE KERB WITH VARIED UPSTAND (TRANSITION KERB AT DRIVEWAYS AND CROSSING POINTS, DIMINISHING KERB FACE AT RAMPS)
- CONCRETE EDGING 0mm UPSTAND

LEGEND (PRIVATE AREAS)

- DRIVESTYLE (OR SIMILAR) KERB 50mm UPSTAND
- DRIVESTYLE (OR SIMILAR) KERB 25mm UPSTAND
- DRIVESTYLE (OR SIMILAR) KERB 0mm UPSTAND
- DRIVESTYLE (OR SIMILAR) KERB WITH VARIED UPSTAND (TRANSITION KERB AT DRIVEWAYS AND CROSSING POINTS, DIMINISHING KERB FACE AT RAMPS)
- CONCRETE EDGING 0mm UPSTAND
- CONCRETE EDGING 30mm UPSTAND
- GRANITE SETT KERB 0mm UPSTAND

NOTES:

- FOR CONSTRUCTION DETAILS REFER TO:
- ROAD CONSTRUCTION AND KERB DETAILS DRAWING REF: 703-050 AND 703-051
 - CROUDACE MASTER SPECIFICATION

ALL CHANGE IN KERB HEIGHTS TO BE CONNECTED WITH TRANSITION KERB

A Kerb details layout updated JA 28/10/25
Rev Description Initial Date

croudacehomes
©Croudace Homes Limited 2022

TWYFORD
NEW BATH ROAD

PHASE 1
KERB DETAILS LAYOUT

SCALE : 1/500 @ A1
DATE : MARCH 2025
DRAWN : KJM
CHECKED : JM
DRG.No. : 703-033