

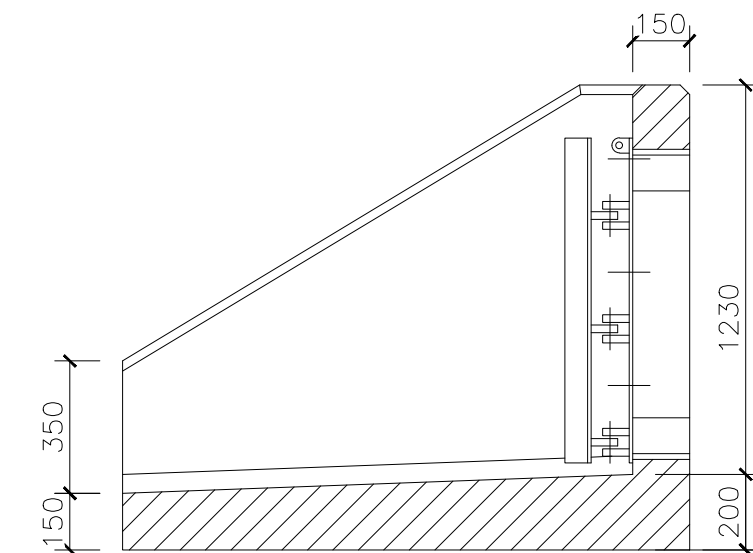
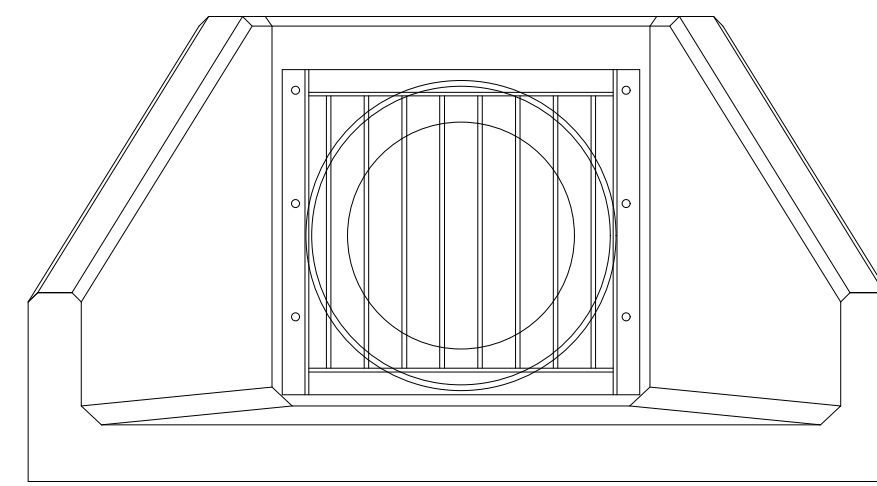
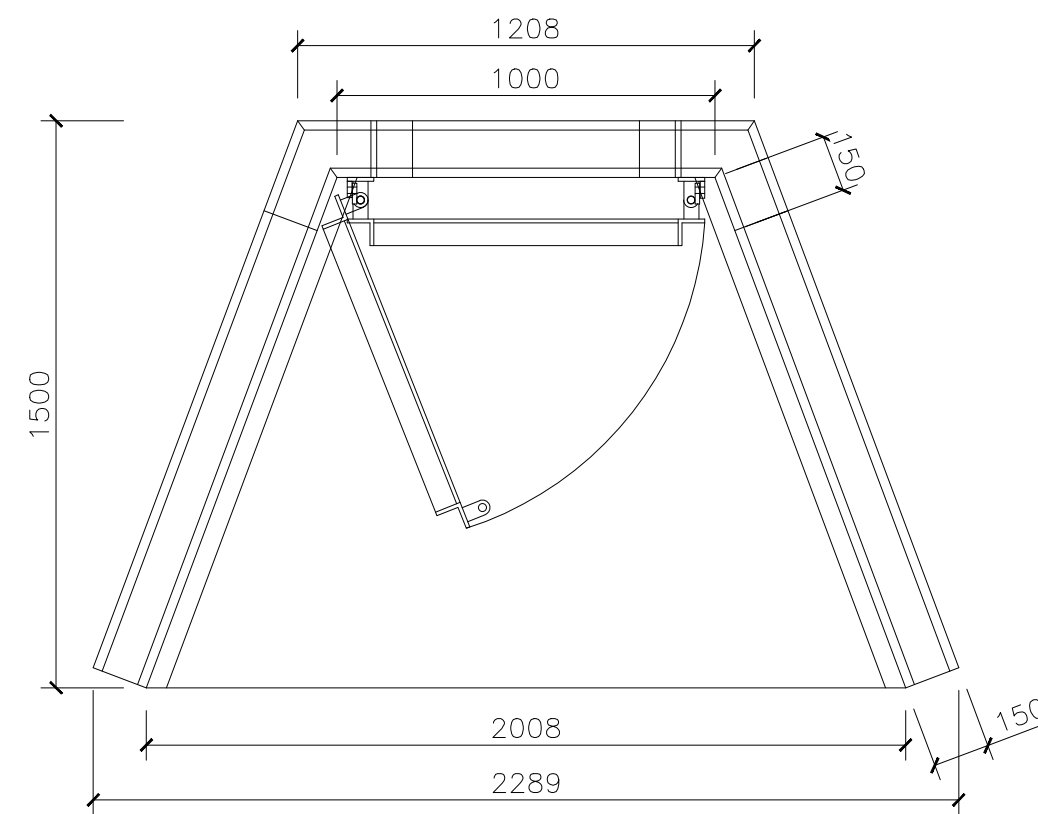
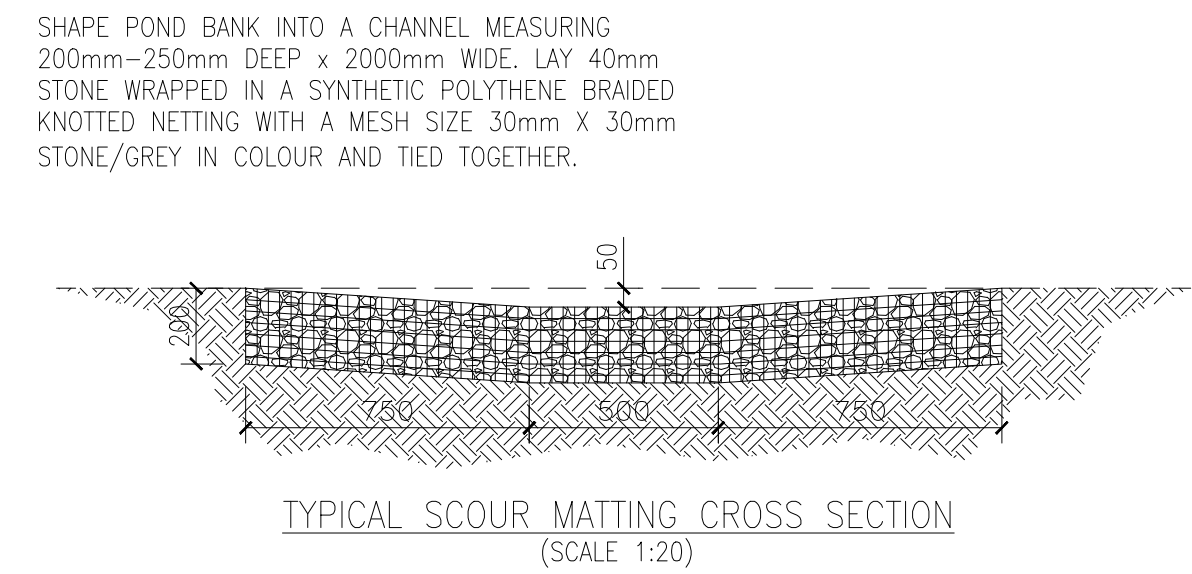
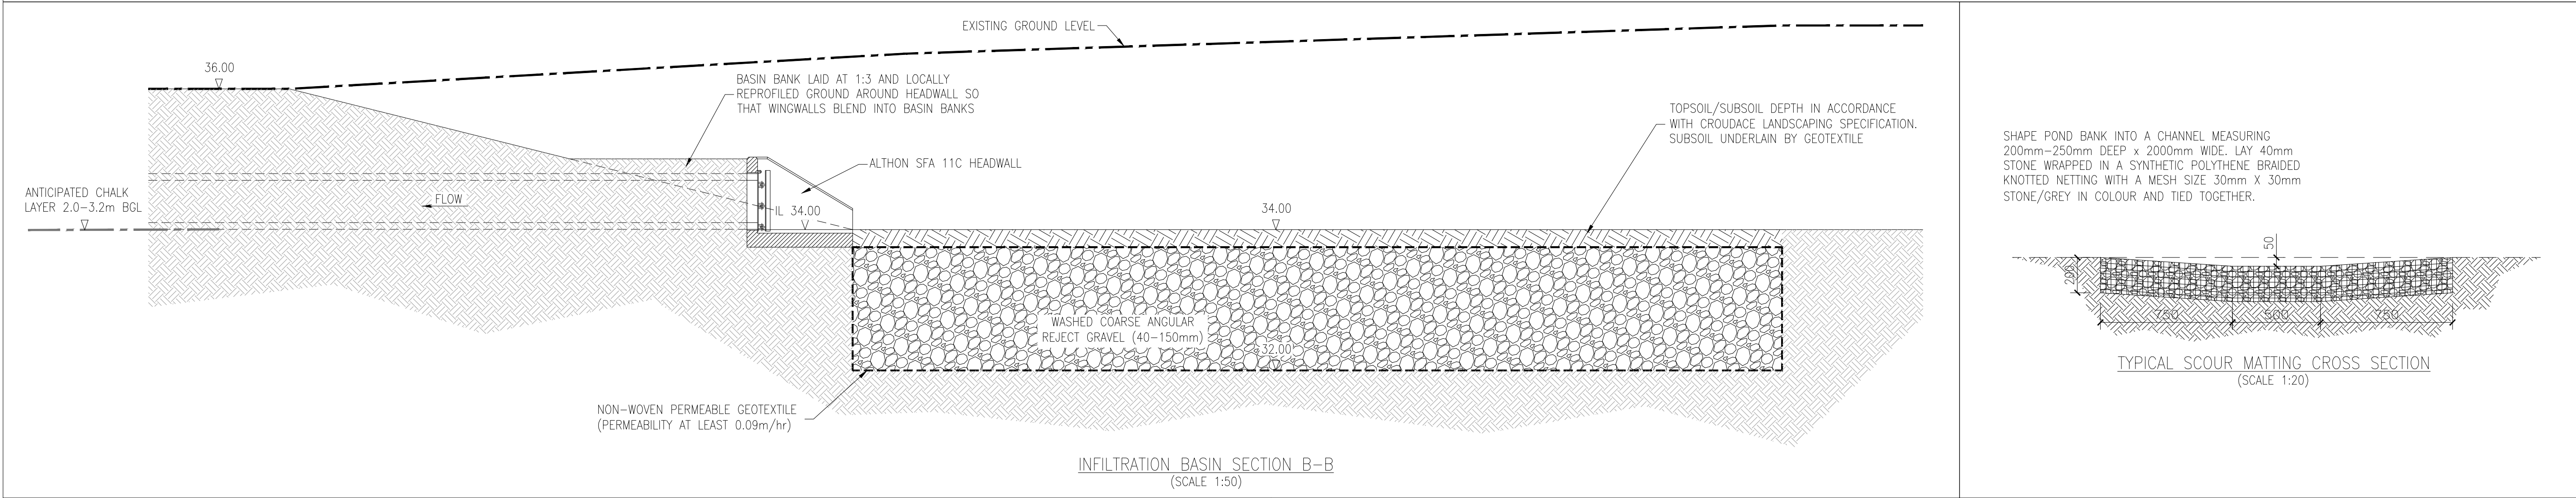
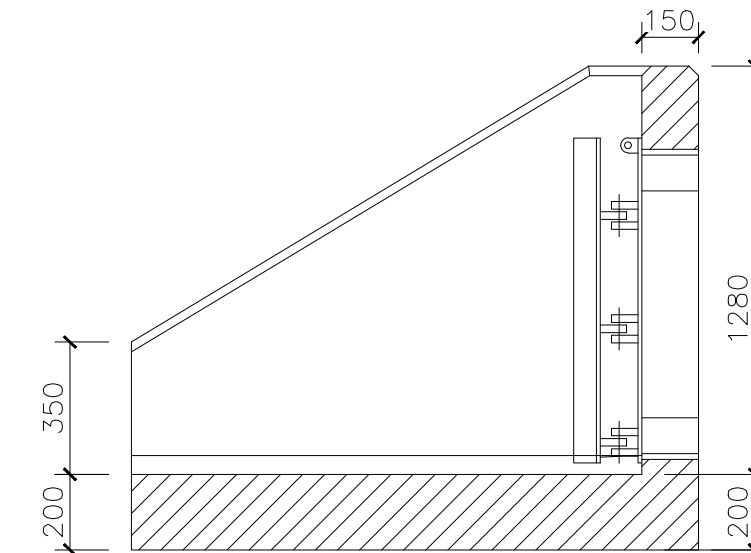


- NOTES:
1. ALL WORKS TO BE IN ACCORDANCE WITH SEWERAGE SECTOR GUIDANCE
 2. REFER TO DETAILED PLANTING PLAN AND CROUDACE LANDSCAPING SPECIFICATION
 3. ALTHON HEADWALL TO BE INSTALLED IN ACCORDANCE WITH MANUFACTURER'S GUIDANCE

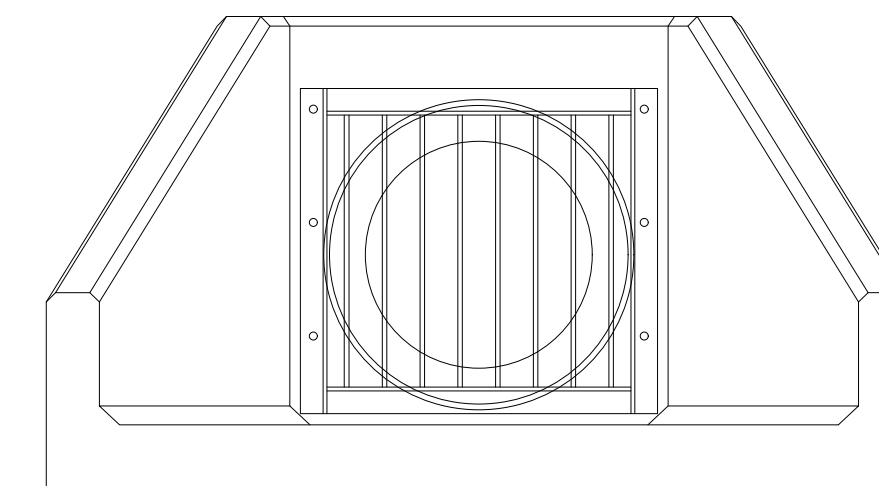

ALTHON (SFA 10C) HEADWALL (INLET) DETAIL
(SCALE 1:20)

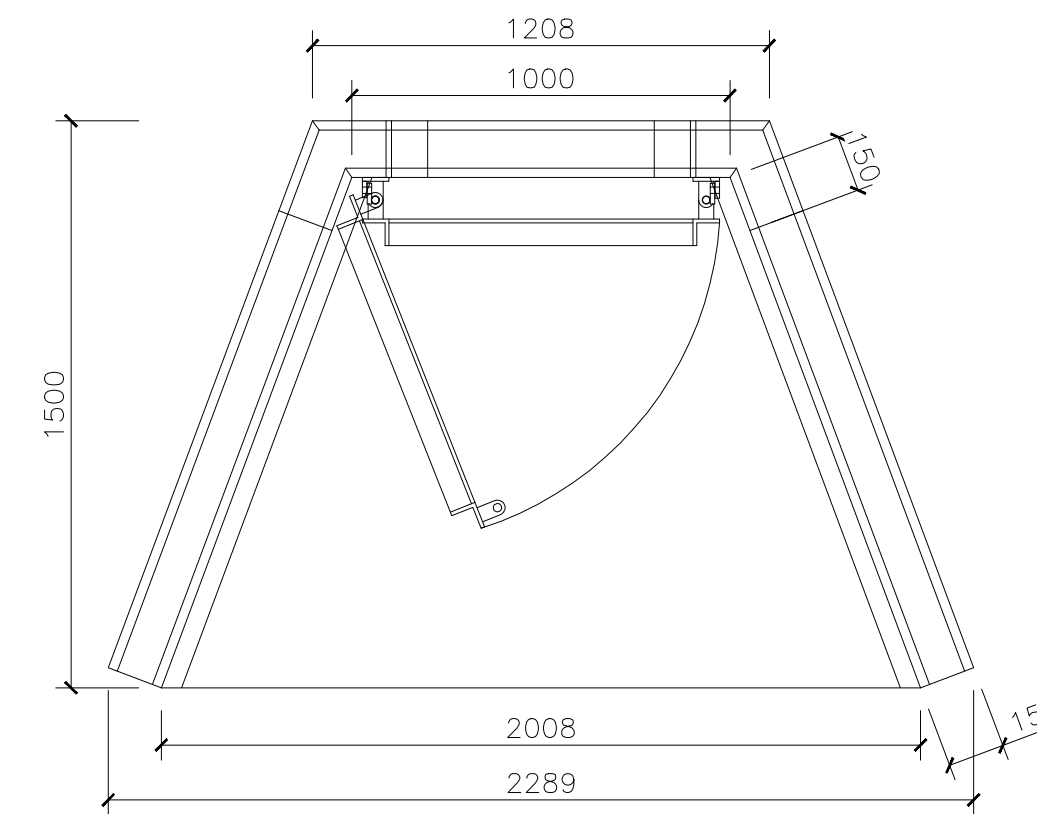

ALTHON (SFA 11C) HEADWALL (OUTLET) DETAIL
(SCALE 1:20)

Rev	Description	Initial	Date
croudacehomes ©Croudace Homes Limited 2022			
NEW BATH ROAD TWYFORD			
INFILTRATION BASIN CONSTRUCTION DETAILS			
SCALE : AS SHOWN @ A1			
DATE : APRIL 2025			
DRAWN : JM			
CHECKED : JC			
DRG.No. : 703/210			