


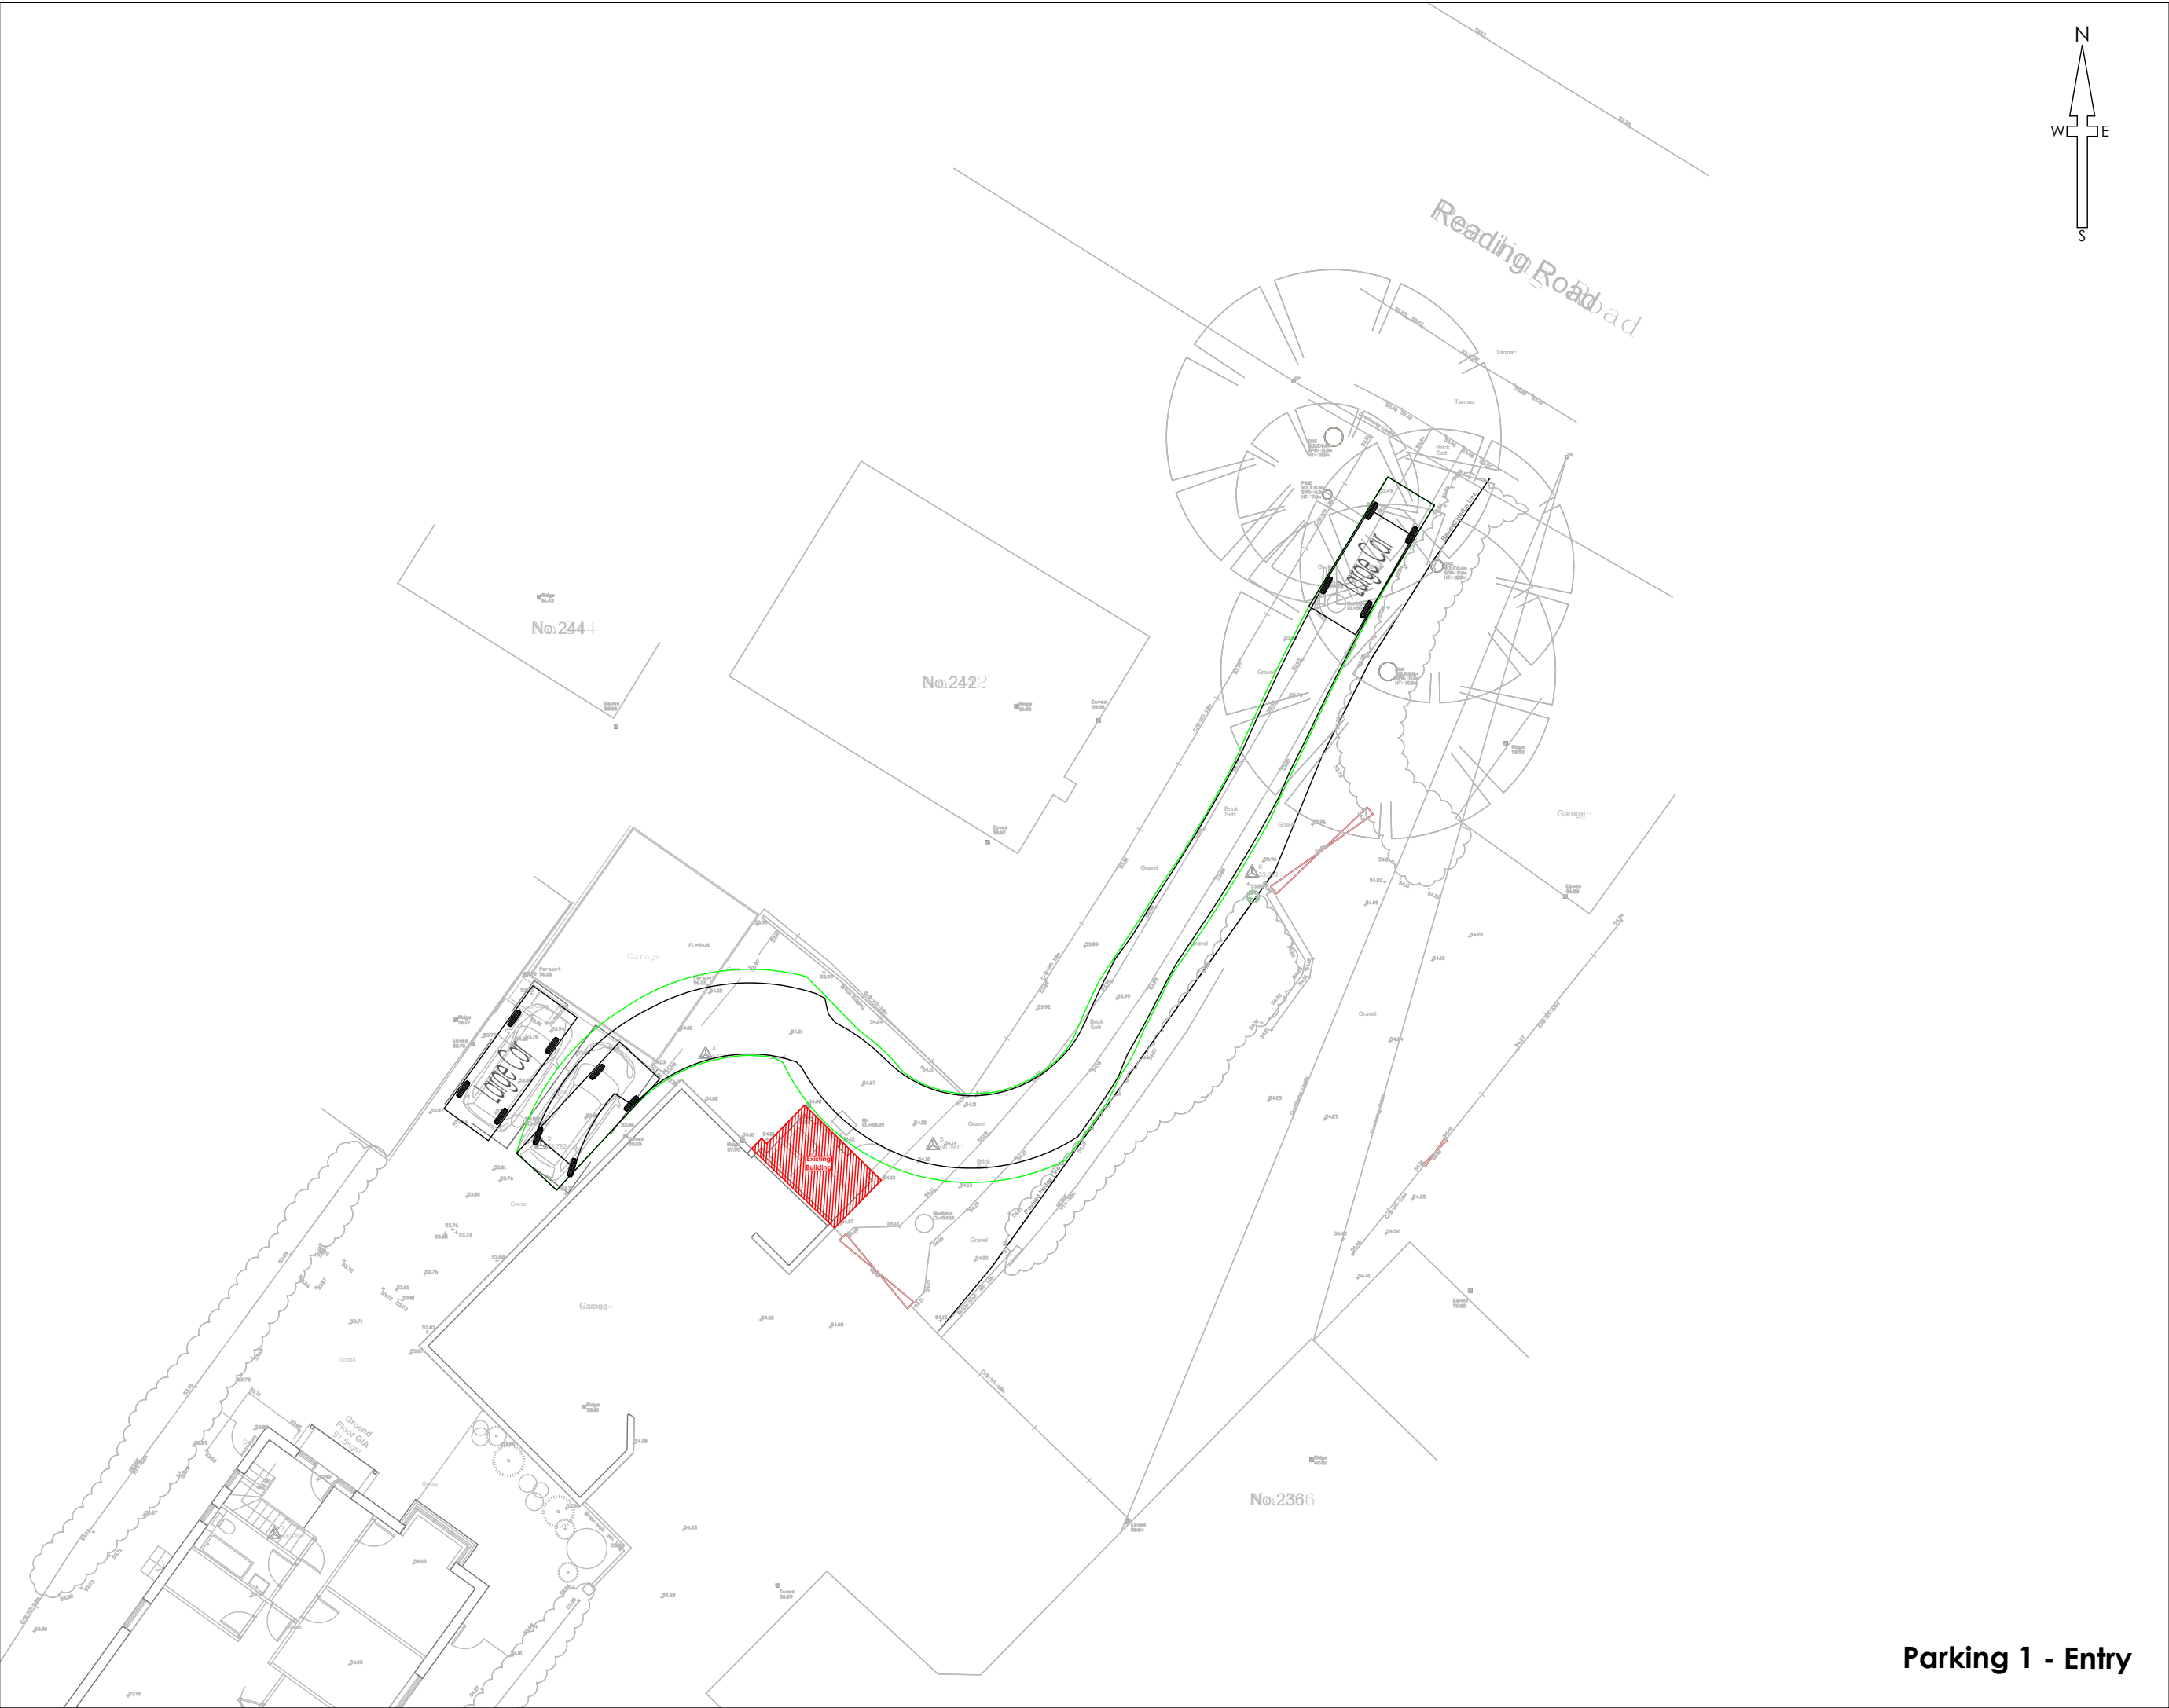

Parking 1 - Entry



Parking 2 - Entry



Parking 1 - Exit



Parking 2 - Exit

NOTES

1. All dimensions and levels are in metres unless otherwise noted
2. This drawing is to be read in conjunction with the relevant Architect's/Engineer's drawings, specifications and CDM documentation
3. This drawing has been produced electronically and may have been photo reduced or enlarged when copied. Work to figured dimensions only (DO NOT SCALE - EXCEPT FOR PLANNING PURPOSES). All dimensions to be checked on site. Any errors or omissions to be reported to the engineer immediately.
4. This drawing contains coloured lines / information that may not be clear if reproduced in black and white.
5. Digital copies of this plan can only be considered accurate if supplied directly by Infrastruct CS Ltd.

4.288

0.89

2.87

Large Car

Overall Length

Overall Width

Overall Body Height

Min Body Ground Clearance

Track Width

Lock to lock time

Kerb to Kerb Turning Radius

4.988m

1.793m

1.502m

0.287m

1.700m

4.00s

6.200m

SWEPT PATH ANALYSIS NOTES

- This is not a construction drawing. For illustrative purposes only.
- This drawing shows proof of concept that the vehicles shown can manoeuvre within the confines of the site layout/topographic survey.
- The swept path analysis is based on the vehicles specifications shown.
- The swept path analysis shown on the drawing has been produced using Autotrack software. These are as accurate as possible using the correct speed and turning rate of real life vehicles, however the exact alignment can not be guaranteed due to differences between the software operator and the vehicle driver.
- Please note that the manufacturers of Autotrack (Autodesk Inc) offer no warranty as to the results or the performance of the software.
- Guidance should be sought from the relevant local authority on the types and sizes of vehicles used in the area of the development.

NOT FOR CONSTRUCTION

P02	RSI	MBD	Site layout updated	25/06/25
P01	RSI	MBD	Initial issue	09/05/25
REV	DRAWN	CHECK	REVISION COMMENTS	ISSUE DATE
DRAWING TITLE				SHEET NO.
Large Vehicle Tracking				1/1
PROJECT				
Orchid House 236 Reading Road Winnersh, RG41 5AA				
CLIENT		Infrastruct CS Ltd		
Holtman and Newman Architects				
SCALE @ A1		1:200		ENGINEER
0m 5m 10.0m				BMK
PROJECT NUMBER		STATUS	ISSUE PURPOSE	DRAFT
6392		S2	INFORMATION	NJ
PROJECT		ORIGIN	PHASE	LEVEL
ORCH		ICS	01	XX
TYPE		ROLE	NO.	REVISION
DR		C	0802	P02