



KEY

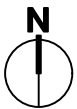

Amenity Open Space
Area: 540m²

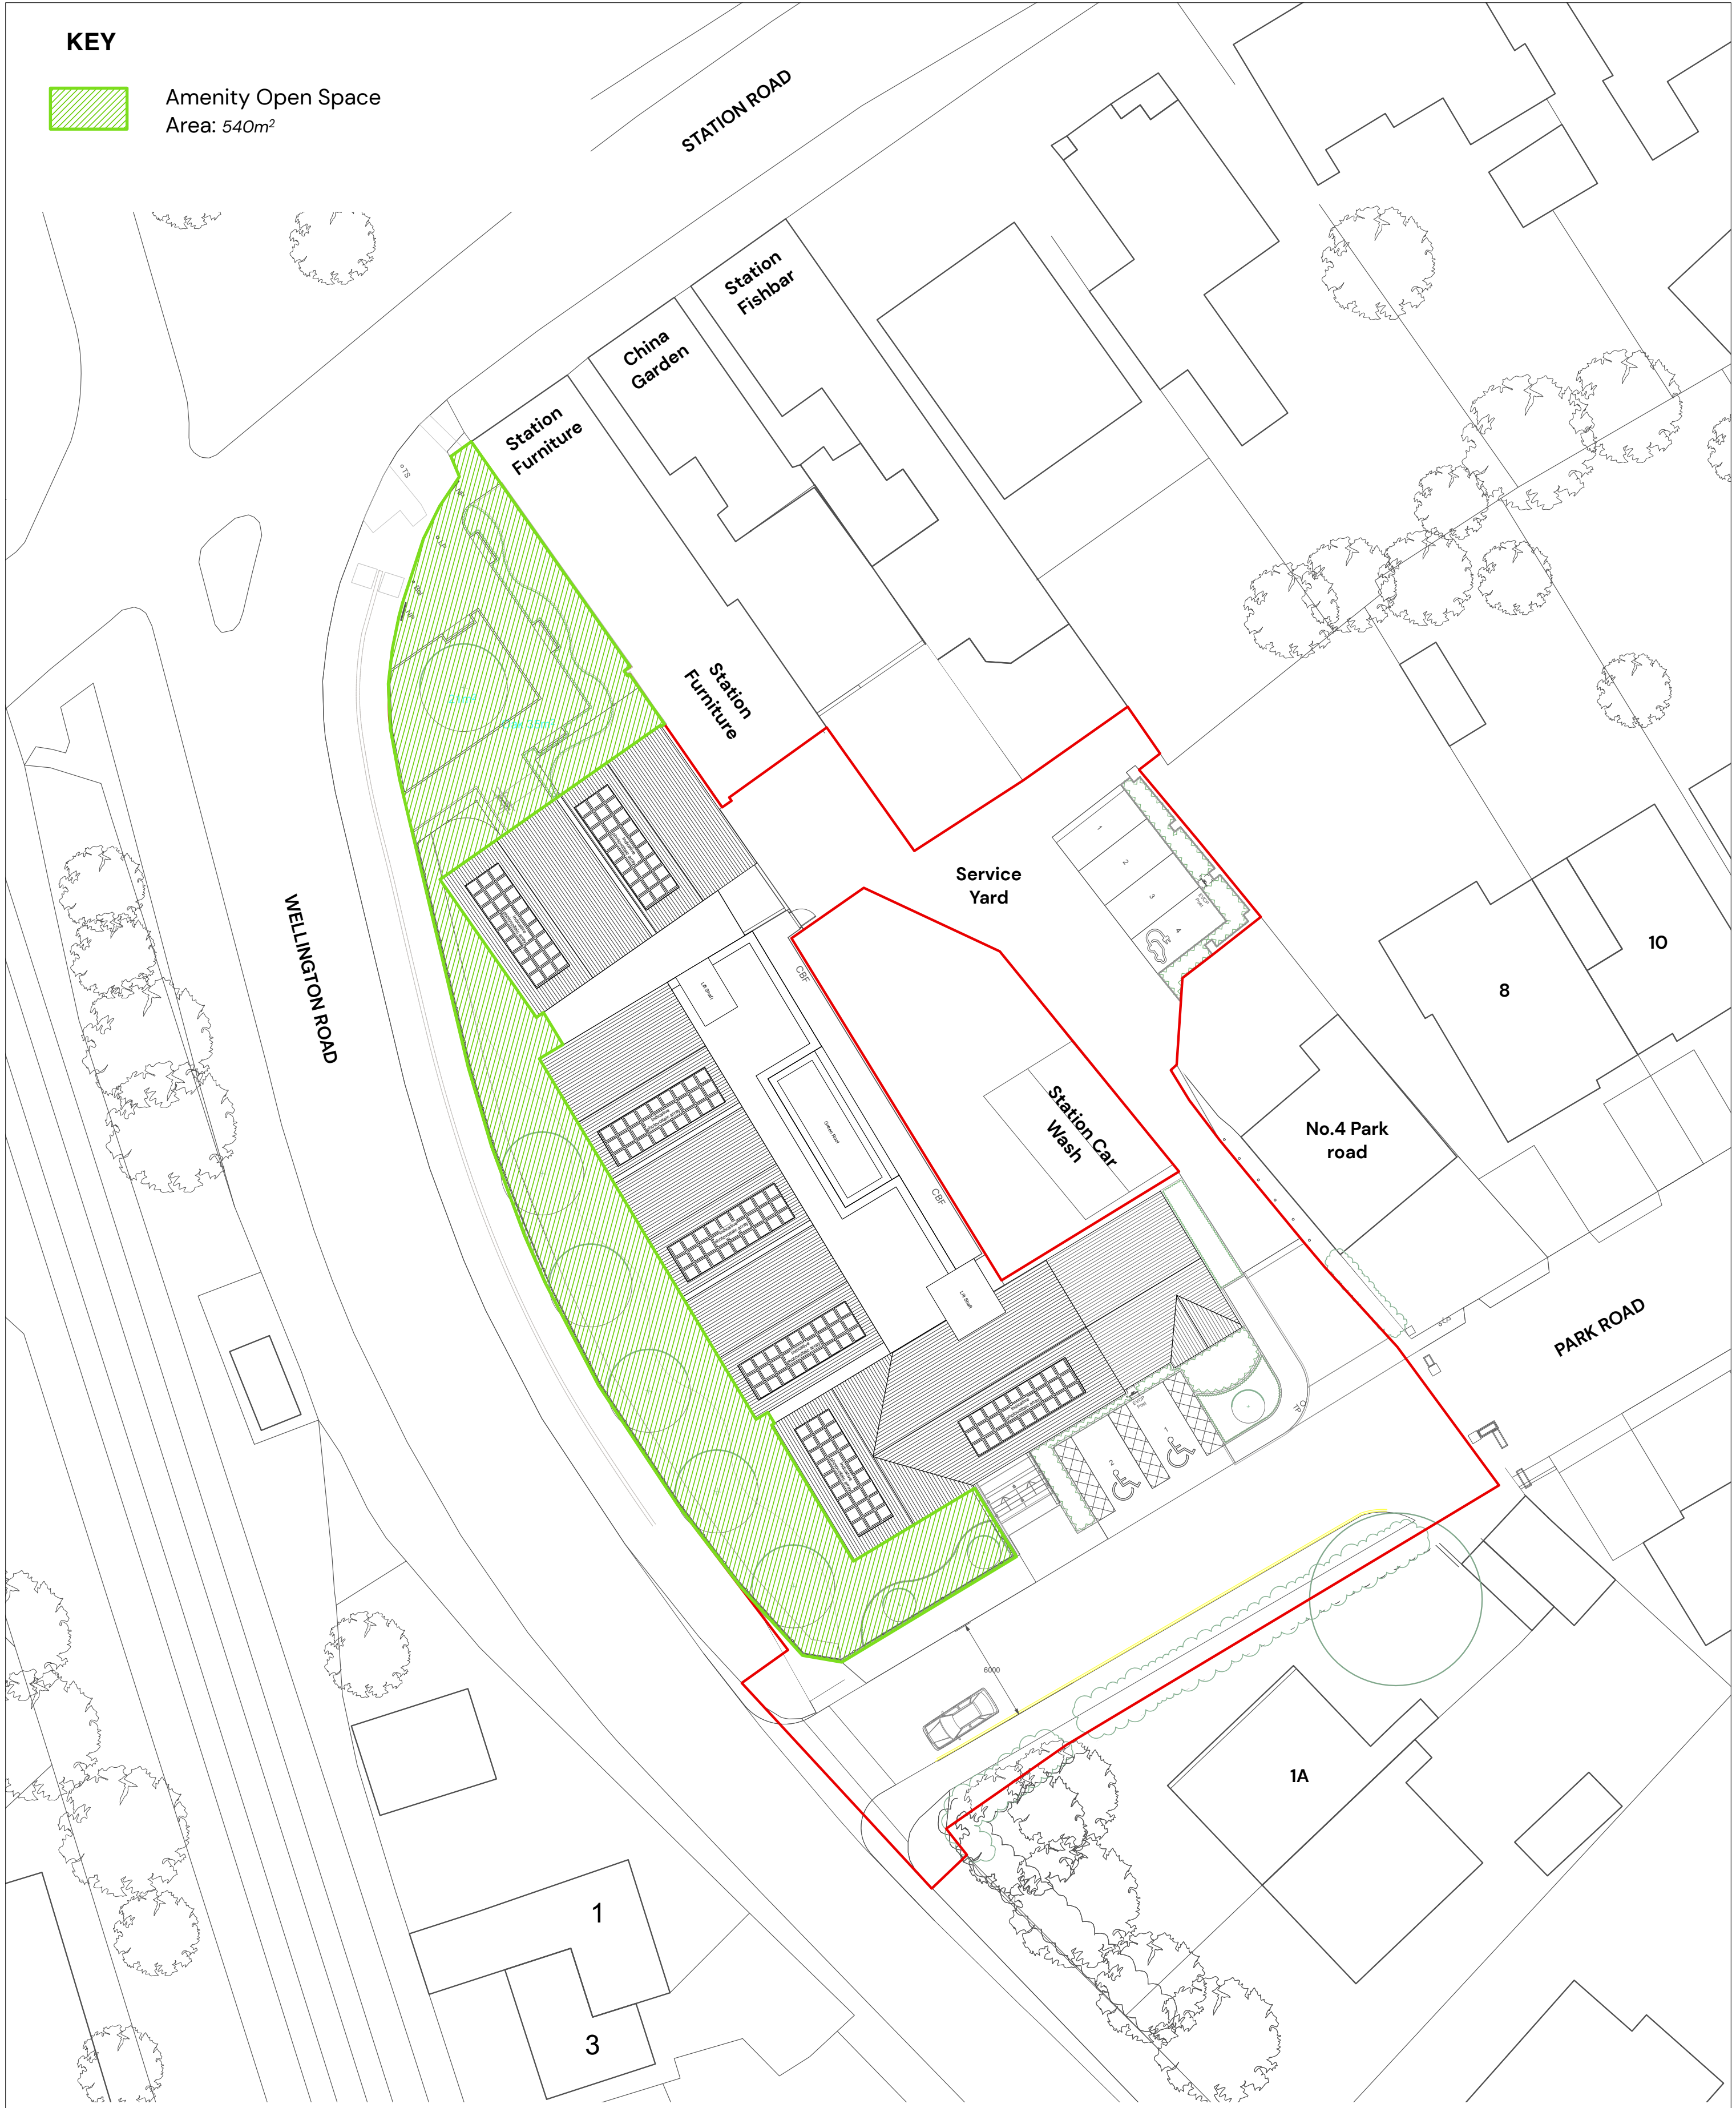

0 5 10 15 20 25 M
Scale 1:250 @ A2



Glentworth Court, Lime Kiln Close,
Stoke Gifford, Bristol, BS34 8SR
+44 (0)117 931 2062
www.kendallkingscott.co.uk

Project
Wellington Road
Client
Wokingham Borough Council

Date
14/10/2025
Scale
1:250
Filename
210806 Wellington Road Planning
Master.vwx
Purpose/Status
PLANNING
Drawn
AS
Checked
LB
Paper Size
ISO A2

Drawing Title
Amenity Open Space Plan
Project Number/Drawing Number
210806-1054
Check all dimensions and levels on site

Revision
P03
© Copyright

PO3 28/08/2026 EP LB Red boundary line adjacent to house No4 amended.
PO2 24/06/2026 AS LB Titled updated to Amenity Open Space Plan
PO1 23/06/2026 AS LB First Issue
Rev Date By Ap Note

Do not scale this drawing

Only to be used on the site for which designed. The electronic transmission of designs/information contained in this drawing is carried out entirely at the User's risk and Kendall Kingscott Ltd. will have no liability for any errors or inaccuracies arising therefrom. The production of amended or updated information from the said designs/information by the User is entirely the responsibility of the User and Kendall Kingscott Ltd. shall have no responsibility in respect thereof whatsoever.