



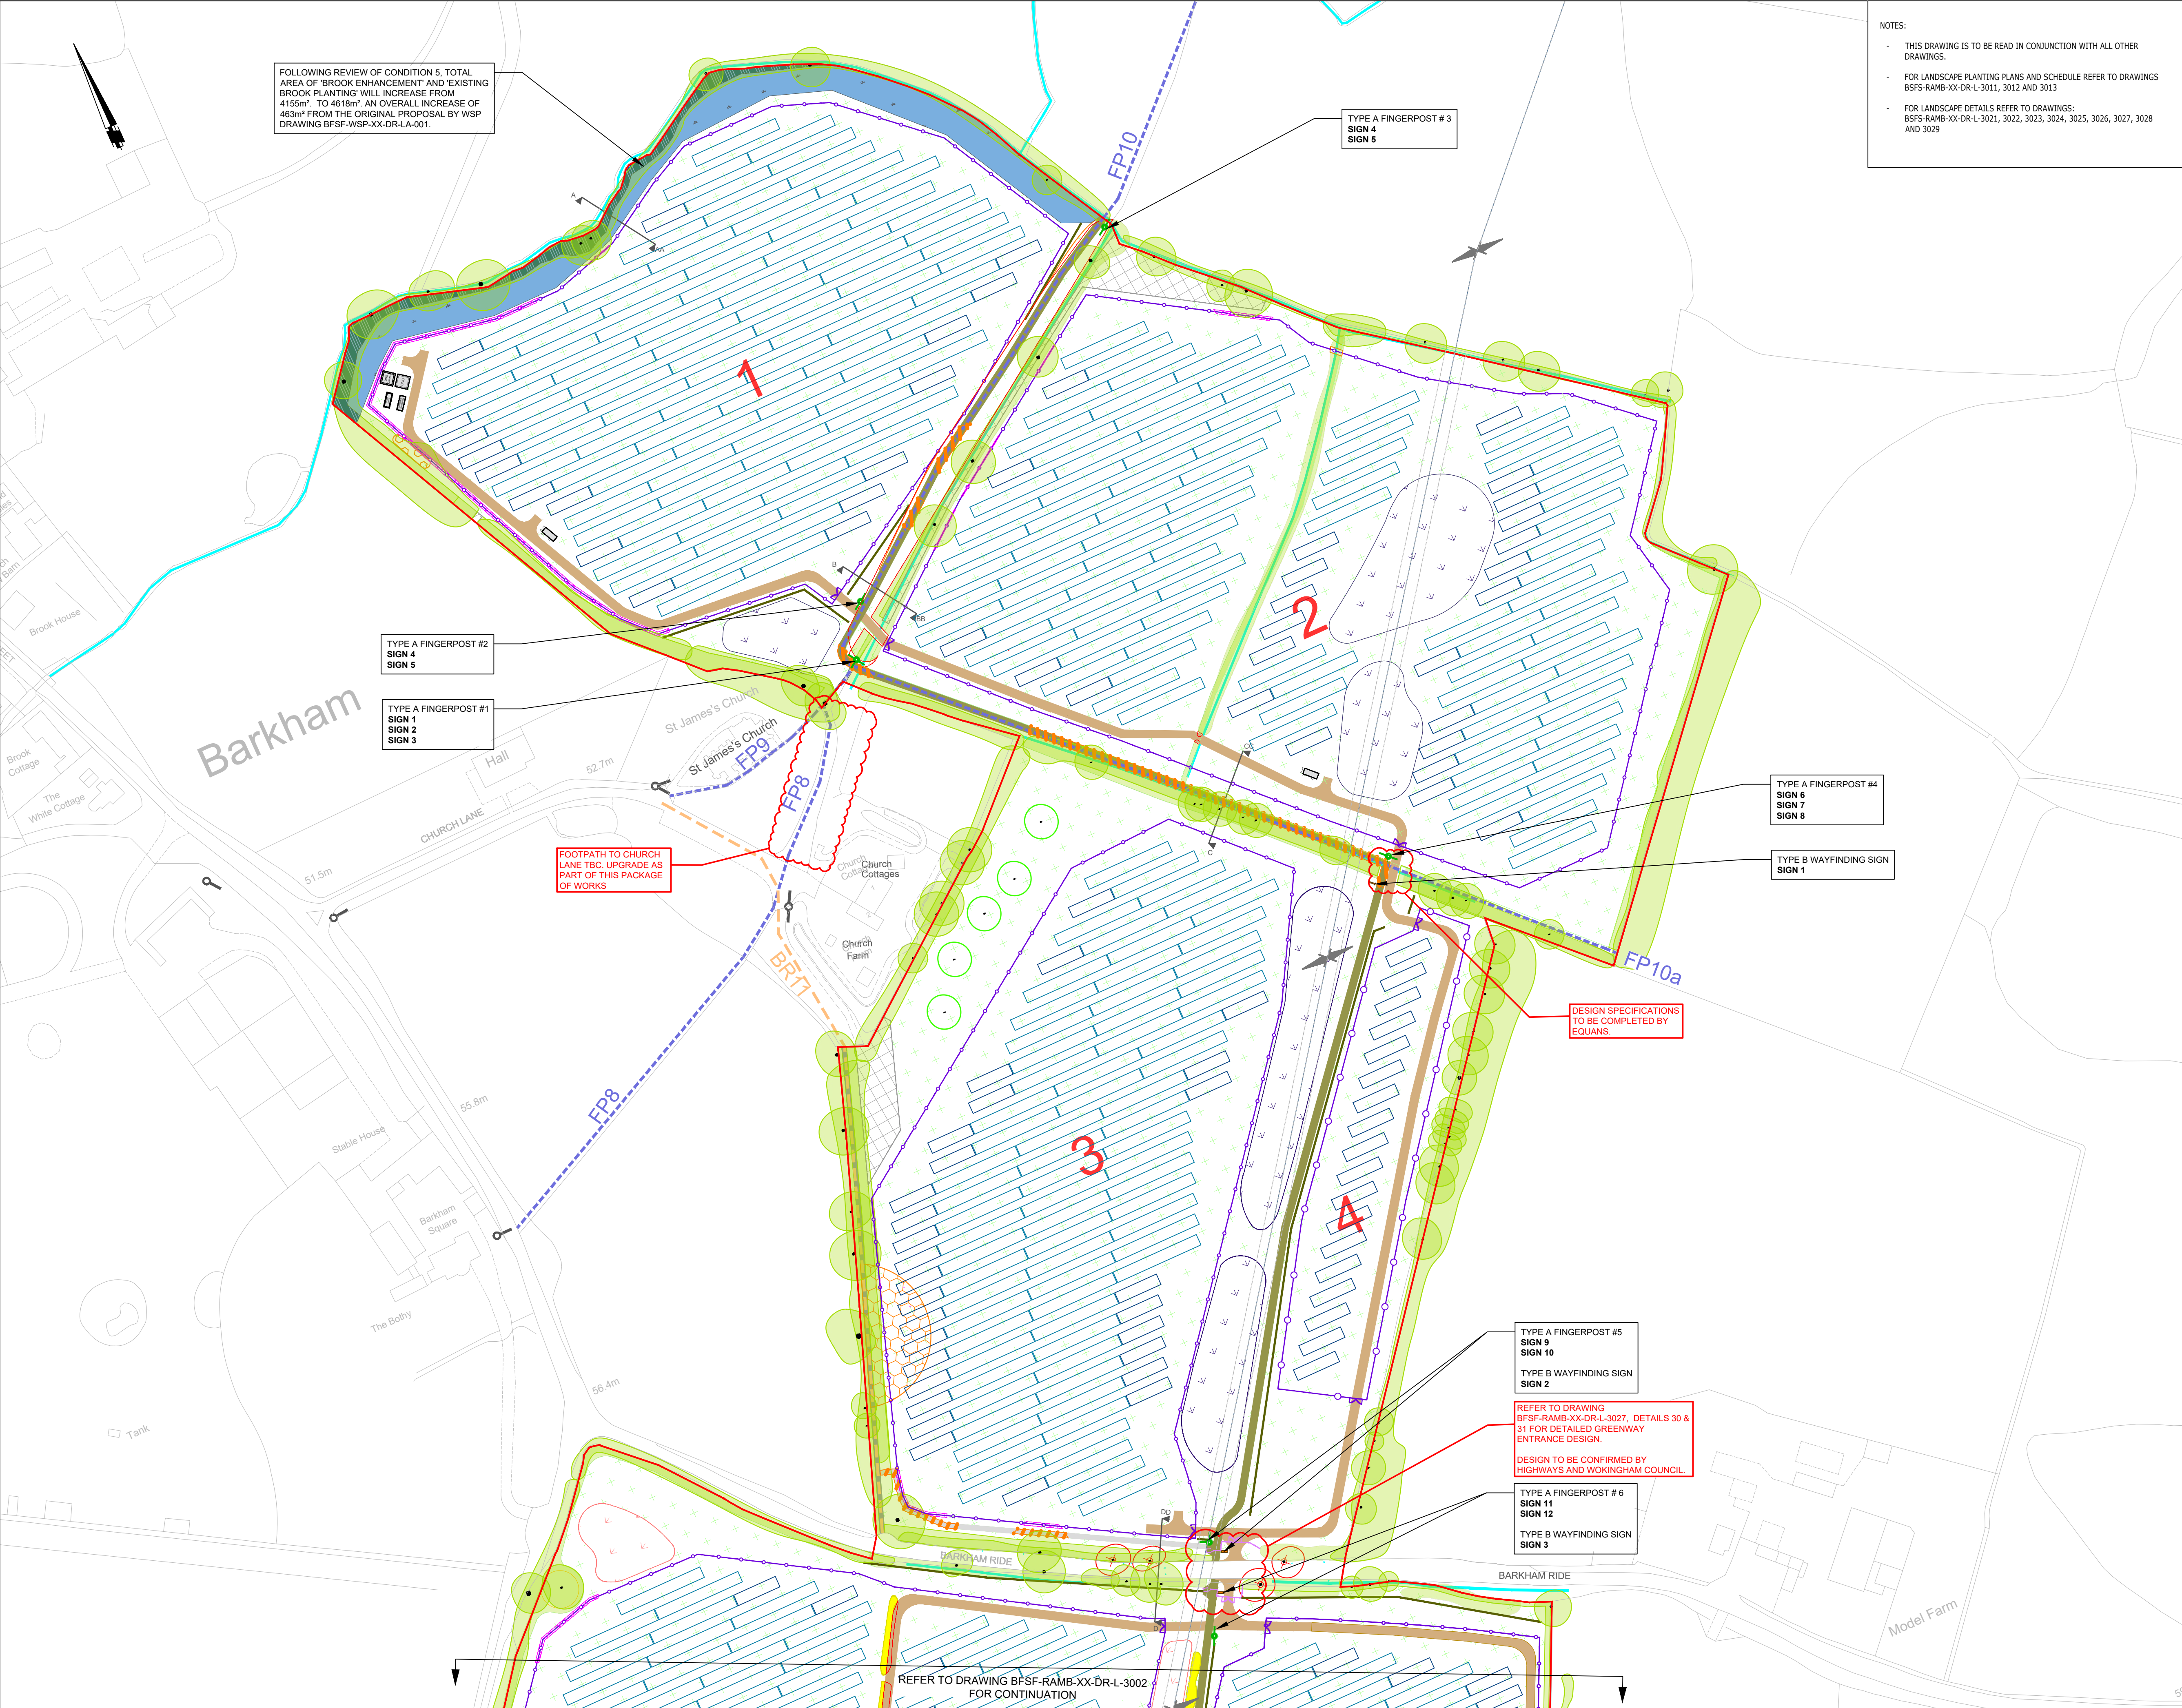

NOTES:

- THIS DRAWING IS TO BE READ IN CONJUNCTION WITH ALL OTHER DRAWINGS.
- FOR LANDSCAPE PLANTING PLANS AND SCHEDULE REFER TO DRAWINGS BFSF-RAMB-XX-DR-L-3011, 3012 AND 3013
- FOR LANDSCAPE DETAILS REFER TO DRAWINGS: BFSF-RAMB-XX-DR-L-3021, 3022, 3023, 3024, 3025, 3026, 3027, 3028 AND 3029

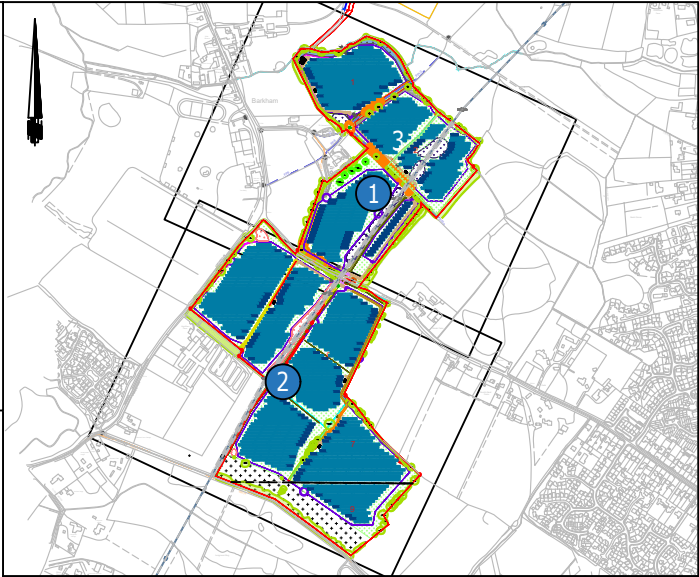

- LEGEND**
- SITE BOUNDARY
  - FIELD NUMBERING
  - EXISTING WATERCOURSE
  - EXISTING BROOK AREA
  - EXISTING VEGETATION (HEDGROW, INDIVIDUAL TREES)
  - EXISTING VEGETATION TO BE REMOVED (HEDGROW, INDIVIDUAL TREES)
  - PROPOSED INTERNAL ACCESS ROAD
  - PROPOSED GREENWAY (EXCAVATION CONSTRUCTION)
  - PROPOSED GREENWAY ('NO DIG' CONSTRUCTION)
  - PROPOSED HOGGIN PATH (EXCAVATION CONSTRUCTION)
  - PROPOSED HOGGIN PATH ('NO DIG' CONSTRUCTION)
  - MANUAL EXCAVATION
  - NO DIG EXTENT
  - PROPOSED SECURITY FENCING
  - PROPOSED BOUNDARY FENCING
  - PROPOSED SECURITY GATE 01
  - PROPOSED SECURITY GATE 02
  - PROPOSED BROOK ENHANCEMENT MIX
  - PROPOSED NATIVE PLANTING BUFFER
  - PROPOSED WOODLAND CORE
  - PROPOSED WOODLAND EDGE
  - EXISTING MEADOW RESOWN WITH PROPOSED GENERAL PURPOSE MEADOW (EM2) AS REQUIRED.
  - PROPOSED WILDFLOWER FOR CLAY SOILS (EM4)
  - PROPOSED WILDFLOWERS FOR SANDY SOILS (EM7)
  - PROPOSED CARBON SINK MIX
  - PROPOSED NATIVE HEDGROW
  - EXISTING HEDGE TO BE LAID TO MIDLAND HEDGE STYLE
  - PROPOSED EXTRA HEAVY STANDARD TREE
  - PROPOSED FEATURE LOG HABITAT
- PRoW & SIGNAGE**
- PUBLIC RIGHT OF WAY
  - BRIDLEWAY
  - PROPOSED SIGNAGE TYPE A
  - PROPOSED SIGNAGE TYPE B
  - EXISTING SIGNAGE

| Rev | Description                  | Date  | By | App |
|-----|------------------------------|-------|----|-----|
| P01 | First Issue                  | 17.05 | LG | TM  |
| P02 | Amendments from first review | 04.06 | SL | IL  |
| P03 | Client Comments              | 11.07 | LG | IL  |

BARKHAM\_SOLAR\_FARM



tel 020 7631 5291 fax 020 7323 4645 london@ramboll.co.uk  
www.ramboll.co.uk

LANDSCAPE  
GENERAL ARRANGEMENT  
SHEET\_1\_OF\_2

|                                        |                     |              |                |
|----------------------------------------|---------------------|--------------|----------------|
| Scale:<br>1:1250@A1                    | Date:<br>11/07/2024 | Drawn:<br>LG | Checked:<br>TM |
| Drawing No.:<br>BFSF-RAMB-XX-DR-L-3001 | Rev:<br>P03         |              |                |