


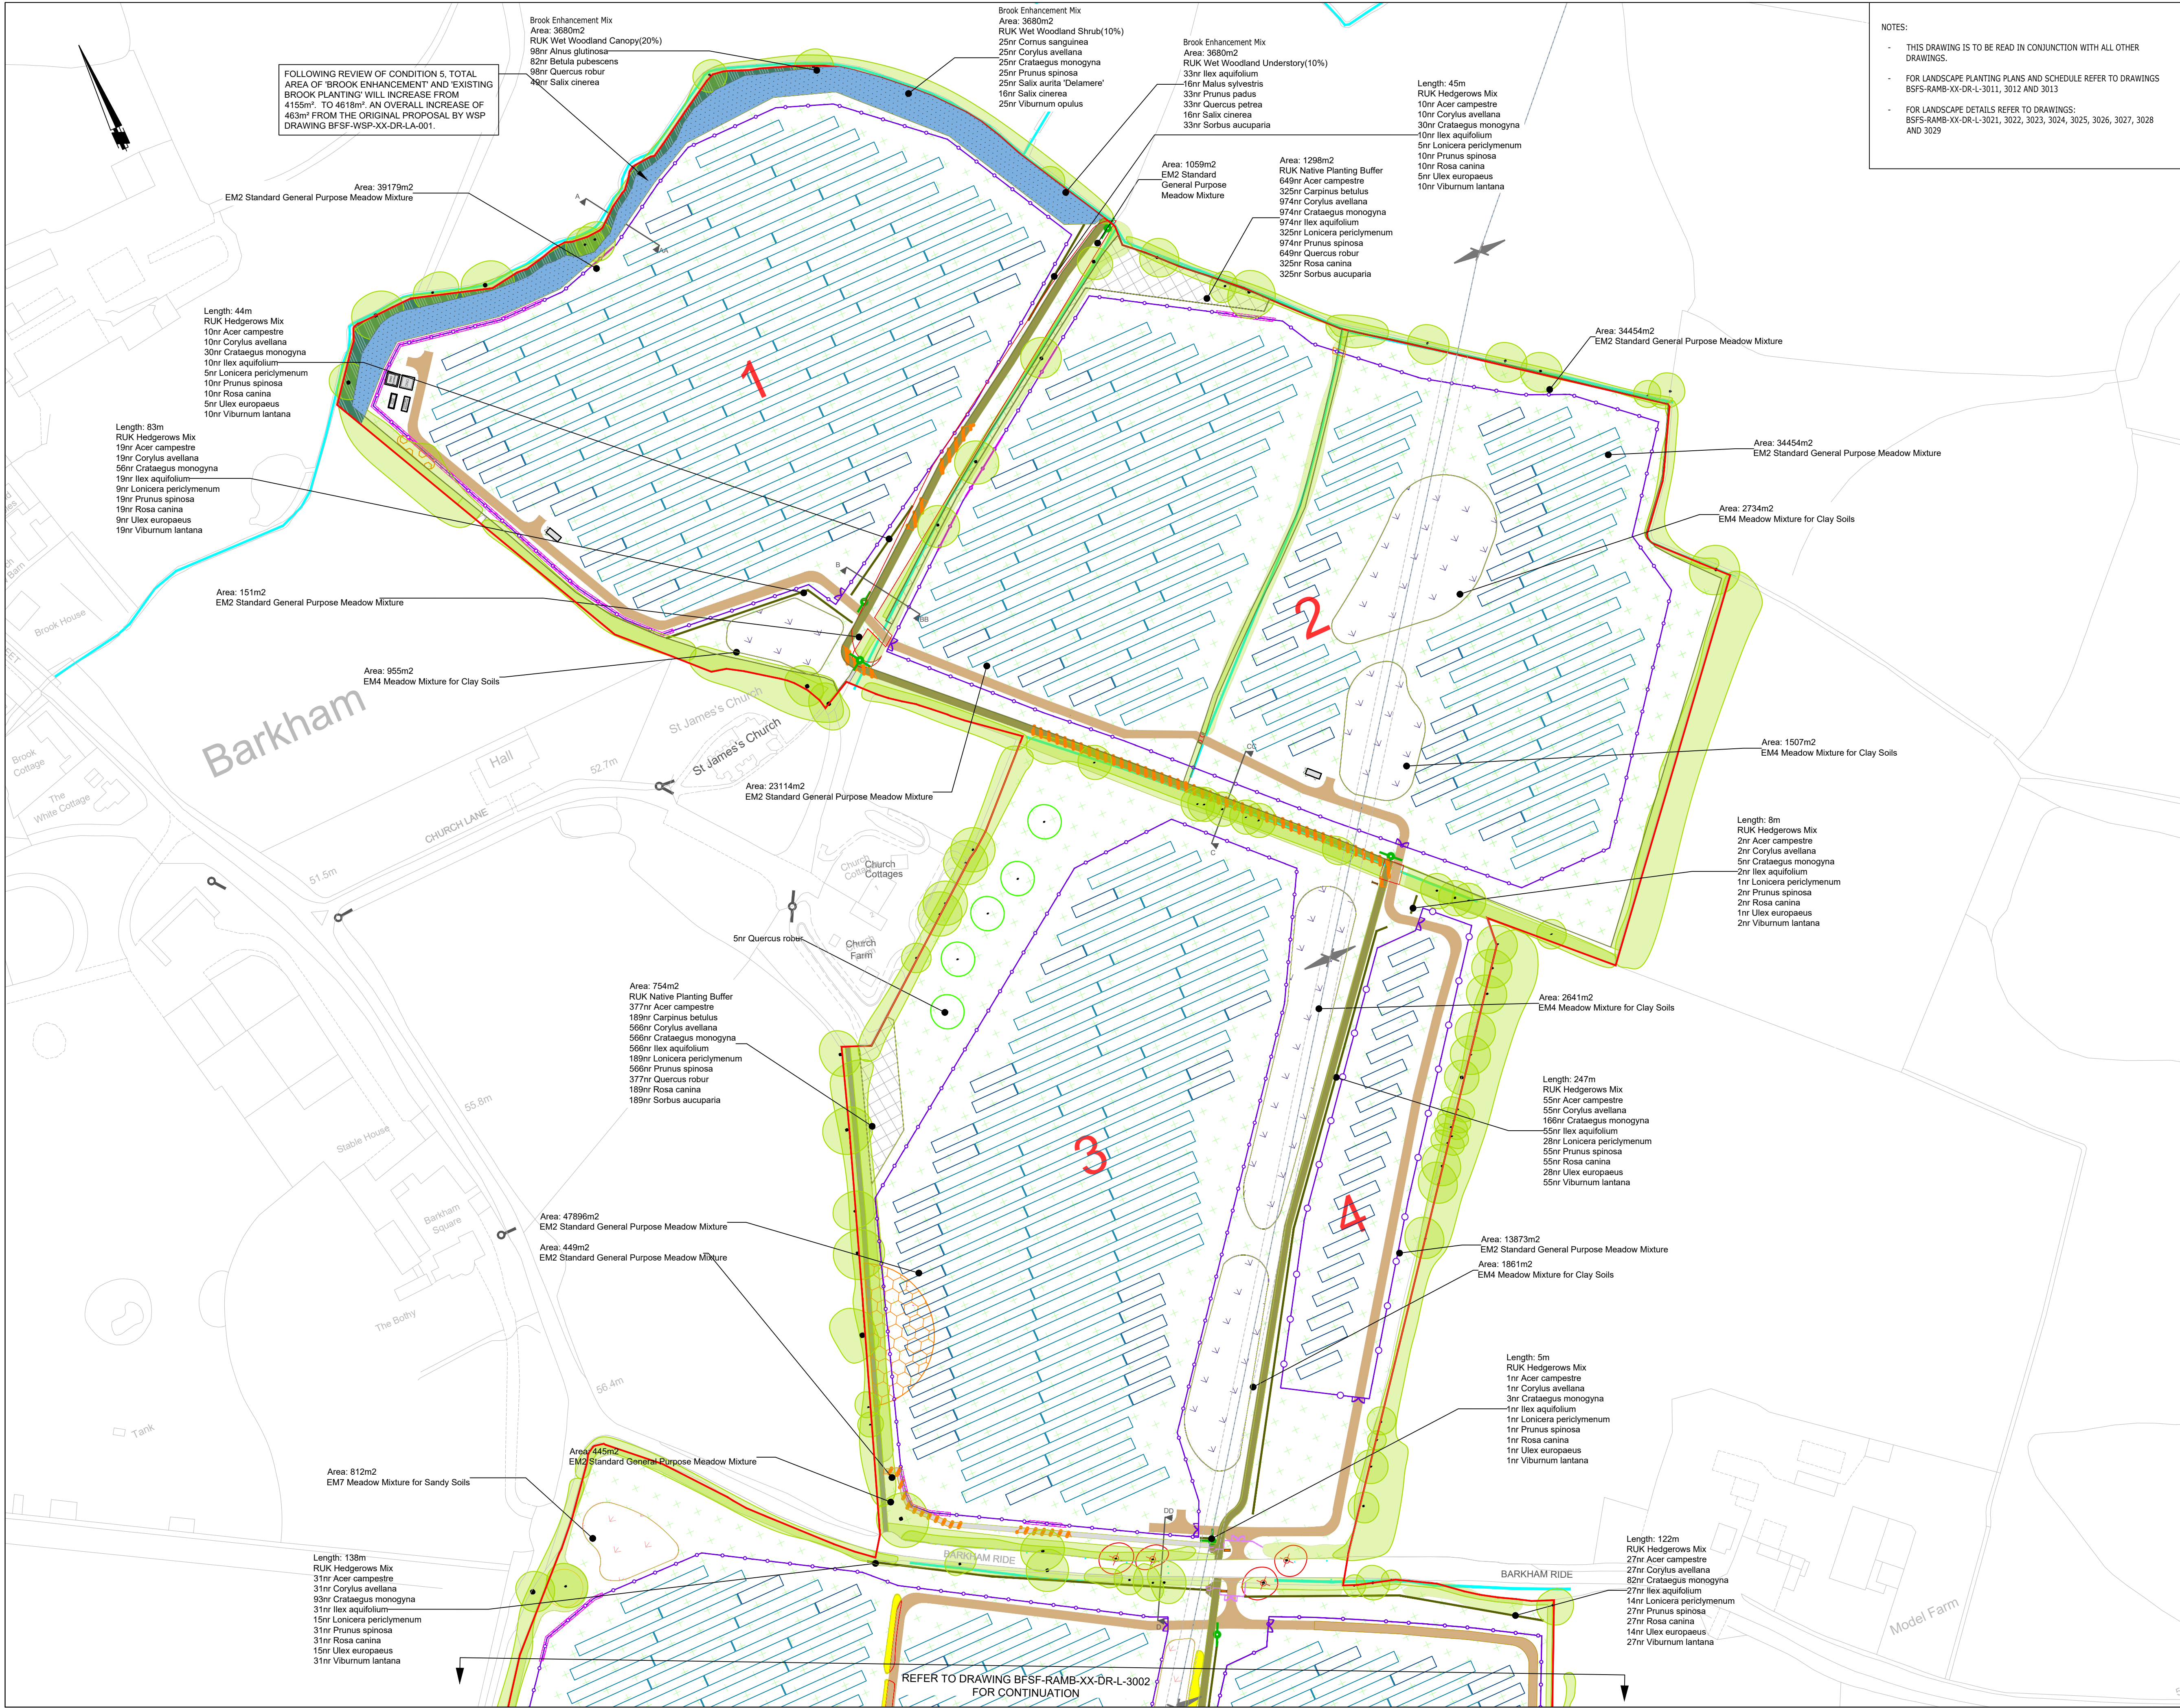

NOTES:

- THIS DRAWING IS TO BE READ IN CONJUNCTION WITH ALL OTHER DRAWINGS.
- FOR LANDSCAPE PLANTING PLANS AND SCHEDULE REFER TO DRAWINGS: BFSF-RAMB-XX-DR-L-3011, 3012 AND 3013
- FOR LANDSCAPE DETAILS REFER TO DRAWINGS: BFSF-RAMB-XX-DR-L-3021, 3022, 3023, 3024, 3025, 3026, 3027, 3028 AND 3029



- LEGEND**
- SITE BOUNDARY
 - FIELD NUMBERING
 - EXISTING WATERCOURSE
 - EXISTING BROOK AREA
 - EXISTING VEGETATION (HEDGEROW, INDIVIDUAL TREES)
 - EXISTING VEGETATION TO BE REMOVED (HEDGEROW, INDIVIDUAL TREES)
 - PROPOSED INTERNAL ACCESS ROAD
 - PROPOSED GREENWAY (EXCAVATION CONSTRUCTION)
 - PROPOSED GREENWAY (NO DIG CONSTRUCTION)
 - PROPOSED HOGGIN PATH (EXCAVATION CONSTRUCTION)
 - PROPOSED HOGGIN PATH (NO DIG CONSTRUCTION)
 - MANUAL EXCAVATION
 - NO DIG EXTENT
 - PROPOSED SECURITY FENCING
 - PROPOSED BOUNDARY FENCING
 - PROPOSED SECURITY GATE 01
 - PROPOSED SECURITY GATE 02
 - PROPOSED BROOK ENHANCEMENT MIX
 - PROPOSED NATIVE PLANTING BUFFER
 - PROPOSED WOODLAND CORE
 - PROPOSED WOODLAND EDGE
 - EXISTING MEADOW RESOWN WITH PROPOSED GENERAL PURPOSE MEADOW (EM2) AS REQUIRED.
 - PROPOSED WILDFLOWER FOR CLAY SOILS (EM4)
 - PROPOSED WILDFLOWERS FOR SANDY SOILS (EM7)
 - PROPOSED CARBON SINK MIX
 - PROPOSED NATIVE HEDGEROW
 - EXISTING HEDGE TO BE LAID TO MIDLAND HEDGE STYLE
 - PROPOSED EXTRA HEAVY STANDARD TREE
 - PROPOSED FEATURE LOG HABITAT
- PRoW & SIGNAGE**
- PROPOSED SIGNAGE TYPE A
 - PROPOSED SIGNAGE TYPE B
 - EXISTING SIGNAGE

Rev	Description	Date	By	App
P01	First Issue	17.05	LG	TM
P02	Amendments from first review	04.06	SL	IL
P03	Client Comments	11.07	LG	IL

BARKHAM_SOLAR_FARM

RAMBOLL

tel 020 7631 5291 fax 020 7323 4645 london@ramboll.co.uk
www.ramboll.co.uk

LANDSCAPE_PLANTING_PLAN

SHEET_1_OF_2

Scale: 1:1250@A1	Date: 11/07/2024	Drawn: LG	Checked: TM
Drawing No.: BFSF-RAMB-XX-DR-L-3011	Rev: P03		