
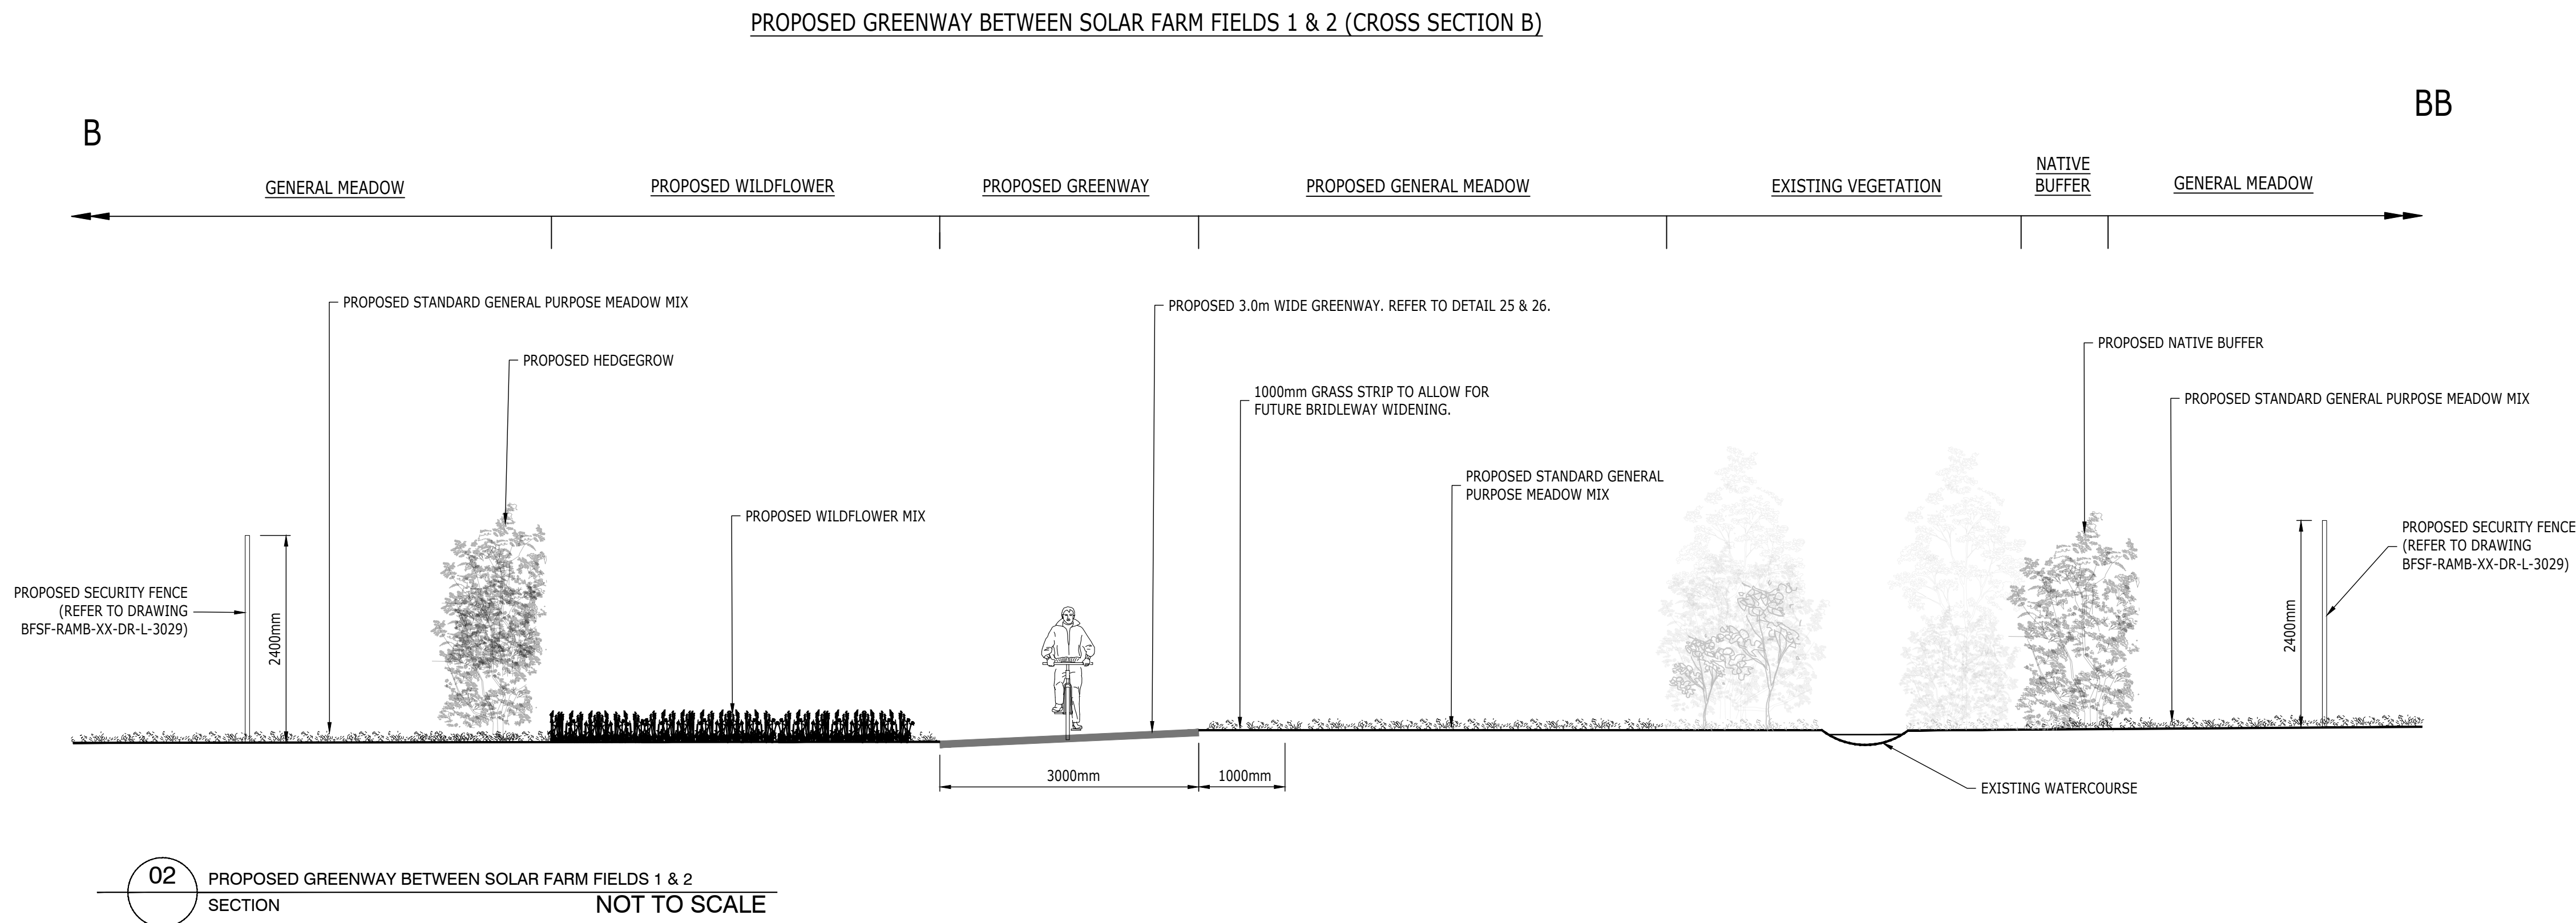


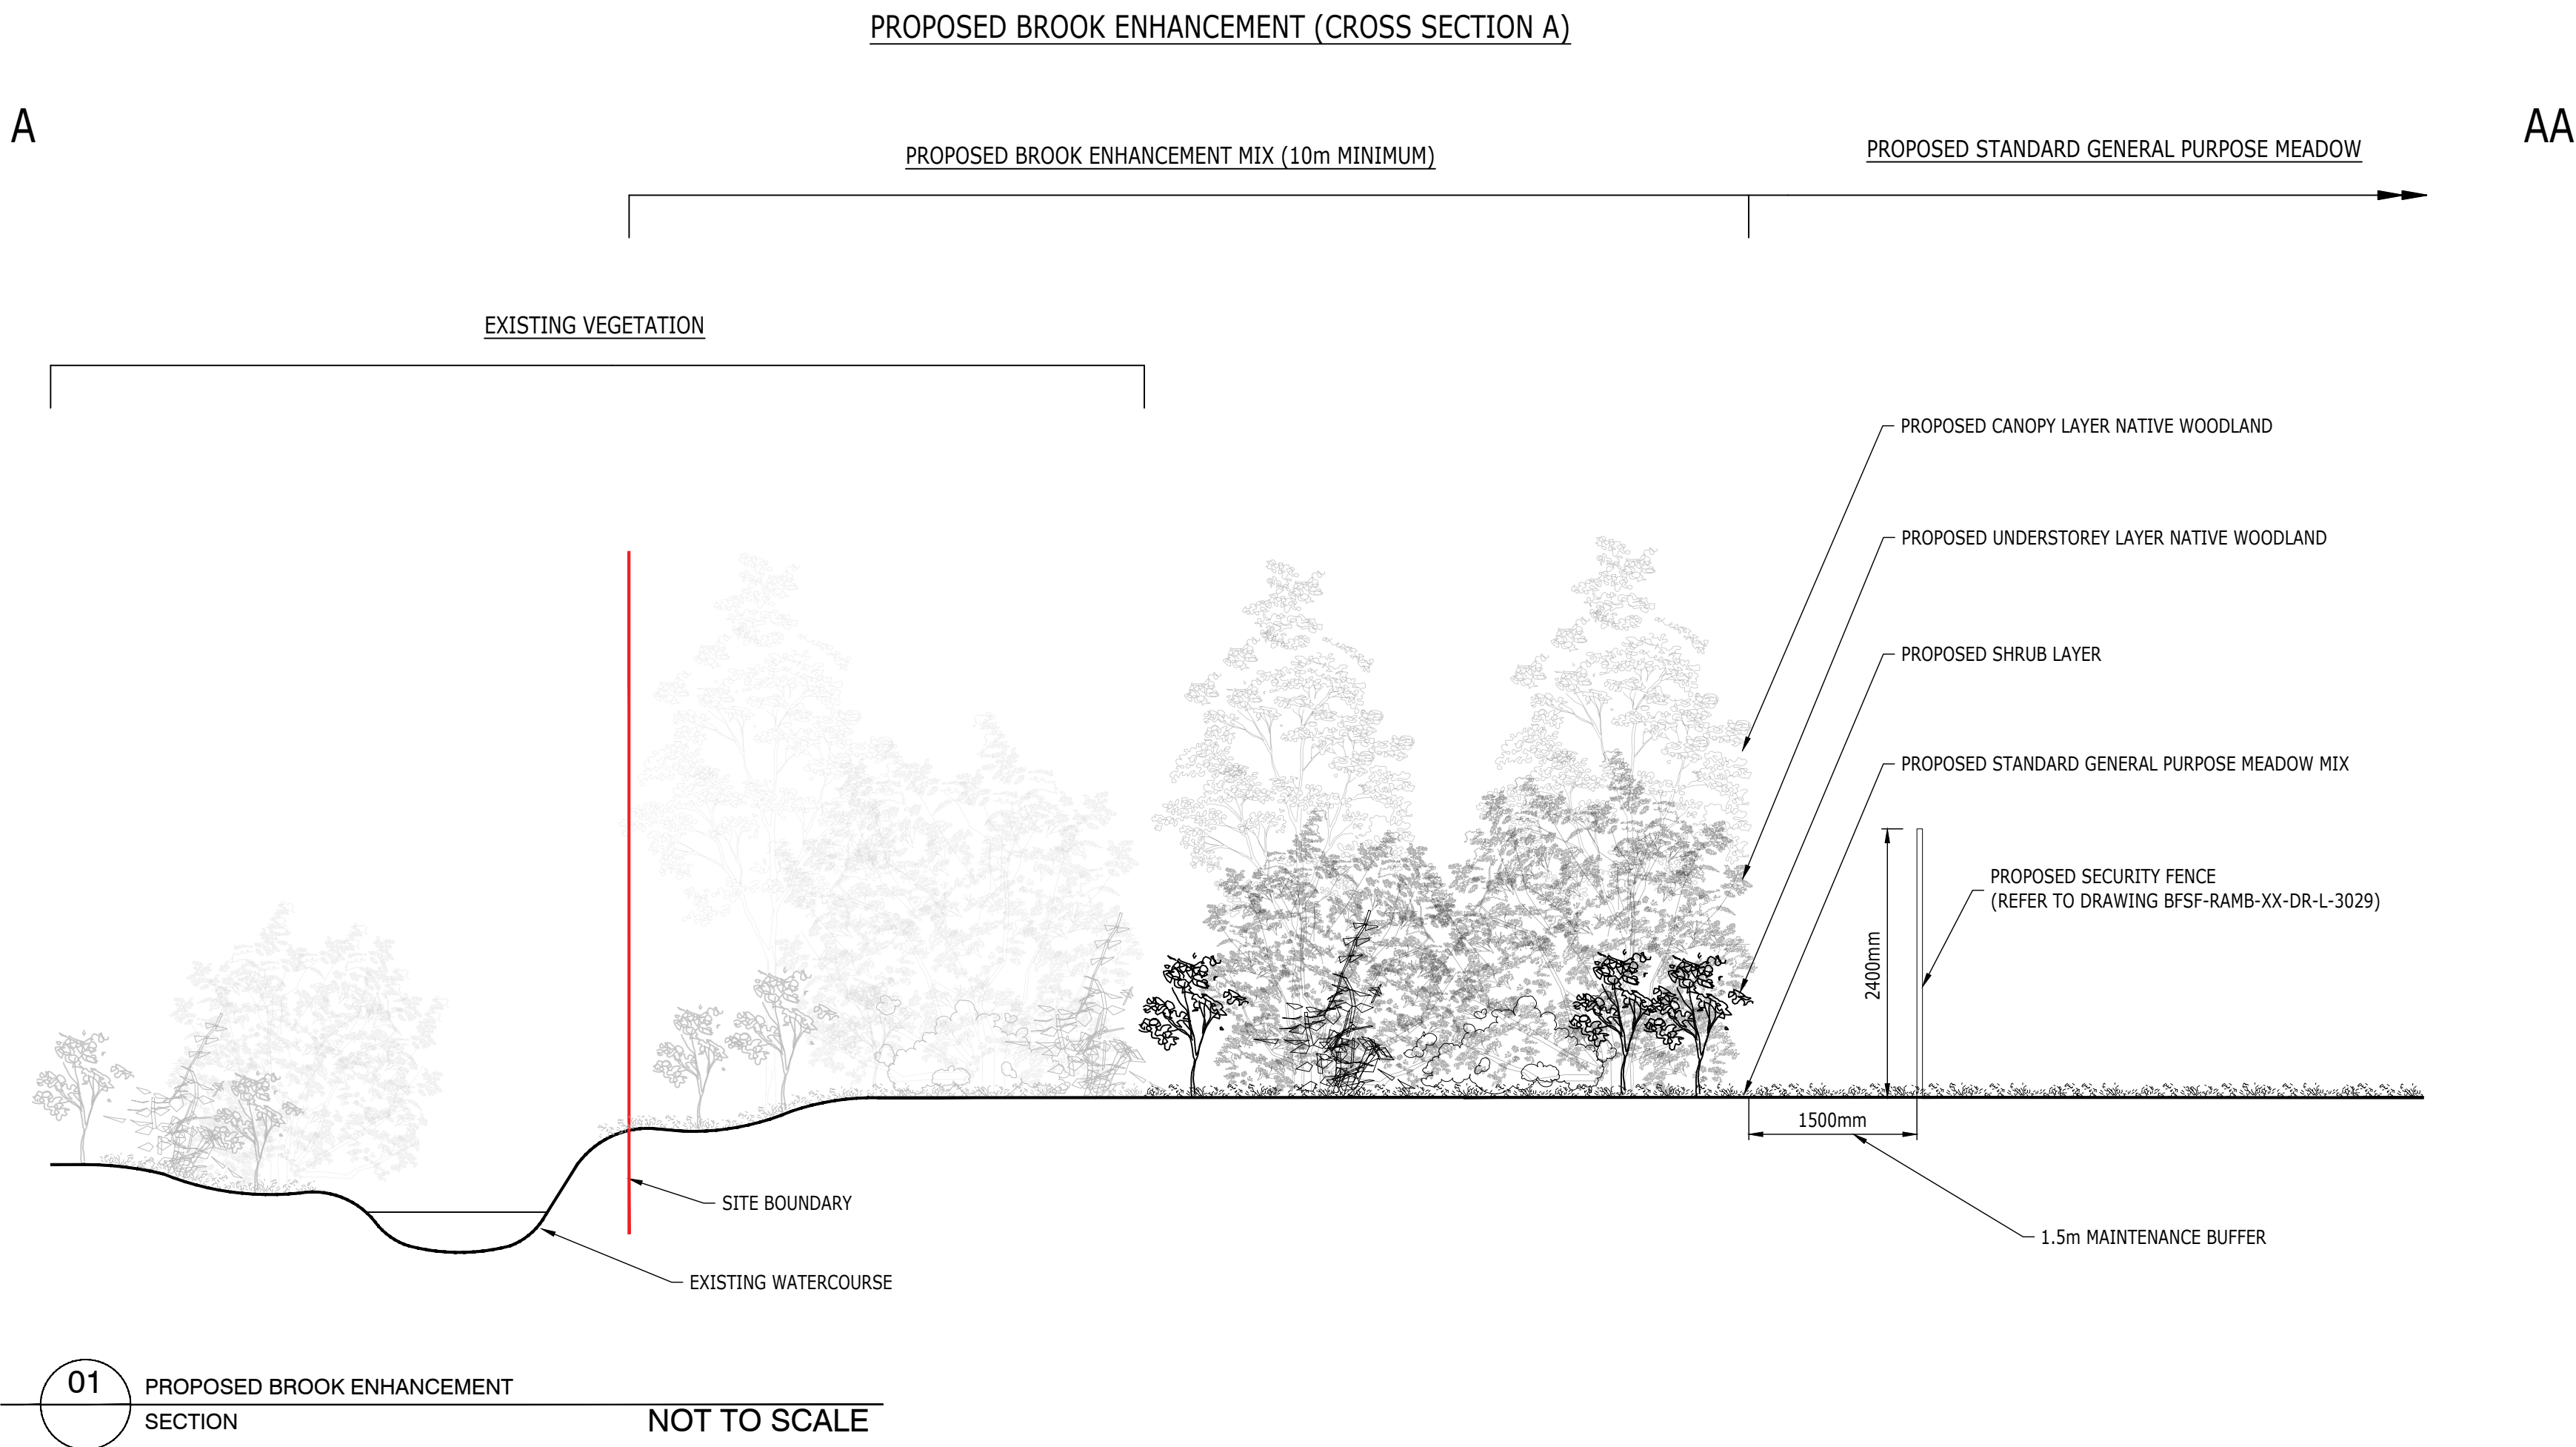

- NOTES:
- DRAWING NOT TO SCALE.
  - THIS DRAWING IS FOR INDICATIVE PURPOSES ONLY AND SHOULD NOT BE USED FOR CONSTRUCTION.
  - THIS DRAWING IS TO BE READ IN CONJUNCTION WITH ALL OTHER DRAWINGS.
  - FOR GENERAL ARRANGEMENT PLANS REFER TO DRAWINGS BFSF-RAMB-XX-DR-L-30001 AND 30002.
  - FOR PLANTING PLANS AND LOCATIONS REFER TO DRAWINGS BFSF-RAMB-XX-DR-L-3011 AND 3012.
  - FOR PLANTING SCHEDULE REFER TO DRAWING BFSF-RAMB-XX-DR-L-3013.
  - FOR SECURITY FENCING DETAILS REFER TO DRAWING BFSF-RAMB-XX-DR-L-3029.
  - FOR GREENWAY DETAIL REFER TO DRAWING BFSF-RAMB-XX-DR-L-3026.

| Rev | Description                  | Date  | By<br>SL | App<br>LG |
|-----|------------------------------|-------|----------|-----------|
| P01 | First Issue                  | 17.05 | SL       | TM        |
| P02 | Amendments from first review | 24.05 | SL<br>AB | TM        |
|     |                              |       |          |           |
|     |                              |       |          |           |
|     |                              |       |          |           |

BARKHAM\_SOLAR\_FARM

RAMBOLL

tel 020 7631 5291 fax 020 7323 4645 london@ramboll.co.uk  
www.ramboll.co.uk

LANDSCAPE\_DETAILS  
SHEET\_1\_OF\_9

|                                        |                     |               |                |
|----------------------------------------|---------------------|---------------|----------------|
| Scale:<br>AS_SHOWN                     | Date:<br>24/05/2024 | Drawn:<br>SCL | Checked:<br>TM |
| Drawing No.:<br>BFSF-RAMB-XX-DR-L-3021 |                     |               | Rev:<br>P02    |