



NOTES

1. THIS DRAWING TO BE READ IN CONJUNCTION WITH ALL OTHER DESIGN DRAWINGS & SCHEDULES.

REFERENCES

A. ELECTRICAL COMPOUND AREA RELOCATED TO SUPPORT GRID CONNECTION FROM NORTH OF SITE

B. IMPROVE SURFACE OF PUBLIC RIGHT OF WAY STRETCH

C. RELOCATION OF PUBLIC RIGHT OF WAY

D. IMPROVED CLEARANCE AREA FOR DISPERSED TREE PLANTING

E. CROSSING OF STREAM FOR SEGREGATED GREENWAY AND SOLAR DEVELOPMENT ACCESS ROAD

F. PROPOSED HEDGE LINE SOUTHEAST OF GREENWAY

The copyright of this document, which contains information of a proprietary nature, is vested in EQUANS. The content of this document may not be used for purposes other than that for which it has been supplied and may not be reproduced, either wholly or in part, in any way whatsoever. It may not be used by, or its contents divulged to any other person whatsoever without the prior written permission of EQUANS.

CURRENT ISSUE INFORMATION

A	DHY	OSAMME	INITIAL SUBMISSION	12/04/24
VERSION	AUTH	CHD	REVD	REASON FOR ISSUE
SATABILITY CODE		SATABILITY DESCRIPTION		



BARKHAM FARM SOLAR FARM

INDICATIVE SITE LAYOUT

Page A


SHEET 1 OF 2

SCALE
1 : 1250

DRAWING NUMBER
BFSF-EQNS-XX-DR-Y1-0007

SHEET SIZE
A1

REVISION
A

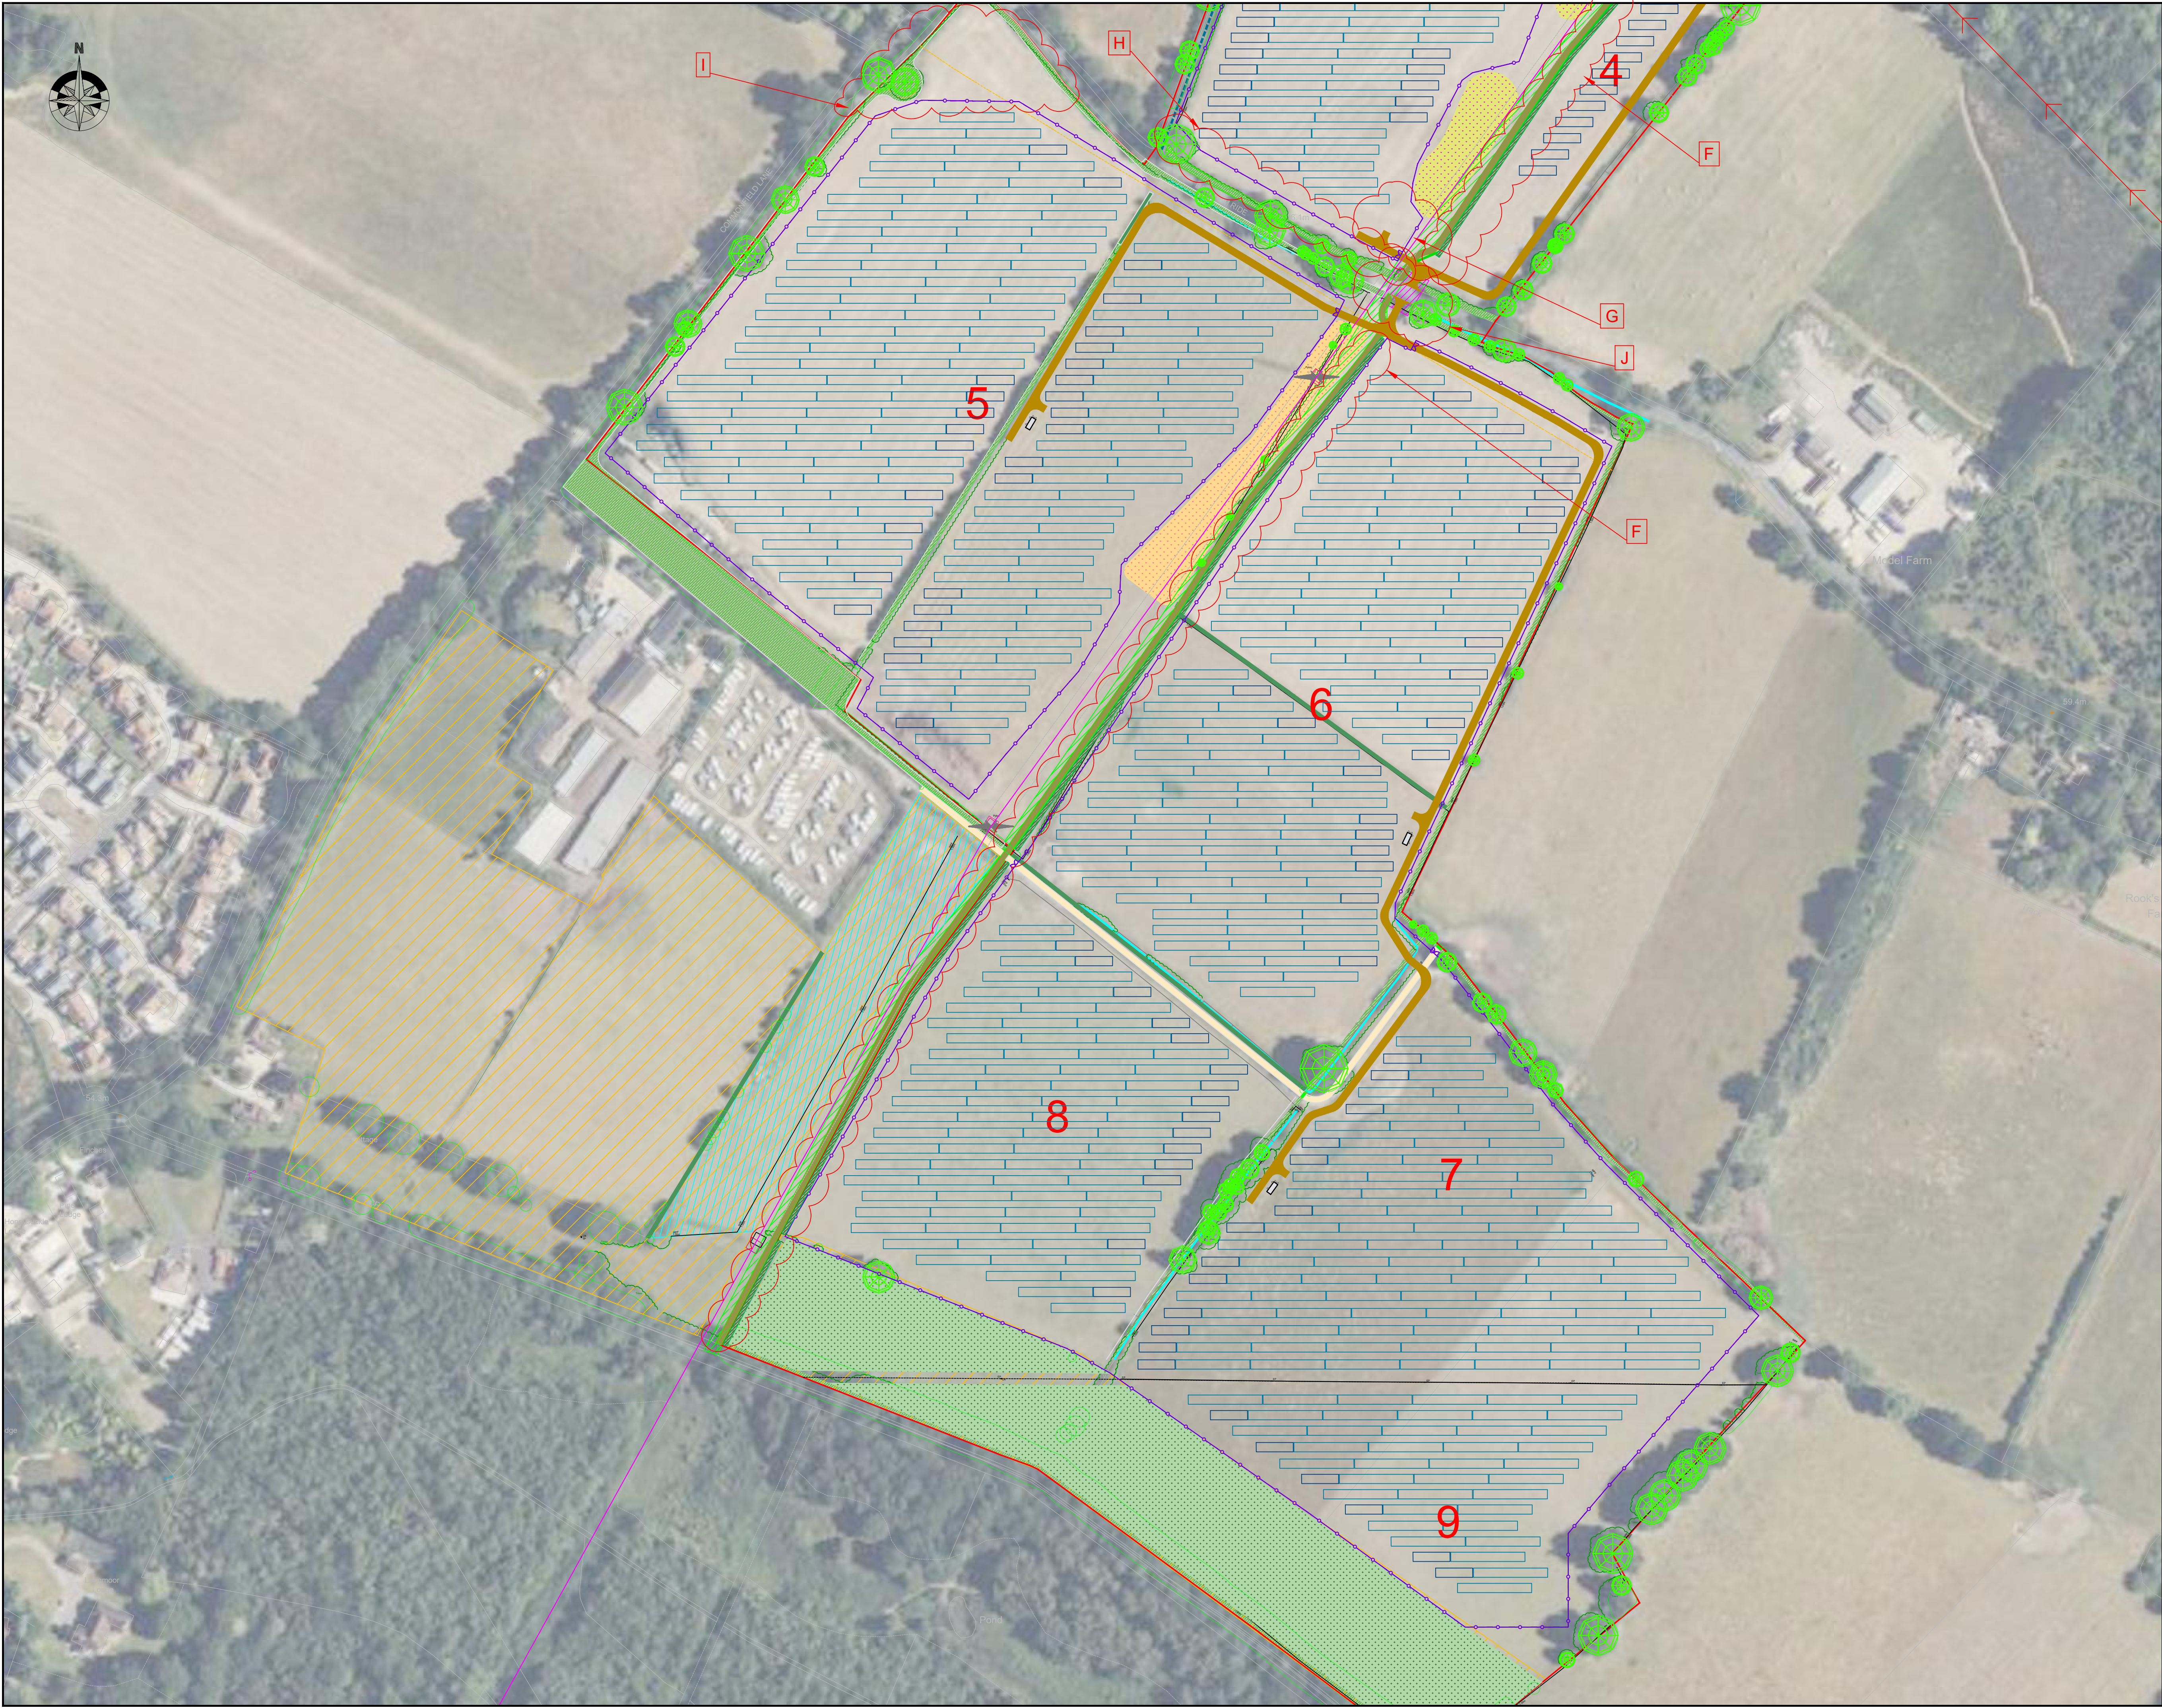

NOTES

1. THIS DRAWING TO BE READ IN CONJUNCTION WITH ALL OTHER DESIGN DRAWINGS & SCHEDULES.

REFERENCES

F. PROPOSED HEDGE LINE SOUTHEAST OF GREENWAY

G. ACCESS ROADWAY CONFIGURATION

H. PEDESTRIAN ACCESS BETWEEN PUBLIC RIGHT OF WAY AND GREEN WAY

I. EXTENT OF PV ARRAY ADJUSTED TO SUPPORT LOCATION AROUND SERVICES

J. CROSSING DETAIL AND ACCESS

The copyright of this document, which contains information of a proprietary nature, is vested in EQUANS. The content of this document may not be used for purposes other than that for which it has been supplied and may not be reproduced, either wholly or in part, in any way whatsoever. It may not be used by, or its contents divulged to any other person whatsoever without the prior written permission of EQUANS.

CURRENT ISSUE INFORMATION

A: ?

A	DHY	OSAMME	INITIAL ISSUE	12/04/24
VERSION	AUTH	CHKD	REVD	REASON FOR ISSUE

SUITABILITY CODE	SUITABILITY DESCRIPTION
------------------	-------------------------

BARKHAM FARM SOLAR FARM

INDICATIVE SITE LAYOUT

Page A

SHEET 2 OF 2

SCALE 1 : 1500	SHEET SIZE A1
DRAWING NUMBER BFSF-EQNS-XX-DR-Y1-0007	REVISION A