
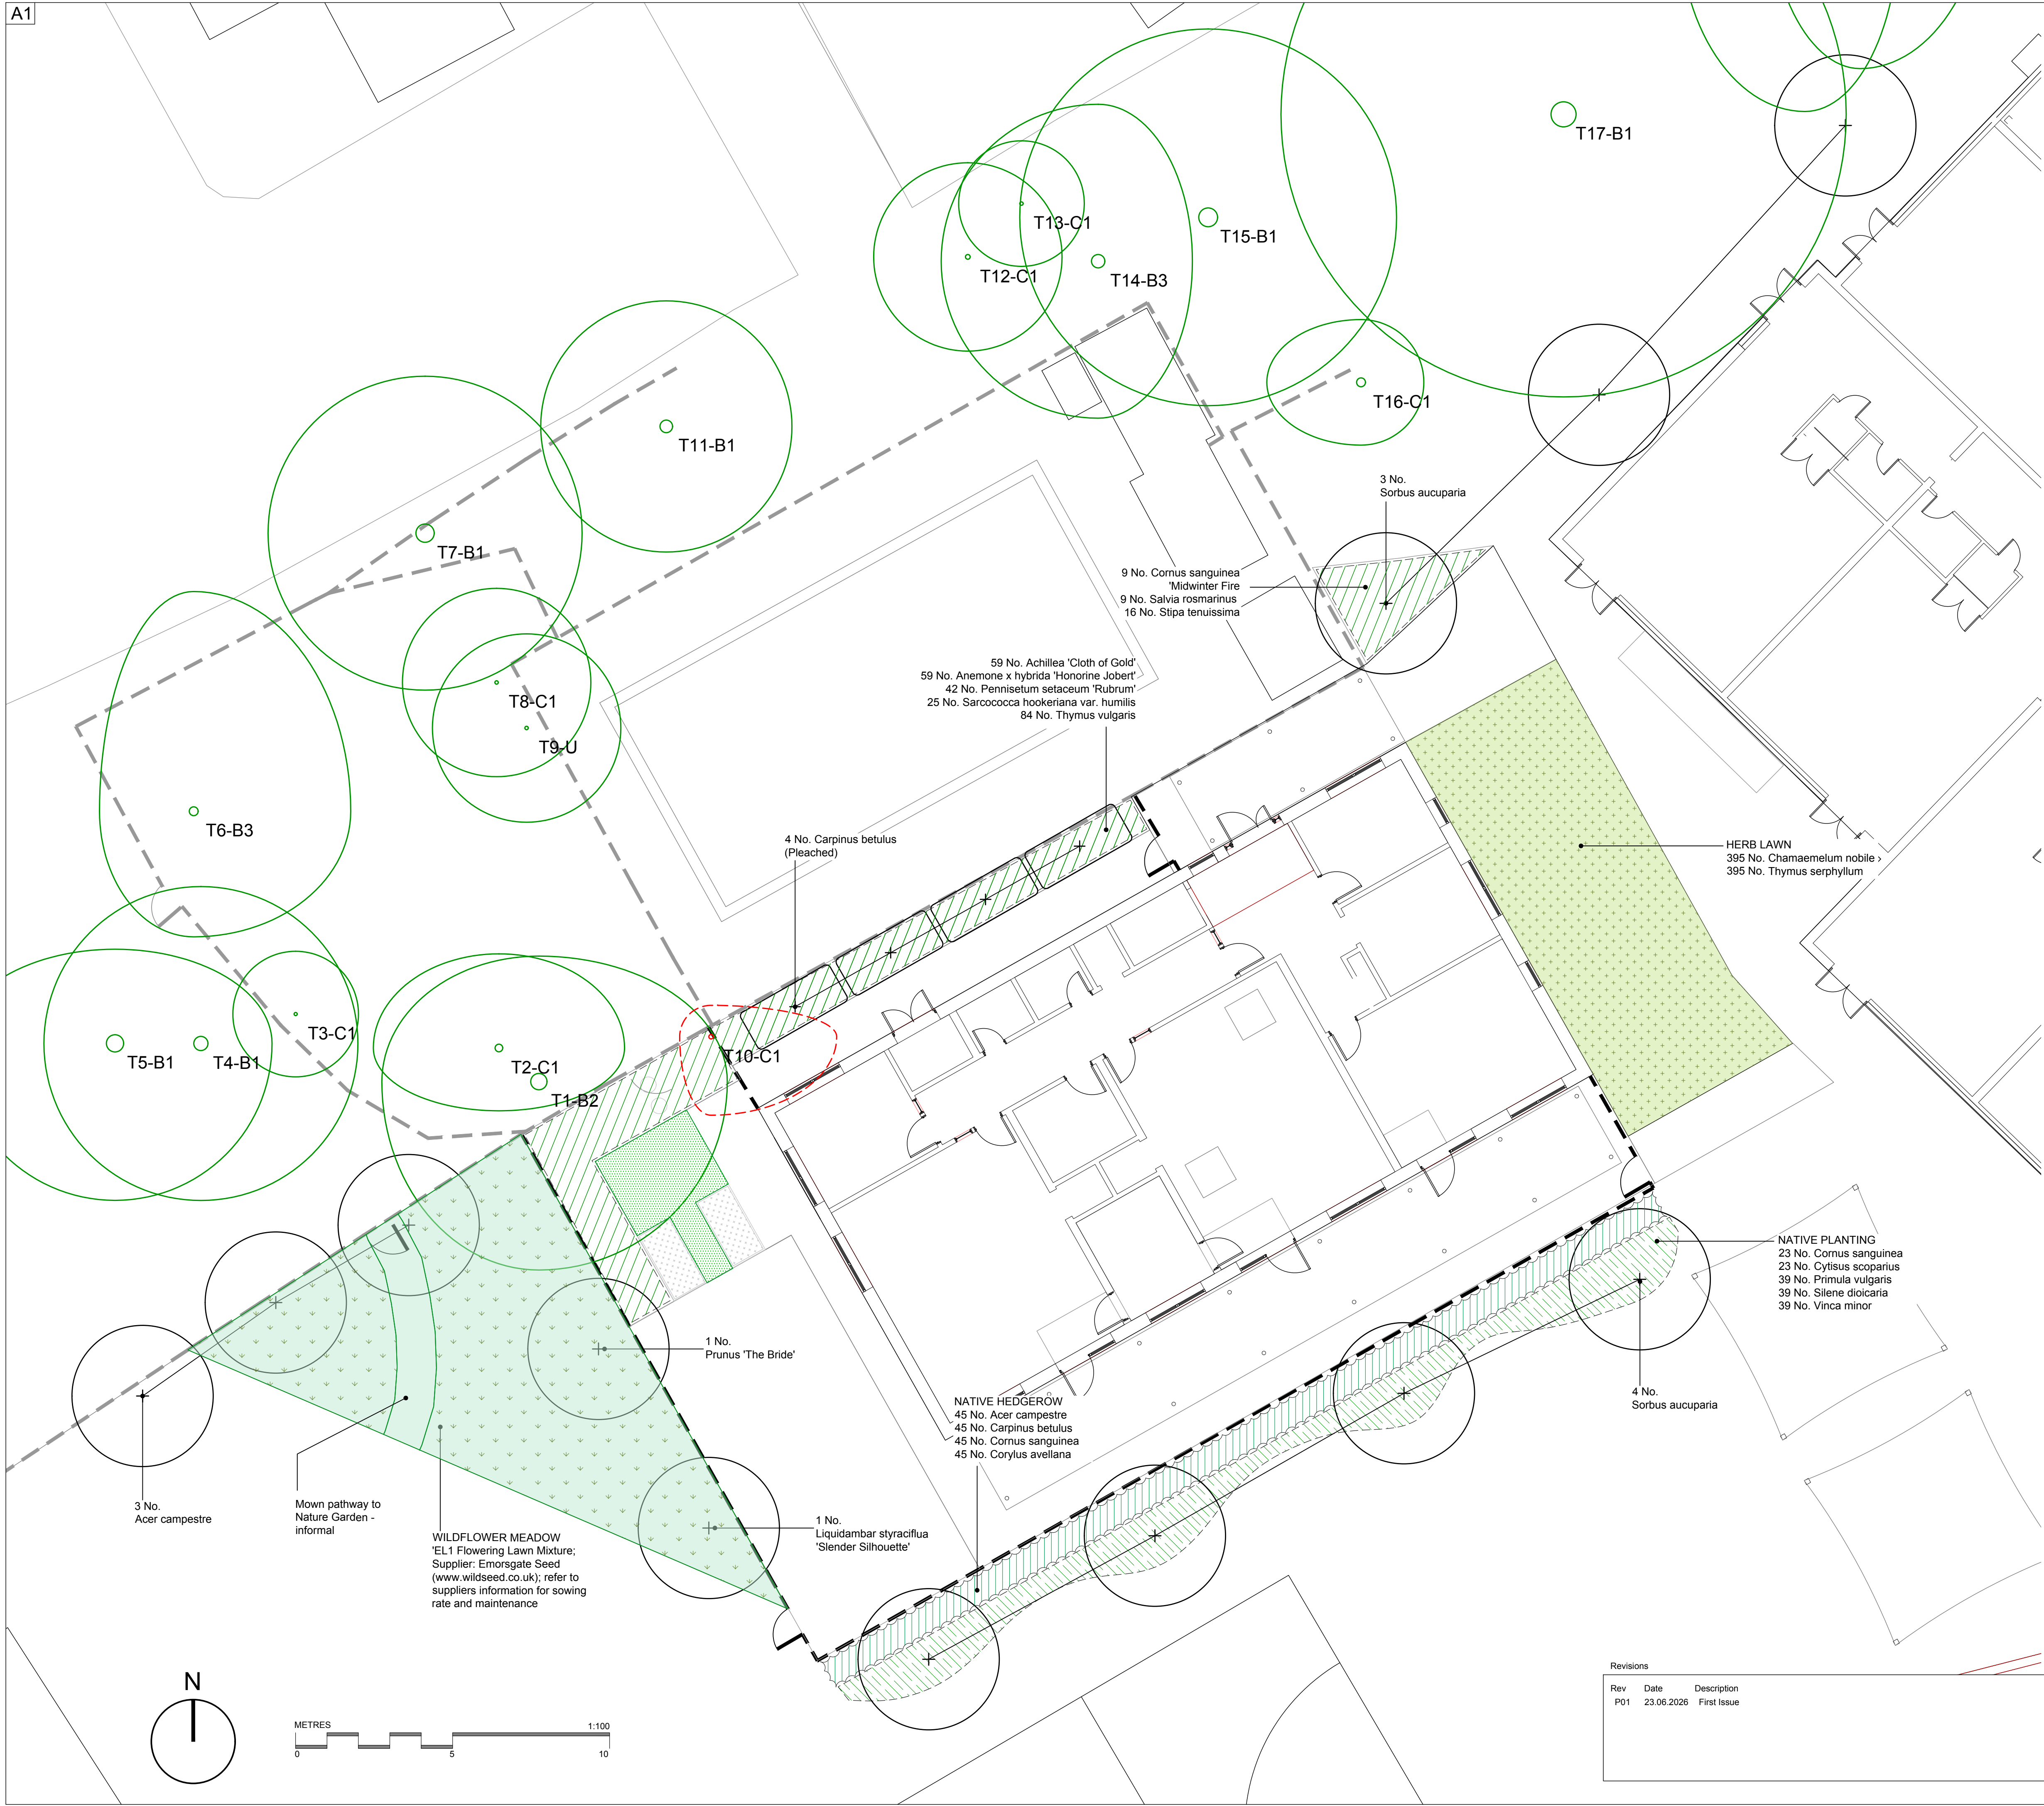
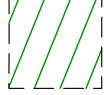
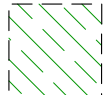
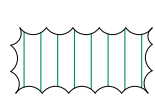
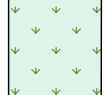
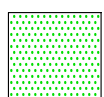
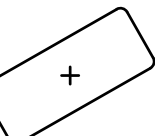
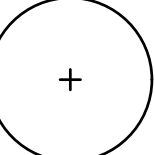


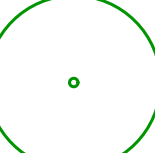

- | | |
|--|---|
|  | PROPOSED ORNAMENTAL PLANTING |
|  | PROPOSED ORNAMENTAL PLANTING |
|  | PROPOSED HEDGE PLANTING |
|  | FLOWERING LAWN
EL1 Flowering Lawn Mixture
Supplier: Emorsgate Seeds; wildseed.co.uk or equivalent approved |
|  | HERB LAWN
Chamaemelum nobile
Thymus serpyllum |
|  | HARD WEARING LAWN
EG22 Strong Lawn Grass Mixture
Supplier: Emorsgate Seeds; wildseed.co.uk or equivalent approved |
|  | PROPOSED PLEACHED TREES |
|  | PROPOSED TREES |
|  | EXISTING TREES - RETAINED |
|  | EXISTING TREES - REMOVED |

Revisions		
Rev	Date	Description
P01	23.06.2026	First Issue

49 Canonbie Road, London SE23 3AQ
07971 699 601 info@me-landscape.com

Project	St Paul's Junior School ASD				Client	Wokingham BC			
Drawing	Landscape Softworks Plan								
Drawing No.	WKR-MEL-ZZ-XX-DR-L-0200				Scale	1:100@A1			
Drawn	EL	Checked	ML	Status	S3	Date	23.06.2026	Rev	P01