
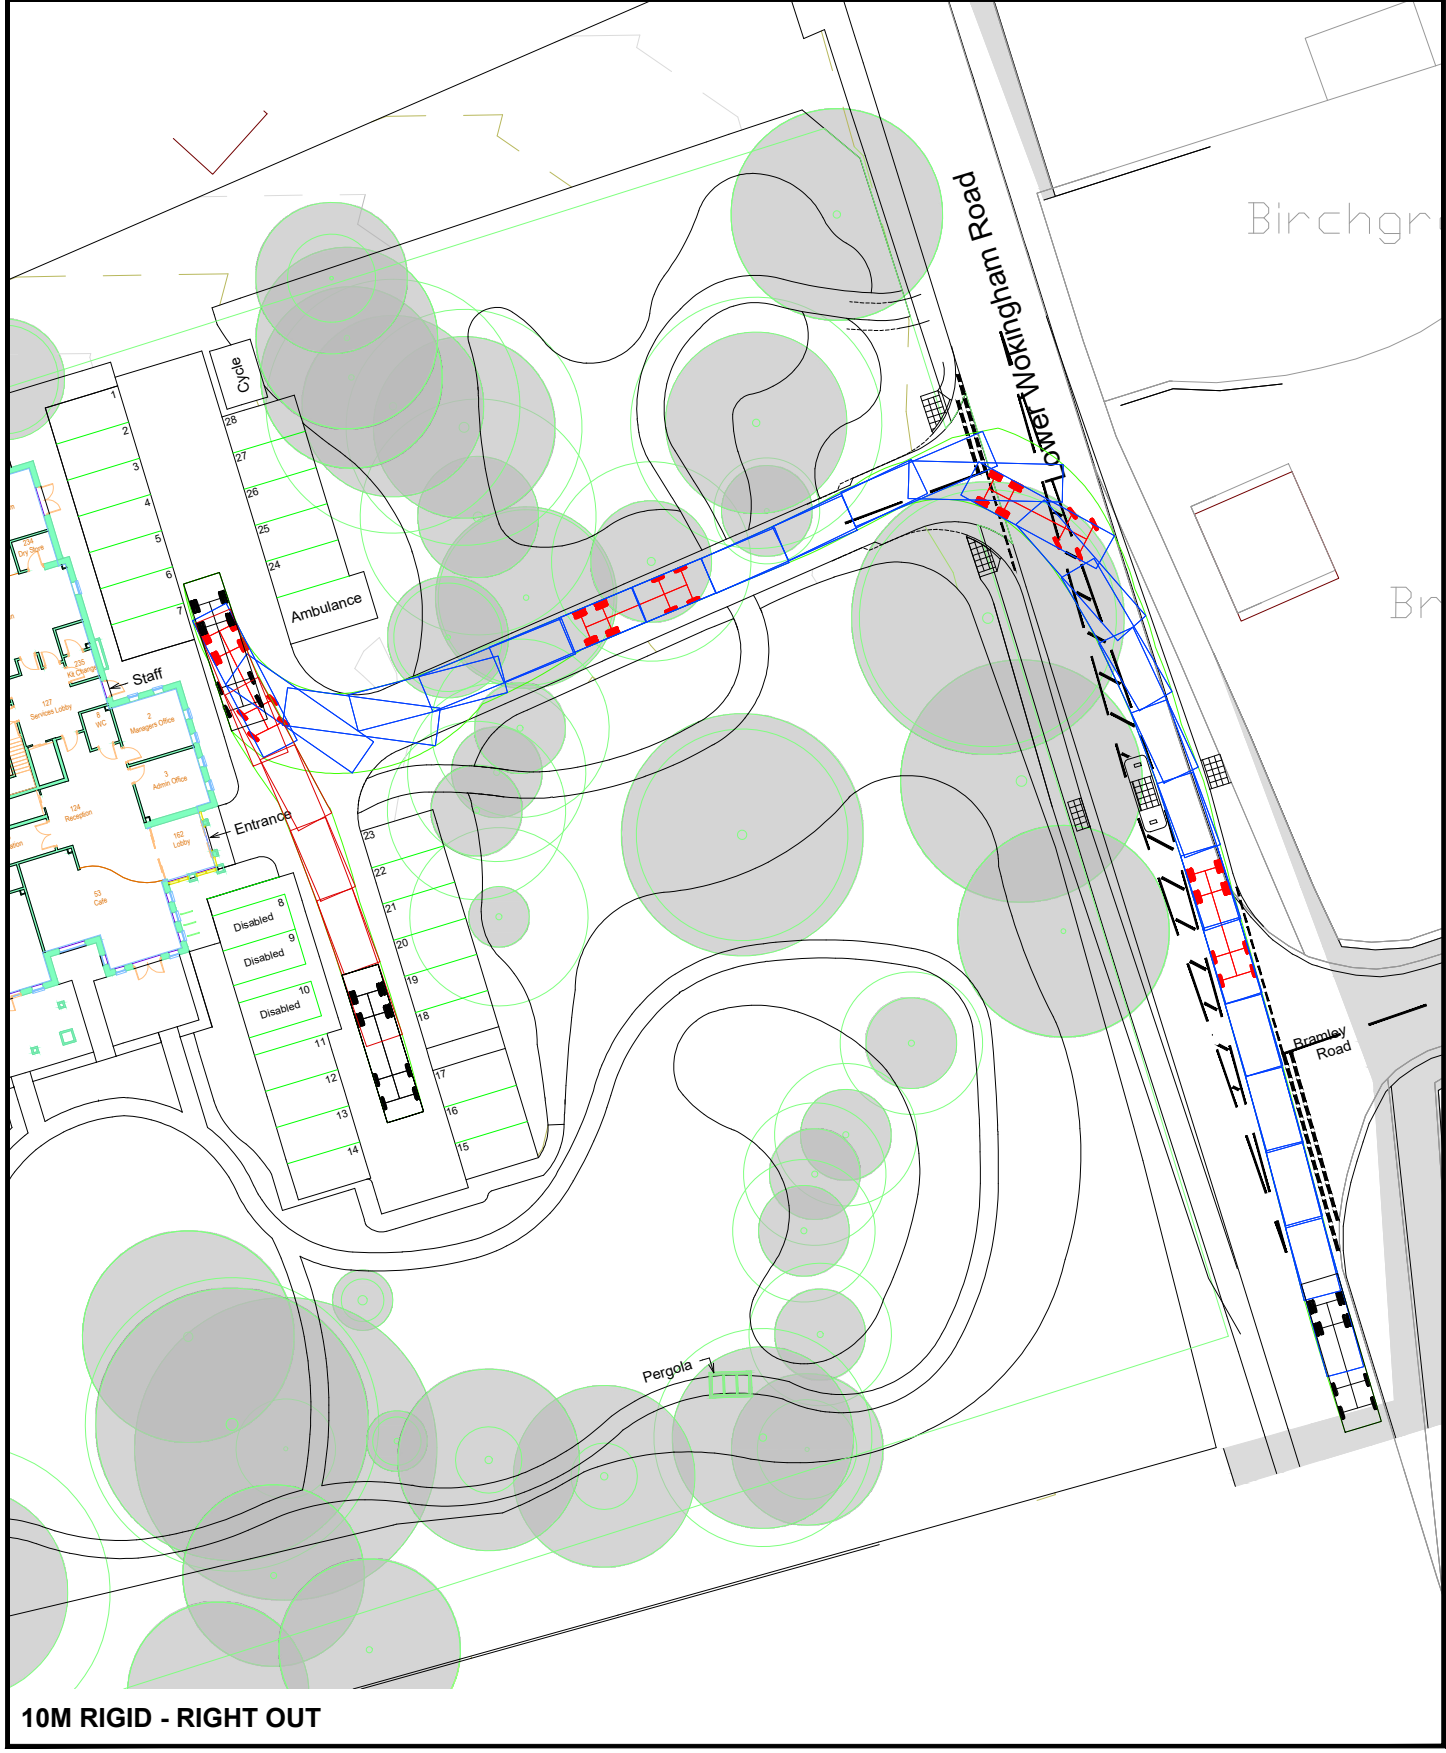
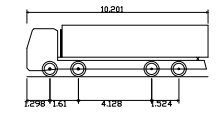
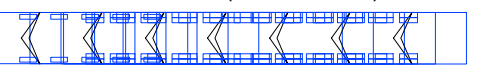


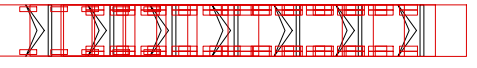

 © Peter Evans Partnership	Client BARCHESTER	Job CROWTHORNE, LOWER WOKINGHAM ROAD	Vehicle Type 10M RIGID 4-AXLE	Vehicle Diagram  VEHICLE OUTLINE AND DIRECTION OF TRAVEL (FORWARDS)  VEHICLE OUTLINE AND DIRECTION OF TRAVEL (REVERSE) 
	Date 30.07.25	Drawn by ADS	Checked by JP	
			Scale @ A3 1:500	AutoCAD File Names Base: 3210-HIA-01-XX-DR-A-0103-D2-P1 Track: 3639.T05