Notes

1. Do not scale dimensions from this drawing.
2. All dimensions are to be verified and checked by the Contractor before commencement of any works on site.

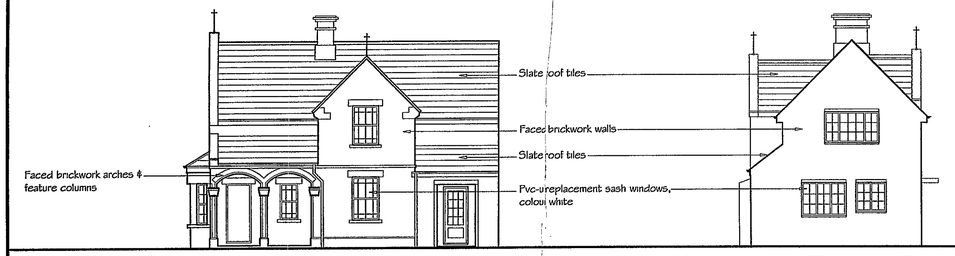

East Elevation (Front)

North Elevation (Side)



West Elevation (Rear)

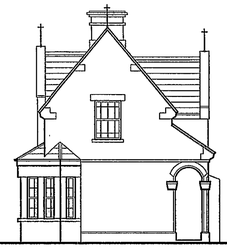

South Elevation (Side)

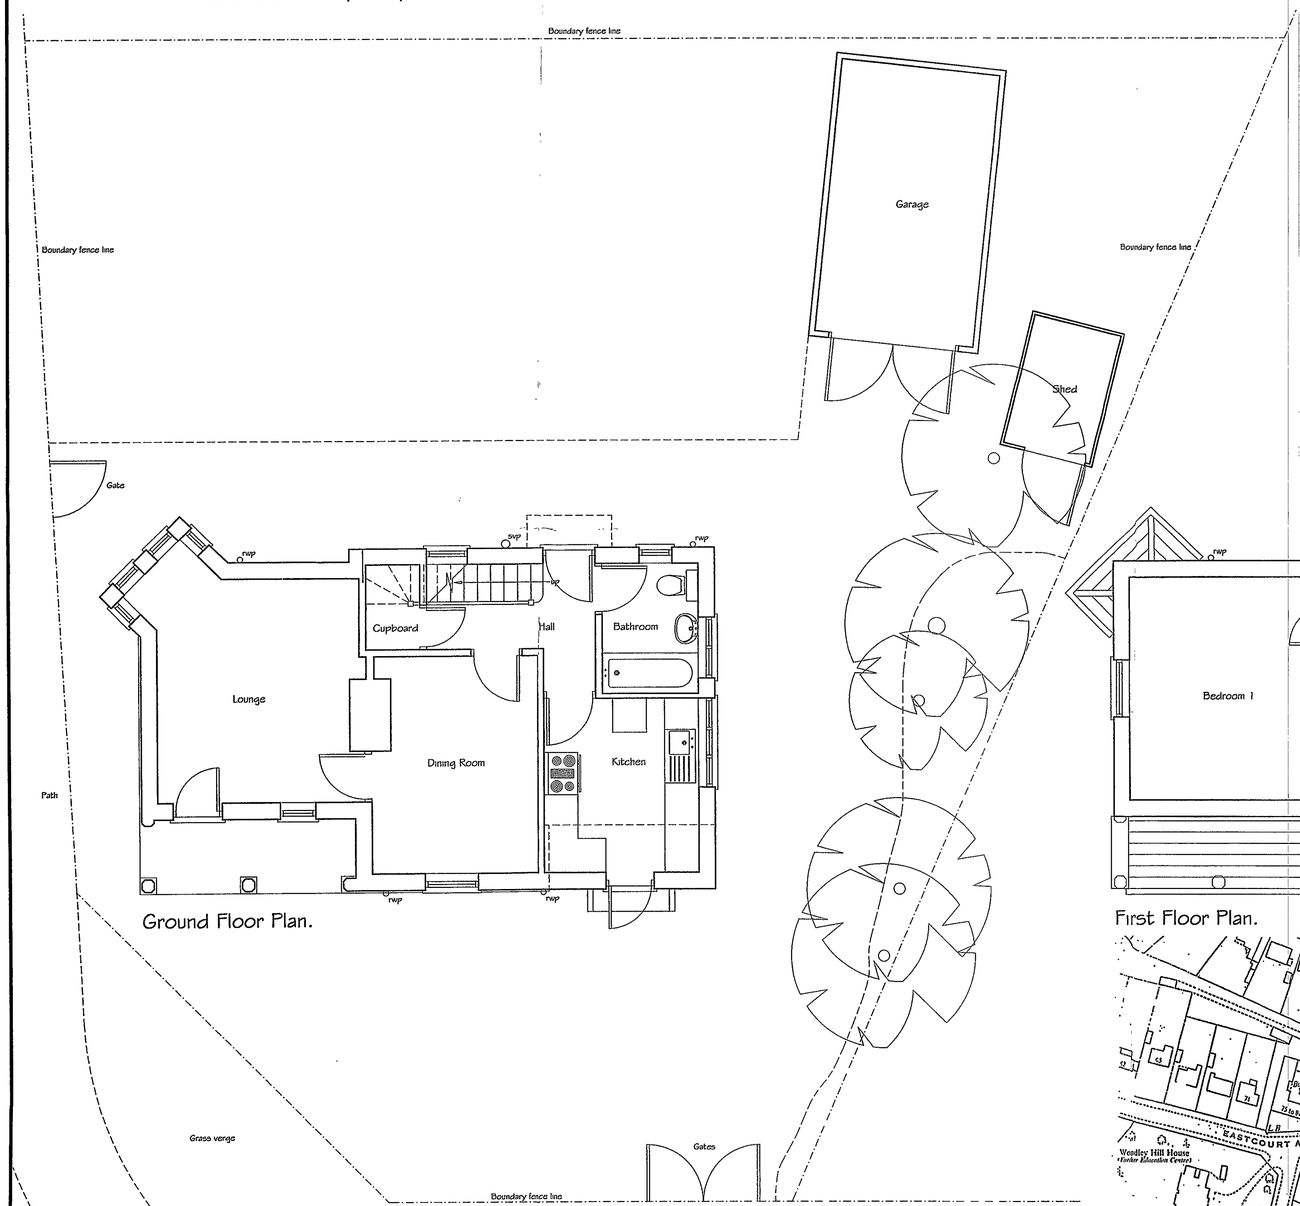

Ground Floor Plan.

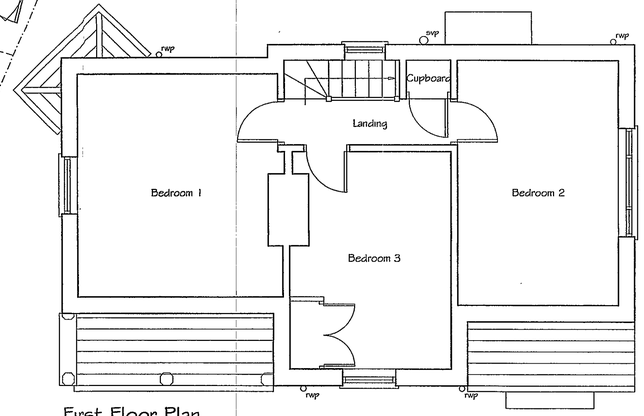

First Floor Plan.

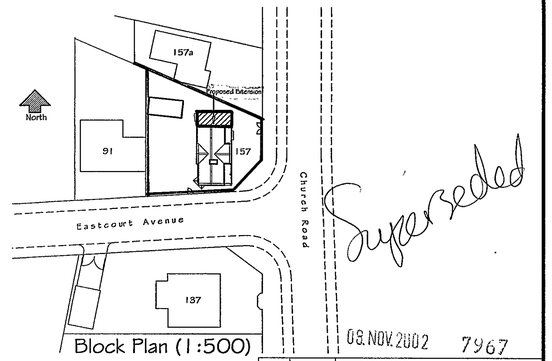

Block Plan (1:500)

Superseded

08.NOV.2002 7967

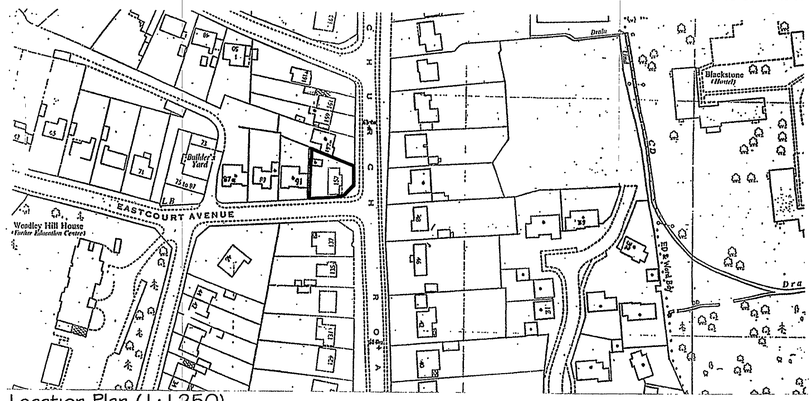

Location Plan (1:1250)

Rev	Date	Revision Notes

Client

Mr & Mrs Giacomet
157 Church Road
Earley
Reading
Berks RG6 1HG

Project Title

Proposed Single Storey Side Extension

Drawing Title

Floor Plans, Elevations, Block Plan & Location Plan

Existing

Drawn		Project No	
Scale	1:50;1:100	Date	August 2002
Drawing No	CRD-01	Rev.	

Notes

1. Do not scale dimensions from this drawing.
2. All dimensions are to be verified and checked by the Contractor before commencement of any works on site.



East Elevation (Front)

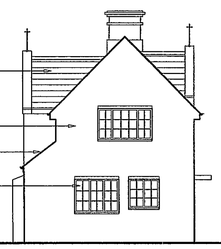

North Elevation (Side)



West Elevation (Rear)

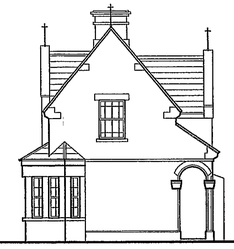

South Elevation (Side)

Superseded

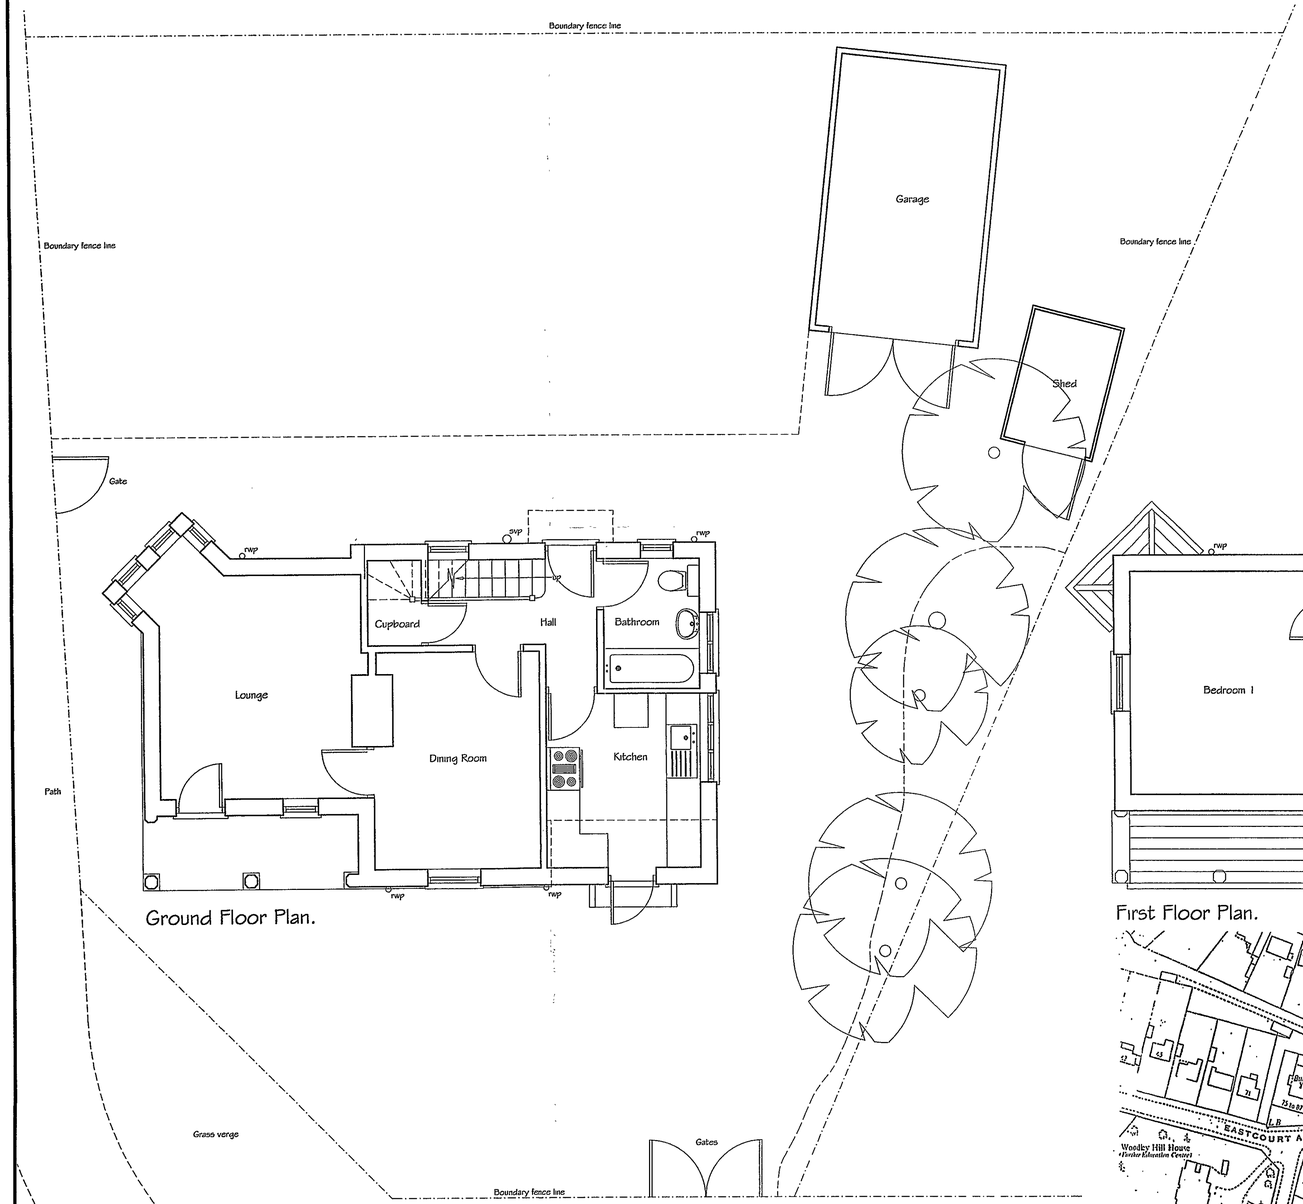

Ground Floor Plan.

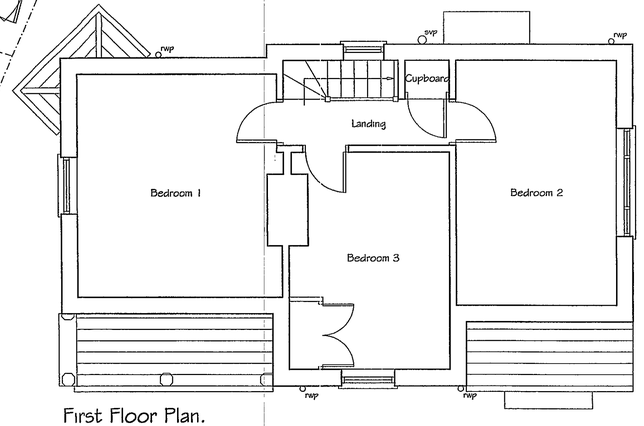

First Floor Plan.

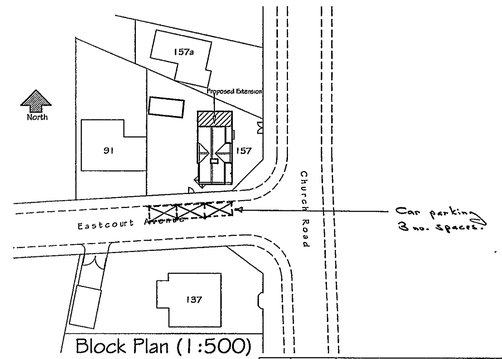

Block Plan (1:500)

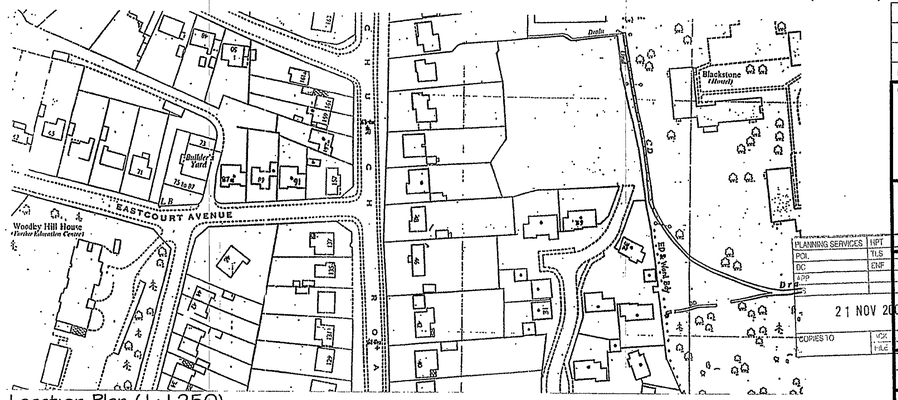

Location Plan (1:1250)

Rev	Date	Revision Notes
A	19.11.02	Car parking added.

Client
Mr & Mrs Giacomet
157 Church Road
Earley
Reading
Berks RG6 1HG

Project Title
Proposed Single Storey Side Extension

Drawing Title
Floor Plans, Elevations, Block Plan & Location Plan
Existing

Drawn	Project No
Scale 1:50;1:100	Date August 2002
Drawing No CRD-01	Rev. A

Notes

1. Do not scale dimensions from this drawing.
2. All dimensions are to be verified and checked by the Contractor before commencement of any works on site.



East Elevation (Front)

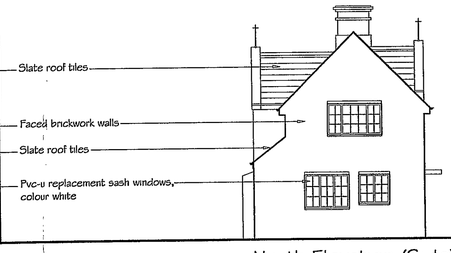

North Elevation (Side)



West Elevation (Rear)



South Elevation (Side)

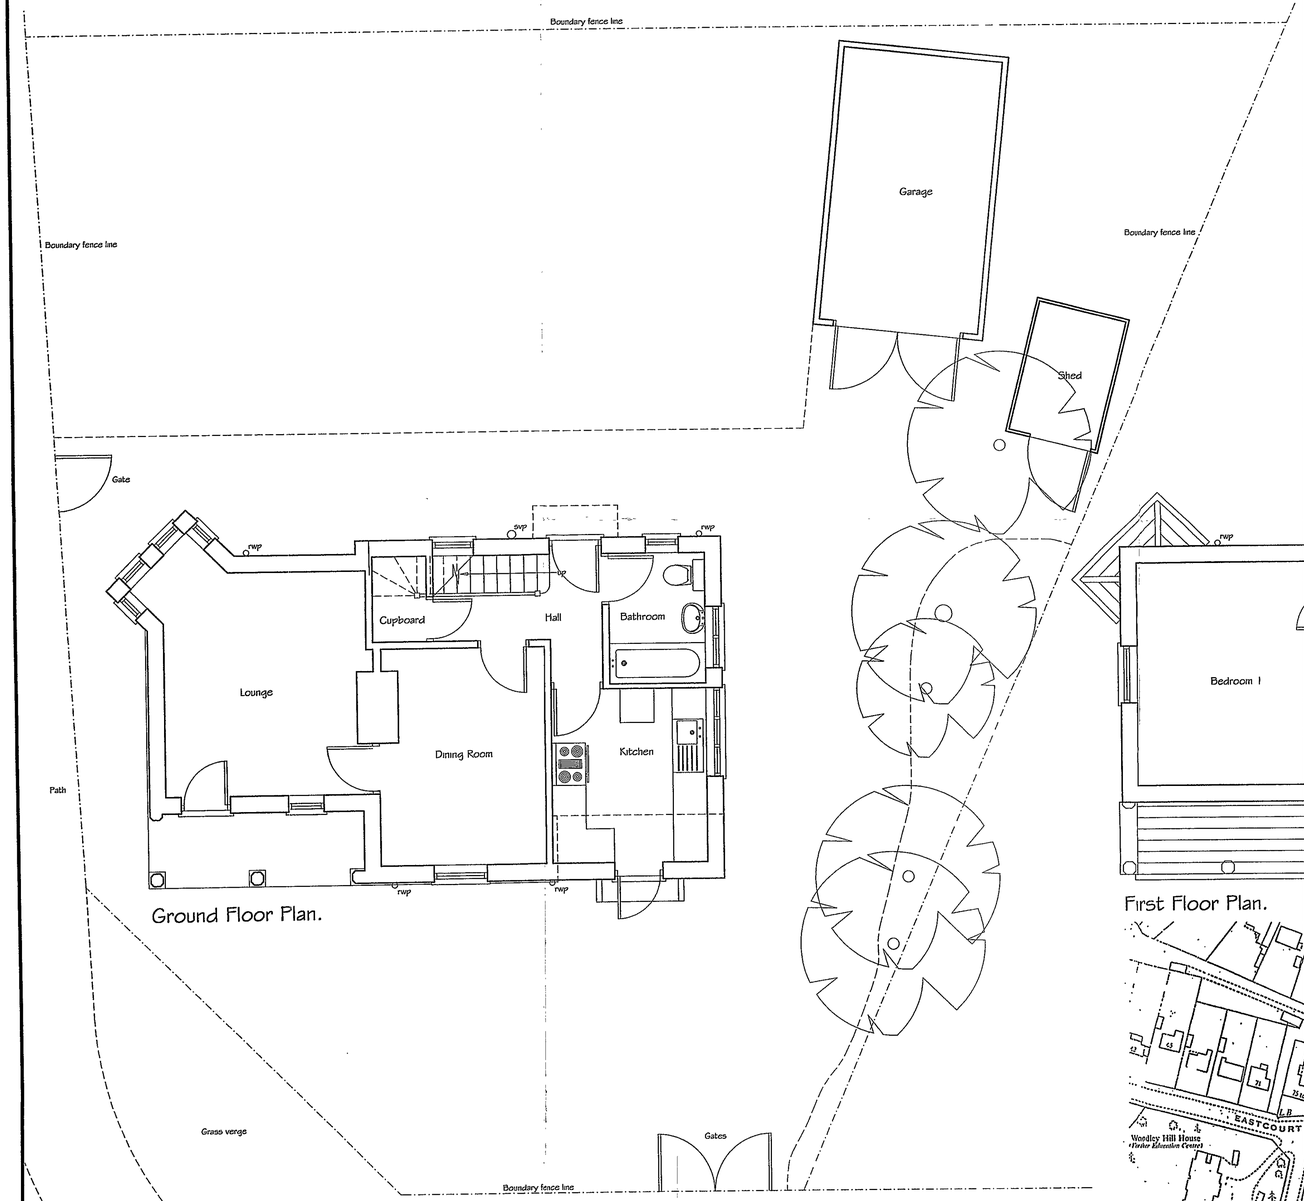

Ground Floor Plan.

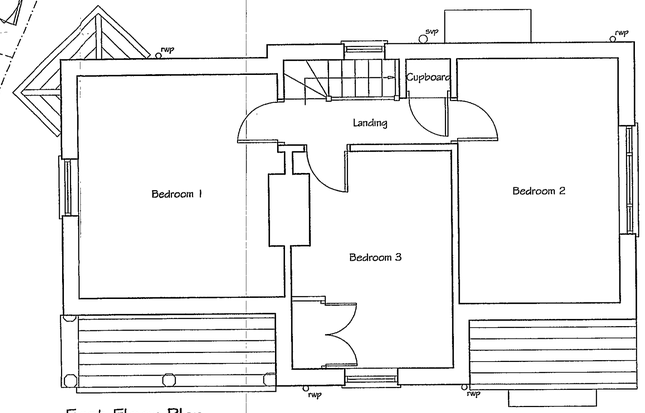

First Floor Plan.

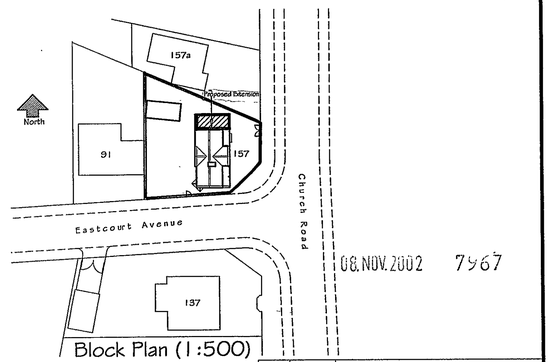

Block Plan (1:500)

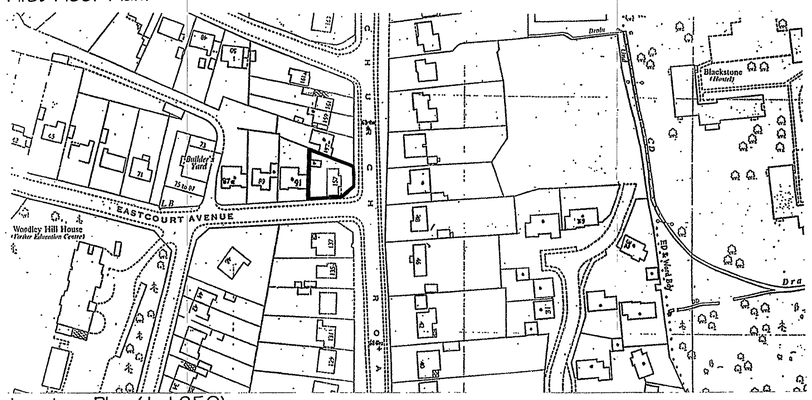

Location Plan (1:1250)

08.NOV.2002 7967

Rev	Date	Revision Notes

Client

Mr & Mrs Giacomet
157 Church Road
Earley
Reading
Berks RG6 1HG

Project Title

Proposed Single Storey Side Extension

APPROVED

Drawing Title

Floor Plans, Elevations, Block Plan & Location Plan

Existing

Drawn		Project No	
Scale	1:50;1:100	Date	August 2002
Drawing No	CRD-01	Rev.	

Notes

1. Do not scale dimensions from this drawing.
2. All dimensions are to be verified and checked by the Contractor before commencement of any works on site.



East Elevation (Front)

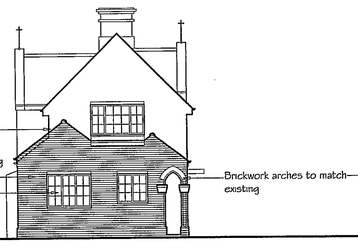

North Elevation (Side)



West Elevation (Rear)

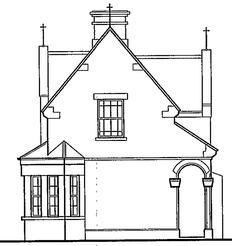

South Elevation (Side)

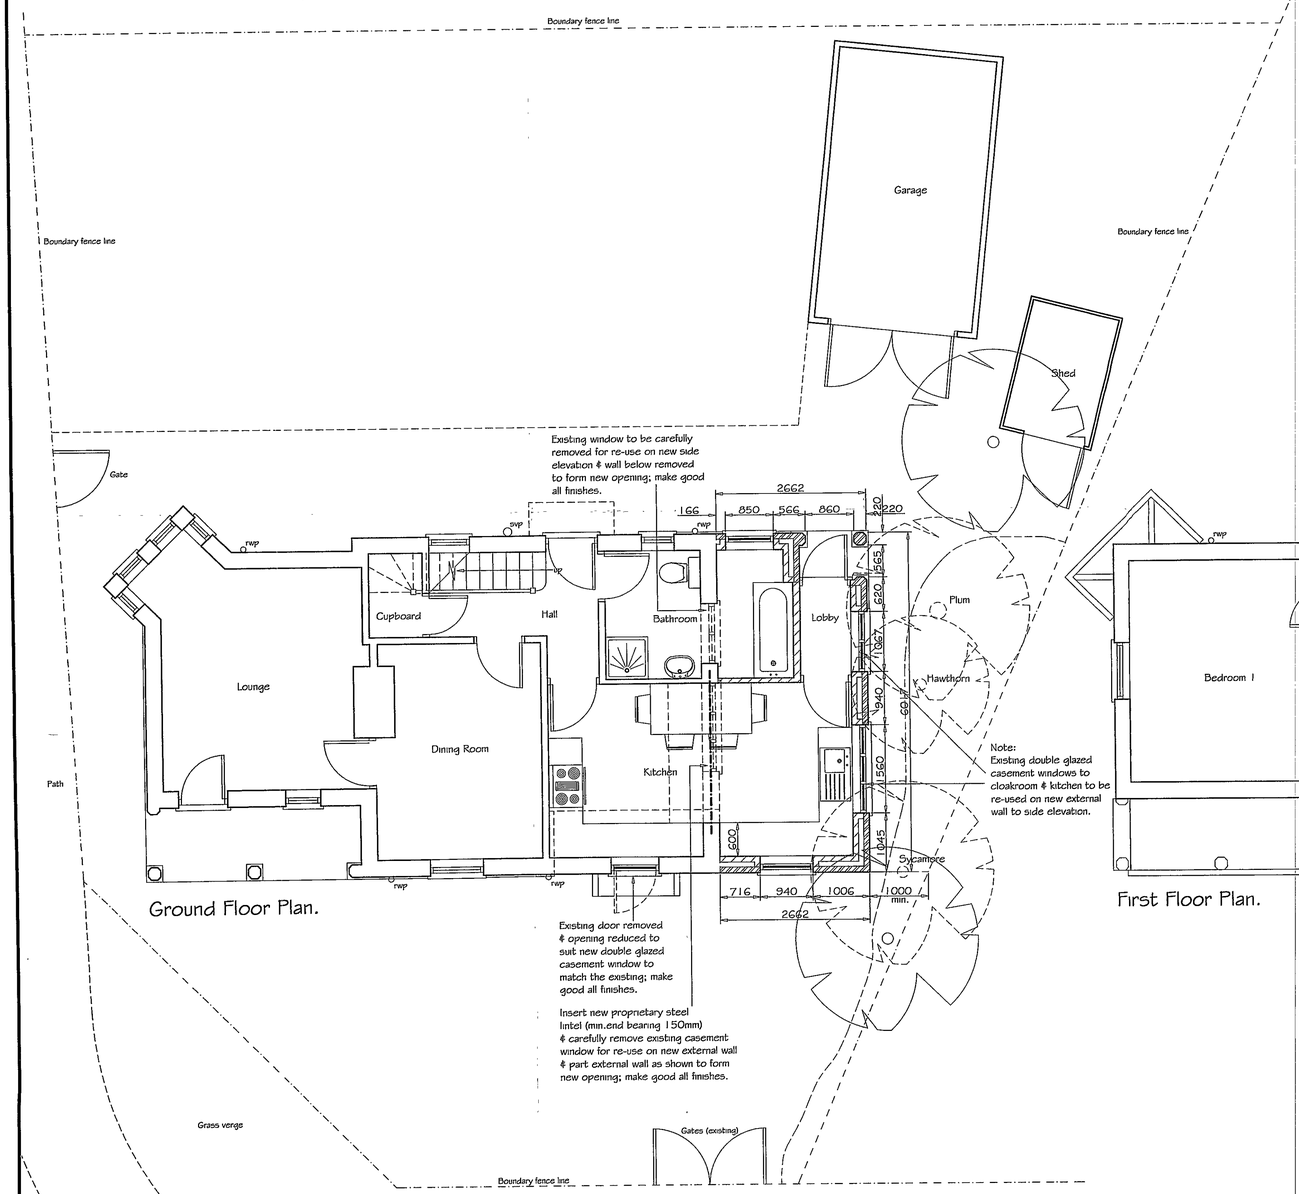

Ground Floor Plan.

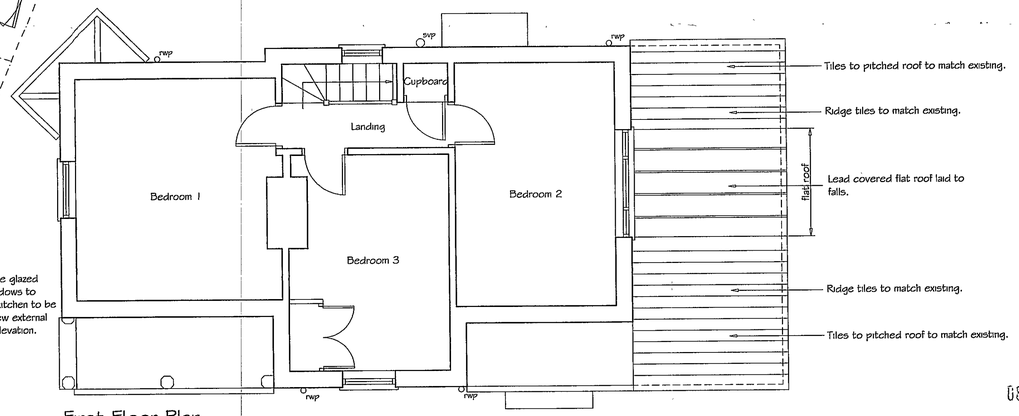

First Floor Plan.

08.NOV.2002 7967

Rev	Date	Revision Notes

Client

Mr & Mrs Giacomet
157 Church Road
Earley
Reading
Berks RG6 1HG

Project Title

Proposed Single Storey Side Extension

APPROVED

Drawing Title

Floor Plans & Elevations

Proposed

Drawn		Project No	
Scale	1:50;1:100	Date	November 2002
Drawing No	CRD–02	Rev.	

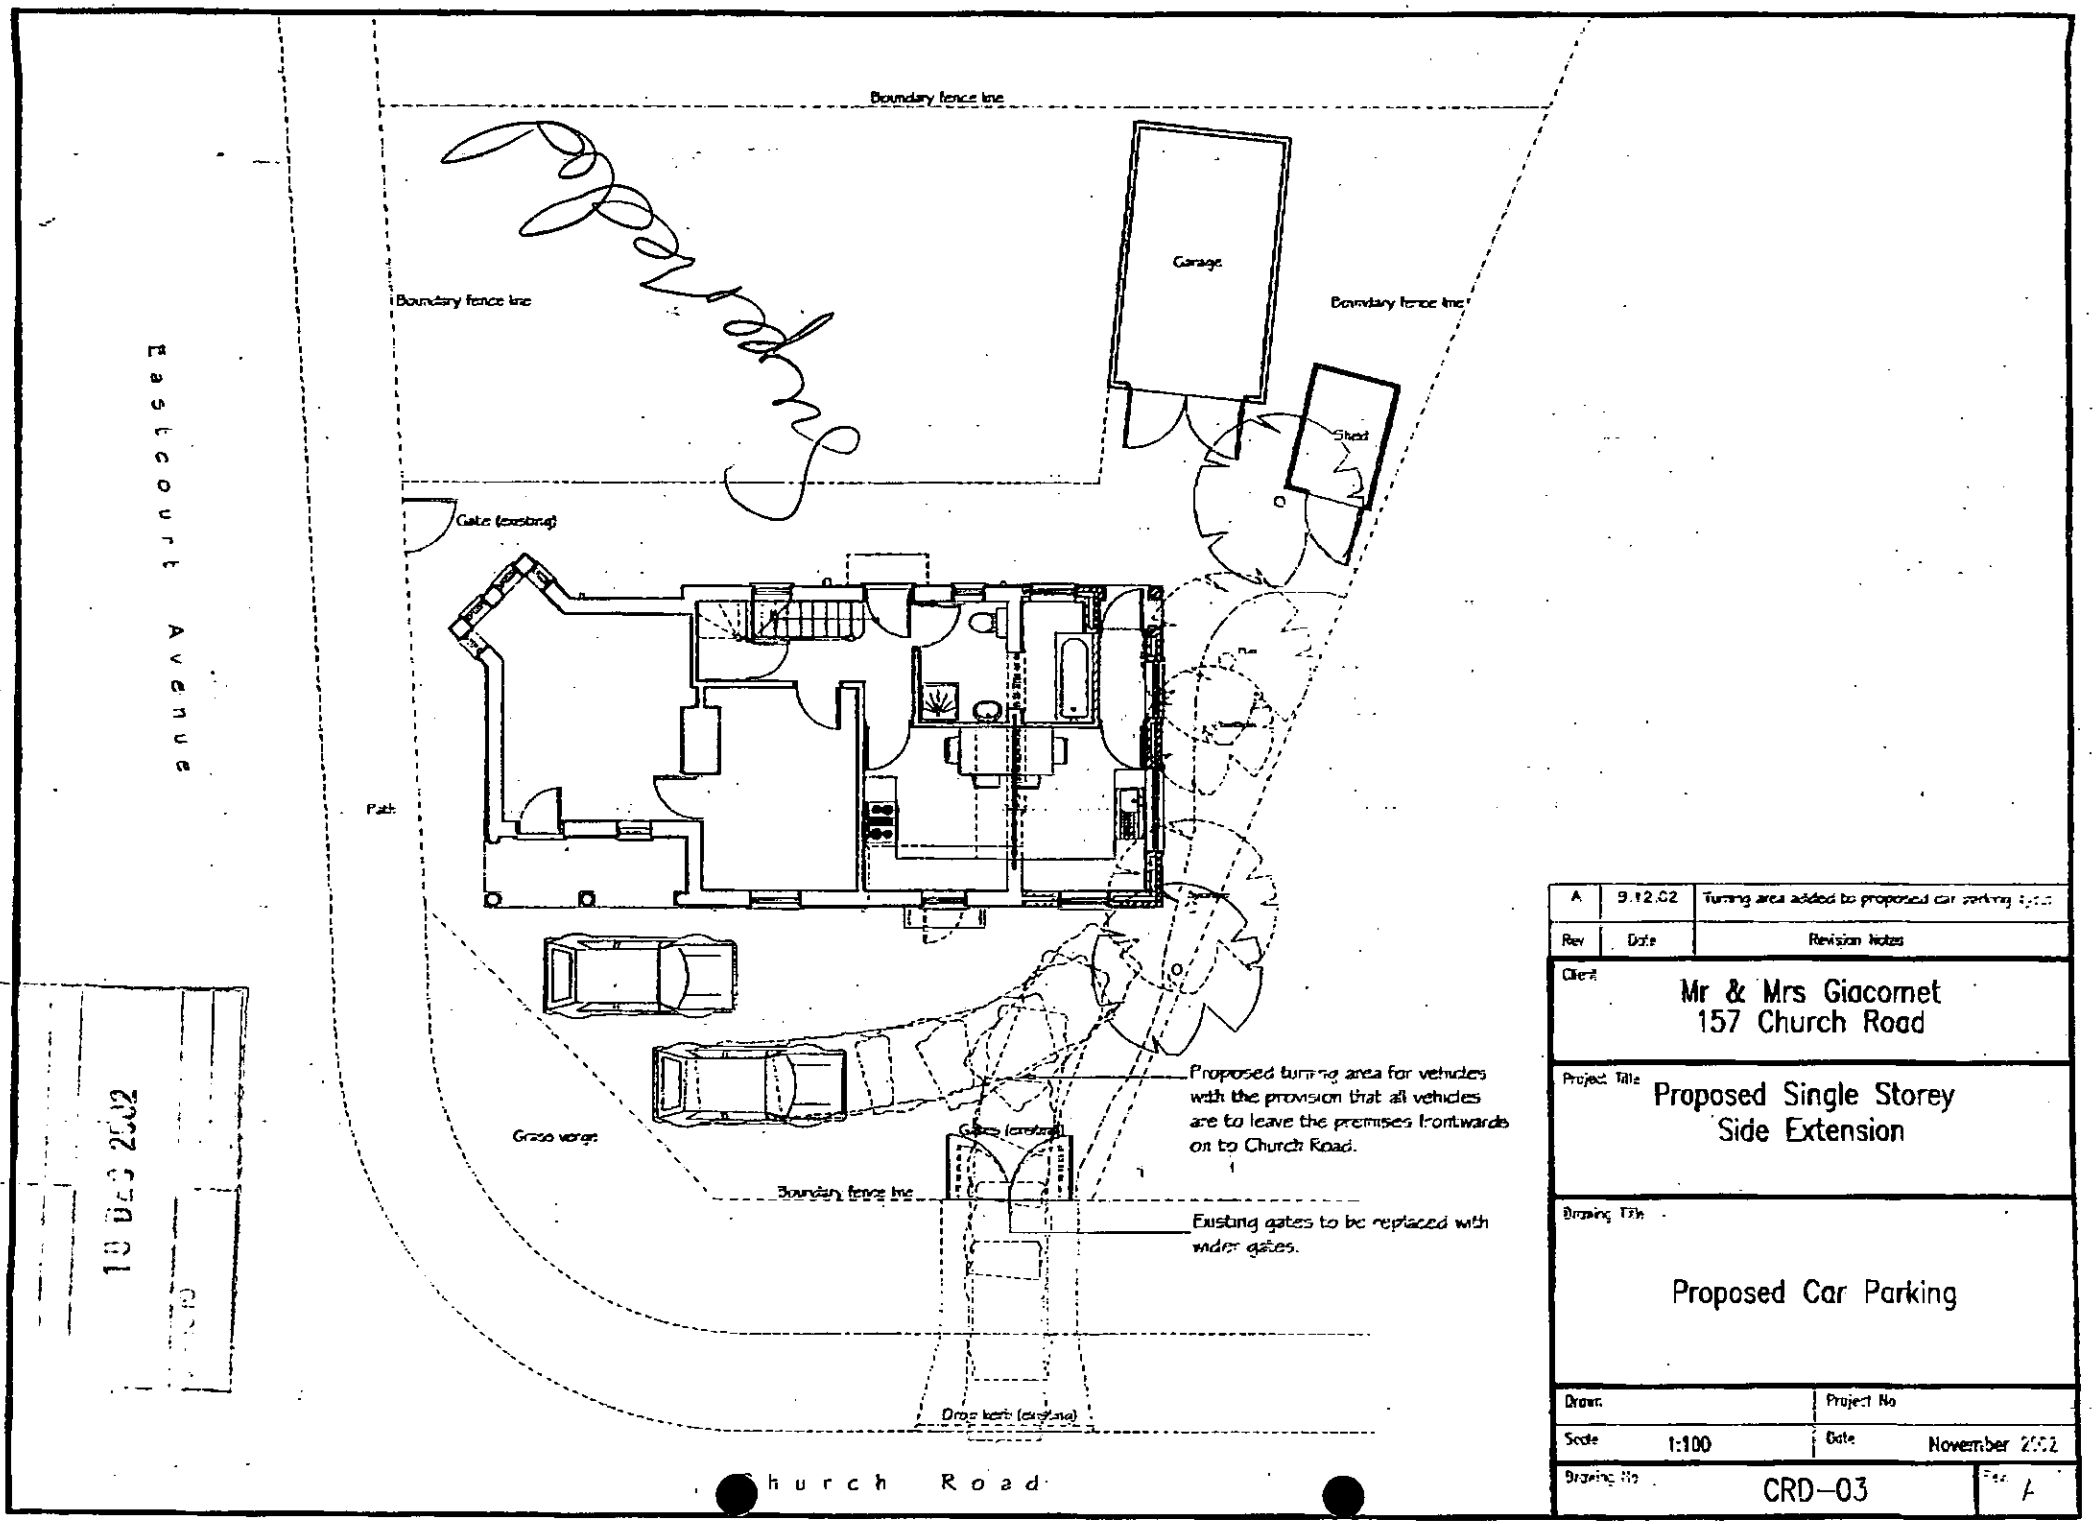

10 DEC 2002

01189323461

A	9.12.02	Turning area added to proposed car parking layout
Rev	Date	Revision Notes

Client
Mr & Mrs Giacomet
157 Church Road

Project Title
Proposed Single Storey Side Extension

Drawing Title
Proposed Car Parking

Drawn	Project No
Scale 1:100	Date November 2002
Drawing No CRD–03	Rev A

Boundary fence line

Boundary fence line

Garage

Boundary fence line

Shed

Eastcourt Avenue

Gate (existing)

Plum

Hawthorn

Path

Sycamore

Oak

Proposed turning area for vehicles with the provision that all vehicles are to leave the premises frontwards on to Church Road.

Grass verge

Gates (existing)

Boundary fence line

Existing gates to be replaced with wider gates.

Drop kerb (existing)

Church Road

Superseded

12 DEC 2002

Rev	Date	Revision Notes
A	9.12.02	Turning area added to proposed car parking layout.

Client

Mr & Mrs Giacomet
157 Church Road

Project Title

Proposed Single Storey Side Extension

Drawing Title

Proposed Car Parking

Drawn	Project No
Scale 1:100	Date November 2002
Drawing No CRD-03	Rev. A

06.NOV.2002 7967



This map is based upon Ordnance Survey material with the permission of Ordnance Survey on behalf of the Controller of HMSO. © Crown Copyright.
Unauthorised reproduction infringes Crown Copyright and may lead to prosecution or civil proceedings.Wokingham District Council Licence LA086134

Development Control,Wokingham District Council.
13 November 2002

Scale: 1 : 1250

N
W E
S

Boundary fence line

Boundary fence line

Garage

Boundary fence line

Shed

Gate (existing)

Eastcourt Avenue

Path

Plum

Hawthorn

Sycamore

Boundary fence line

Grass verge

Gates (existing)

Proposed turning area for vehicles with the provision that all vehicles are to leave the premises frontwards on to Church Road.

Existing fence post.

removable posts.

increased width of driveway.

Existing gates to be replaced with wider gates.- concertina type with provision that gates fold back against fence line.

Security to be maintained to front of property.

Drop kerb (existing)

Drop kerbs to be extended

Church Road

B 23.12.02 Access revised.

Rev	Date	Revision Notes
A	9.12.02	Turning area added to proposed car parking layout.

Client

Mr & Mrs Giacomet
157 Church Road

Project Title

Proposed Single Storey Side Extension

Drawing Title

Proposed Car Parking

Drawn	Project No
Scale 1:100	Date November 2002
Drawing No CRD-03	Rev. B