


To Suit Structural Opening Of 2710W x 2560H

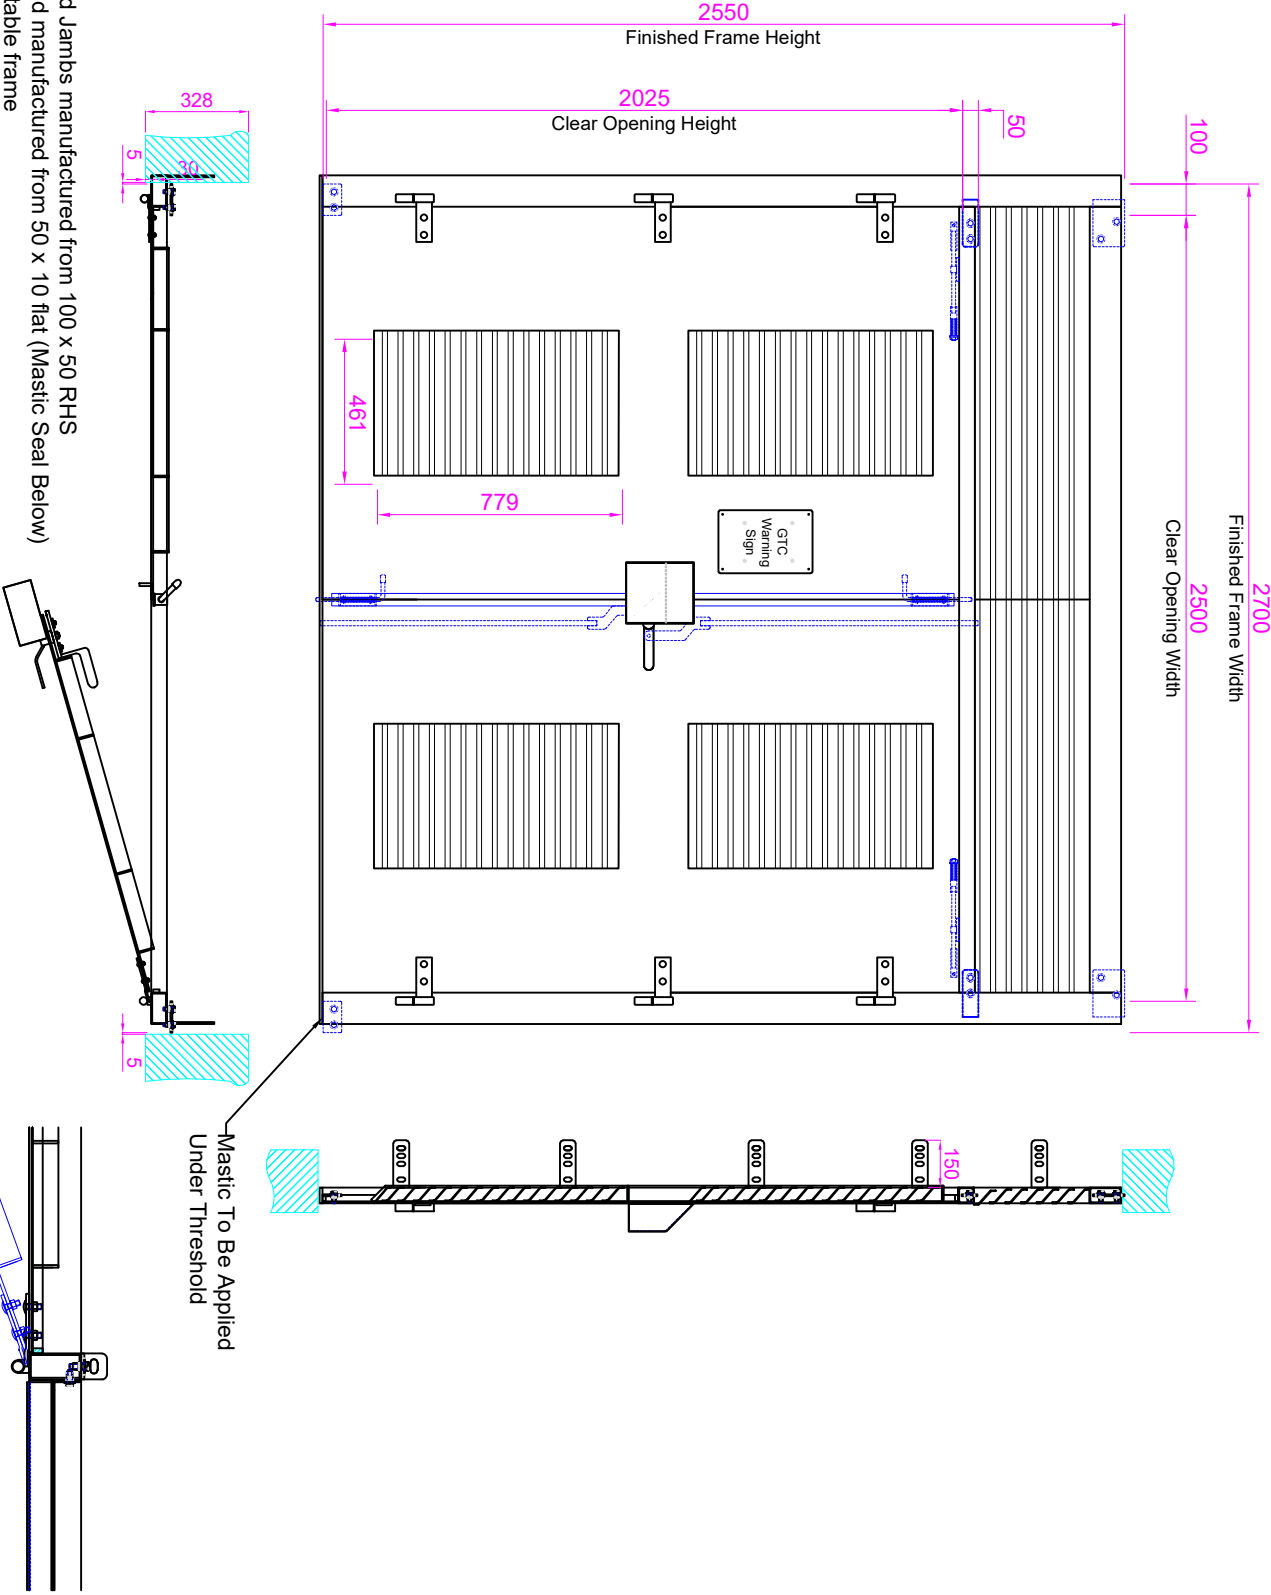

Head and Jambs manufactured from 100 x 50 RHS
Threshold manufactured from 50 x 10 flat (Mastic Seal Below)
Demountable frame
Removable Overpanel & Transom
Free air = approx 50% of Louvre Panel
Anti Vermin Mesh to rear of Louvre Panels
Door Stays to Both Leafs
Leaf Weight = Approx 120kg Per Leaf

COMMENTS

IMPORTANT

A suitable substrate must be constructed to ensure the appropriate support is attained over the length of the frame threshold of door or louvre to accommodate fixings for secure, safe, installation and operation.
Gaps in excess of 10mm between the frame and structure will need to be finished by site
All ironmongery to be fitted to door/set as shown

HANDLING

AS VIEWED WITH DOOR OPENING TOWARDS YOU	
LEFT HAND HUNG	RIGHT HAND HUNG
	✓

MESHING

1/2" x 1/2" - 16 swg Anti Vermin Meshing To Rear Of Louvered Area, Unless Stated Other Wise

FINISH

POWDER COATED	7016 - MATT
---------------	-------------

REV	1 to 10/24	ORIGINAL	LK	APPRO
DATE		DESCRIPTION		

CLIENT:- Crest Nicholson (Chilren) Ltd

SITE:- Sainsbury , District Centre phase 3 subs

QUOTE No:- 86389

ITEM REF:- Heavy Duty Door

LINE No:-	1	QUANTITY:-	3
-----------	---	------------	---

CLIENTS APPROVAL SIGNATURE

PRINT NAME

APPROVAL DATE



SUNRAY ENGINEERING LIMITED
Trading Address: Kingsnorth Industrial Estate, Wotton Road,
Ashford, Kent TN23 6LL
Tel: 01233 639039 Fax: 01233 625157
E-Mail: sales@sunraydoors.co.uk Website: www.sunraydoors.co.uk

DRAWING TITLE

GTC
HeavyDuty Double Door
With Louvered Overpanel

DRAWING NUMBER	SQD/1005
----------------	----------

SCALE :-	NOT TO SCALE	DRAWN BY :-	IK
----------	--------------	-------------	----

THIS PRINT IS LOANED - NOT GIVEN
SOLELY FOR YOUR CONFIDENTIAL INFORMATION AND MUST
NOT BE COPIED OR REPRODUCED NOR ANY INFORMATION
DISCLOSED TO ANY OTHER PARTY WITHOUT THE WRITTEN
CONSENT OF
SUNRAY ENGINEERING LIMITED