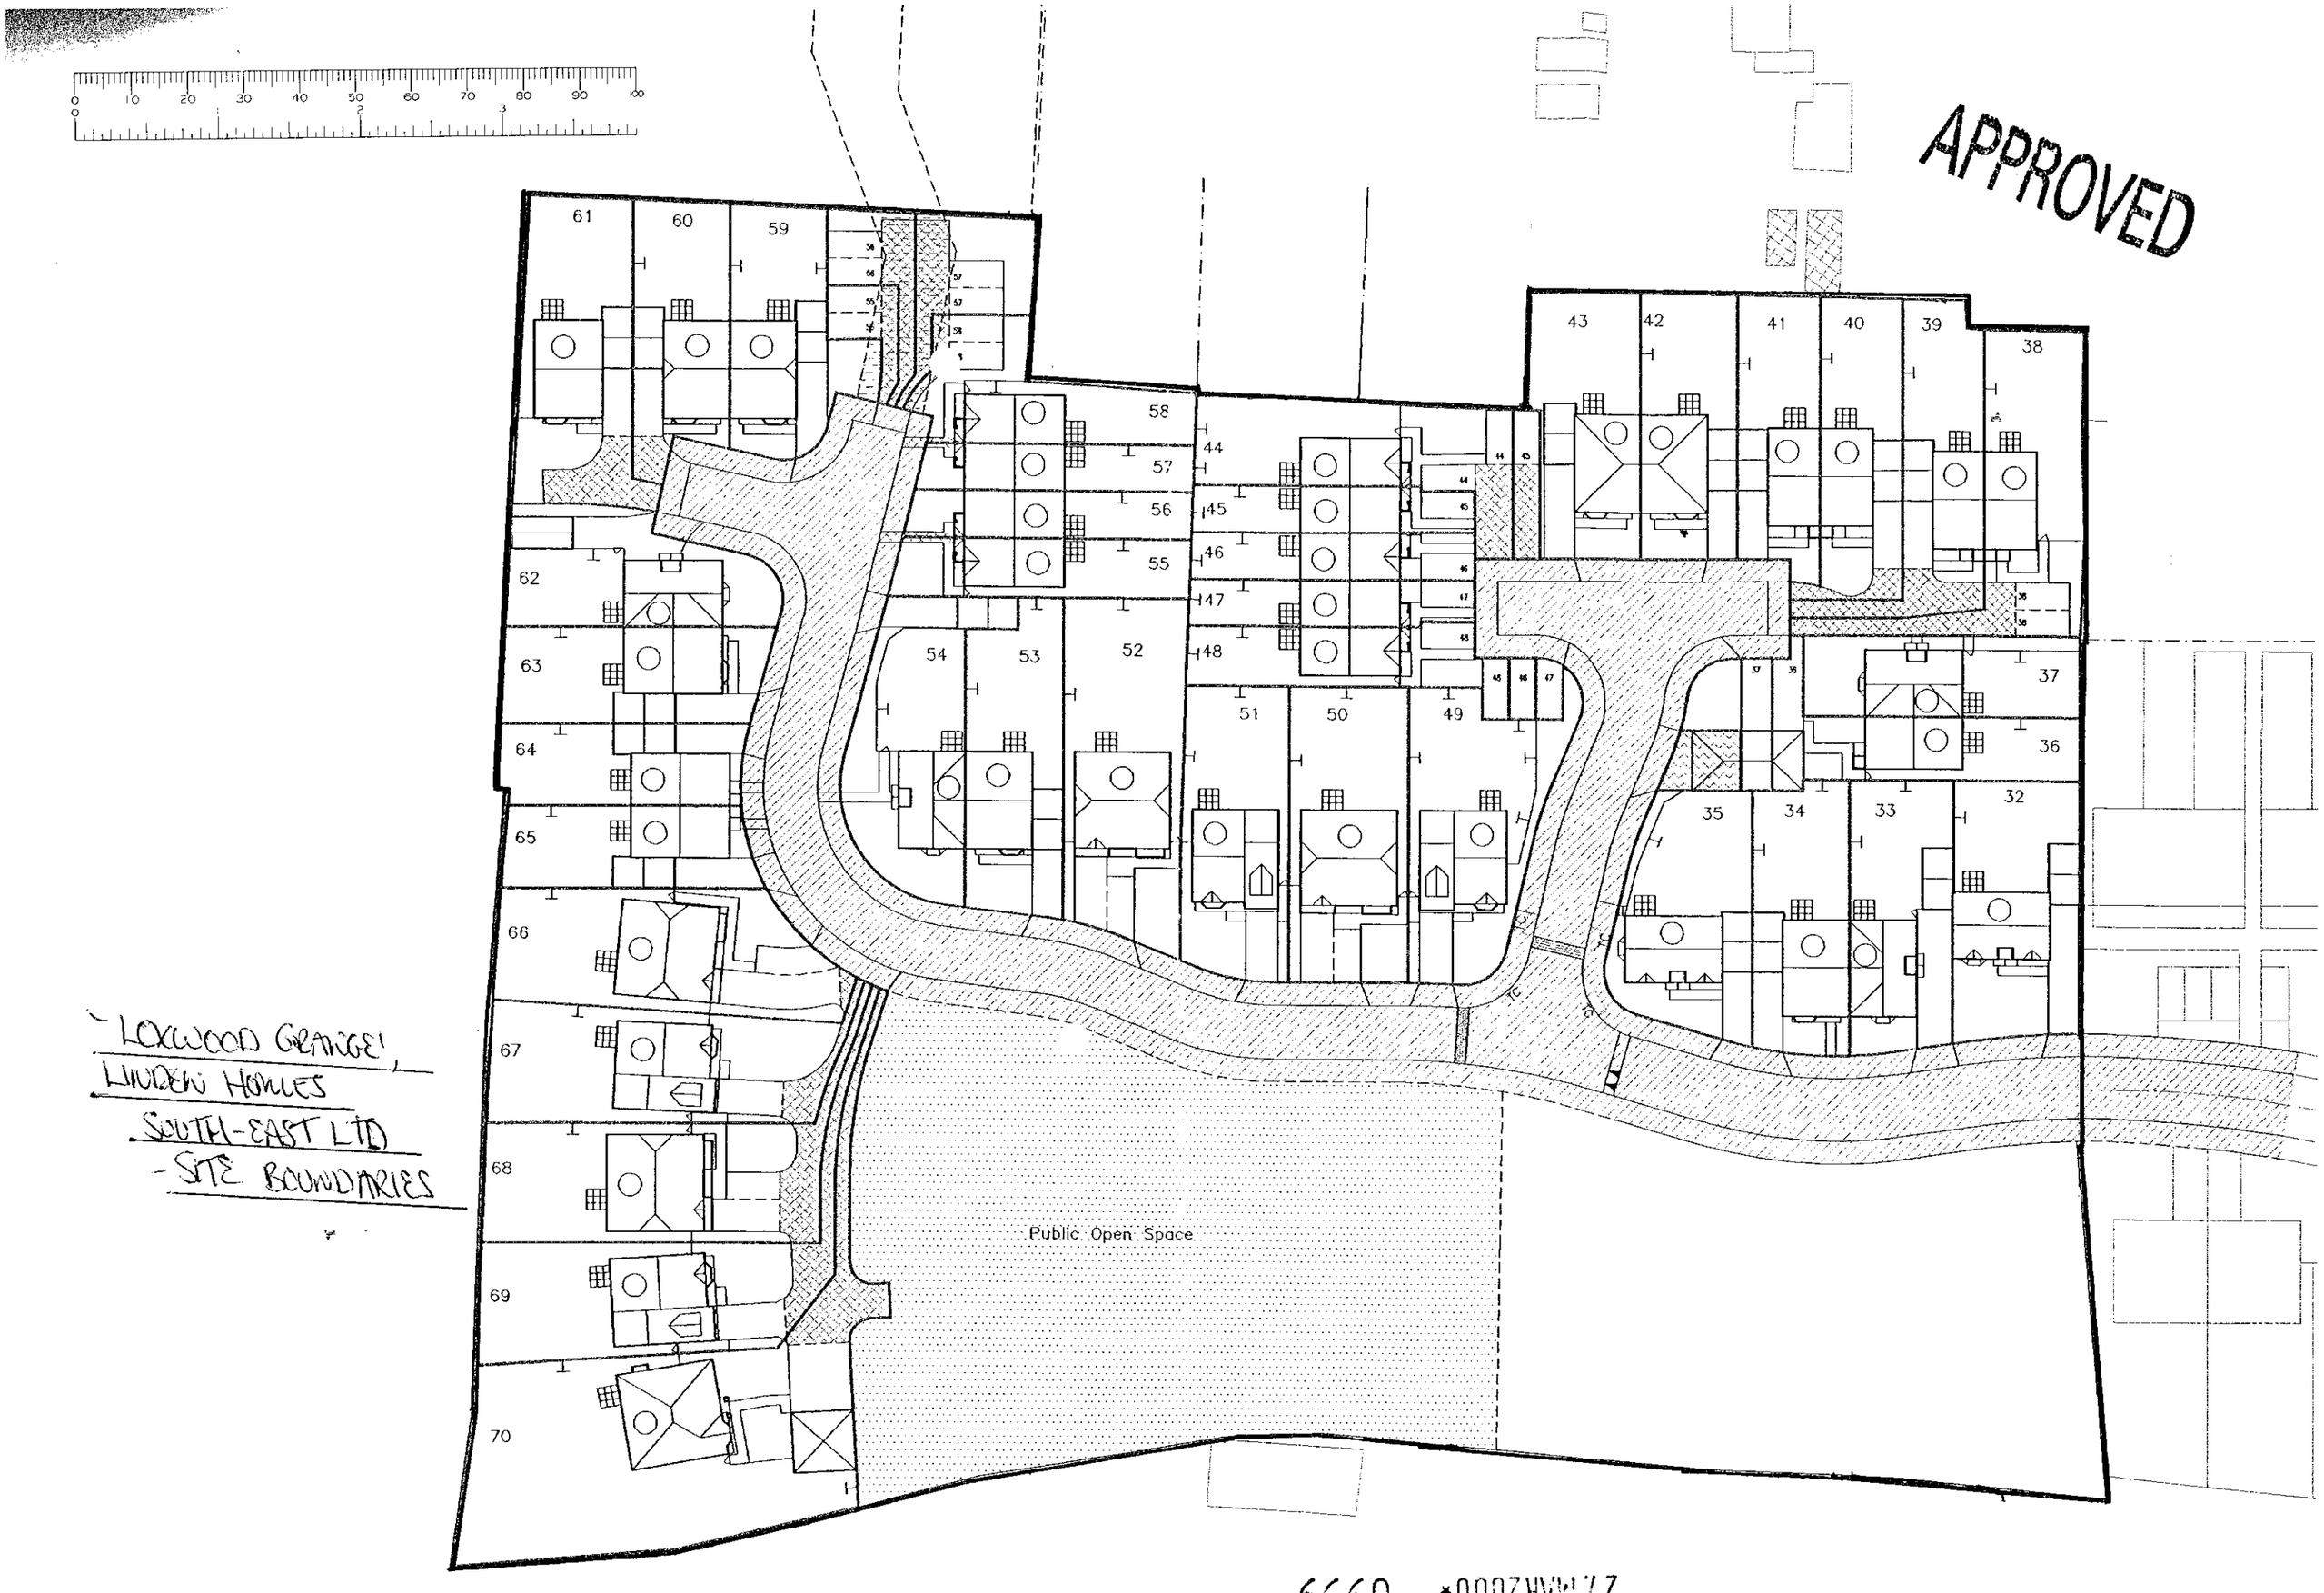

- LOXWOOD GRANGE,
LINDEN HOMES
SOUTH-EAST LTD
- SITE BOUNDARIES

27MAR2000* 0999