DOCUMENTS FOR SCANNING

- ☐ Decision Notice
- ☐ Application Form
- ☐ Officer Report
- ☐ Conditions
- ☑ Plans
- ☐ Other
- ☐ Confidential

APPLICATION NUMBER: F/2005/0584

SITE ADDRESS: EASTHAM STEAD ROAD CAR PARK
PEACH STREET

All Saints' Church

BM 65.70m

63.7m

BM 68.98m

War Memorial

Lych Gate

Yard Bdy

67.1m

68.0m

The Ship (PH)

The Ship (PH)

PEACH STREET

10 to 16

17 to 20

1 to 9

Queen Victoria House

Existing Car Park

Site Boundary

Communal Amenity Space

Line of Public Sewer to be Protected

Line of previously Recorded Public Sewer

Approx. line of Recorded Public Sewer

Terrace with 2no. Disabled parking spaces Below

2 No. DISABLED & 4 No. ASSLE OVER

4 No. ASSLE BADGED UNITS

Gas Governor for Queen Victoria House

Gas & Electricity Mains for Queen Victoria House















































































































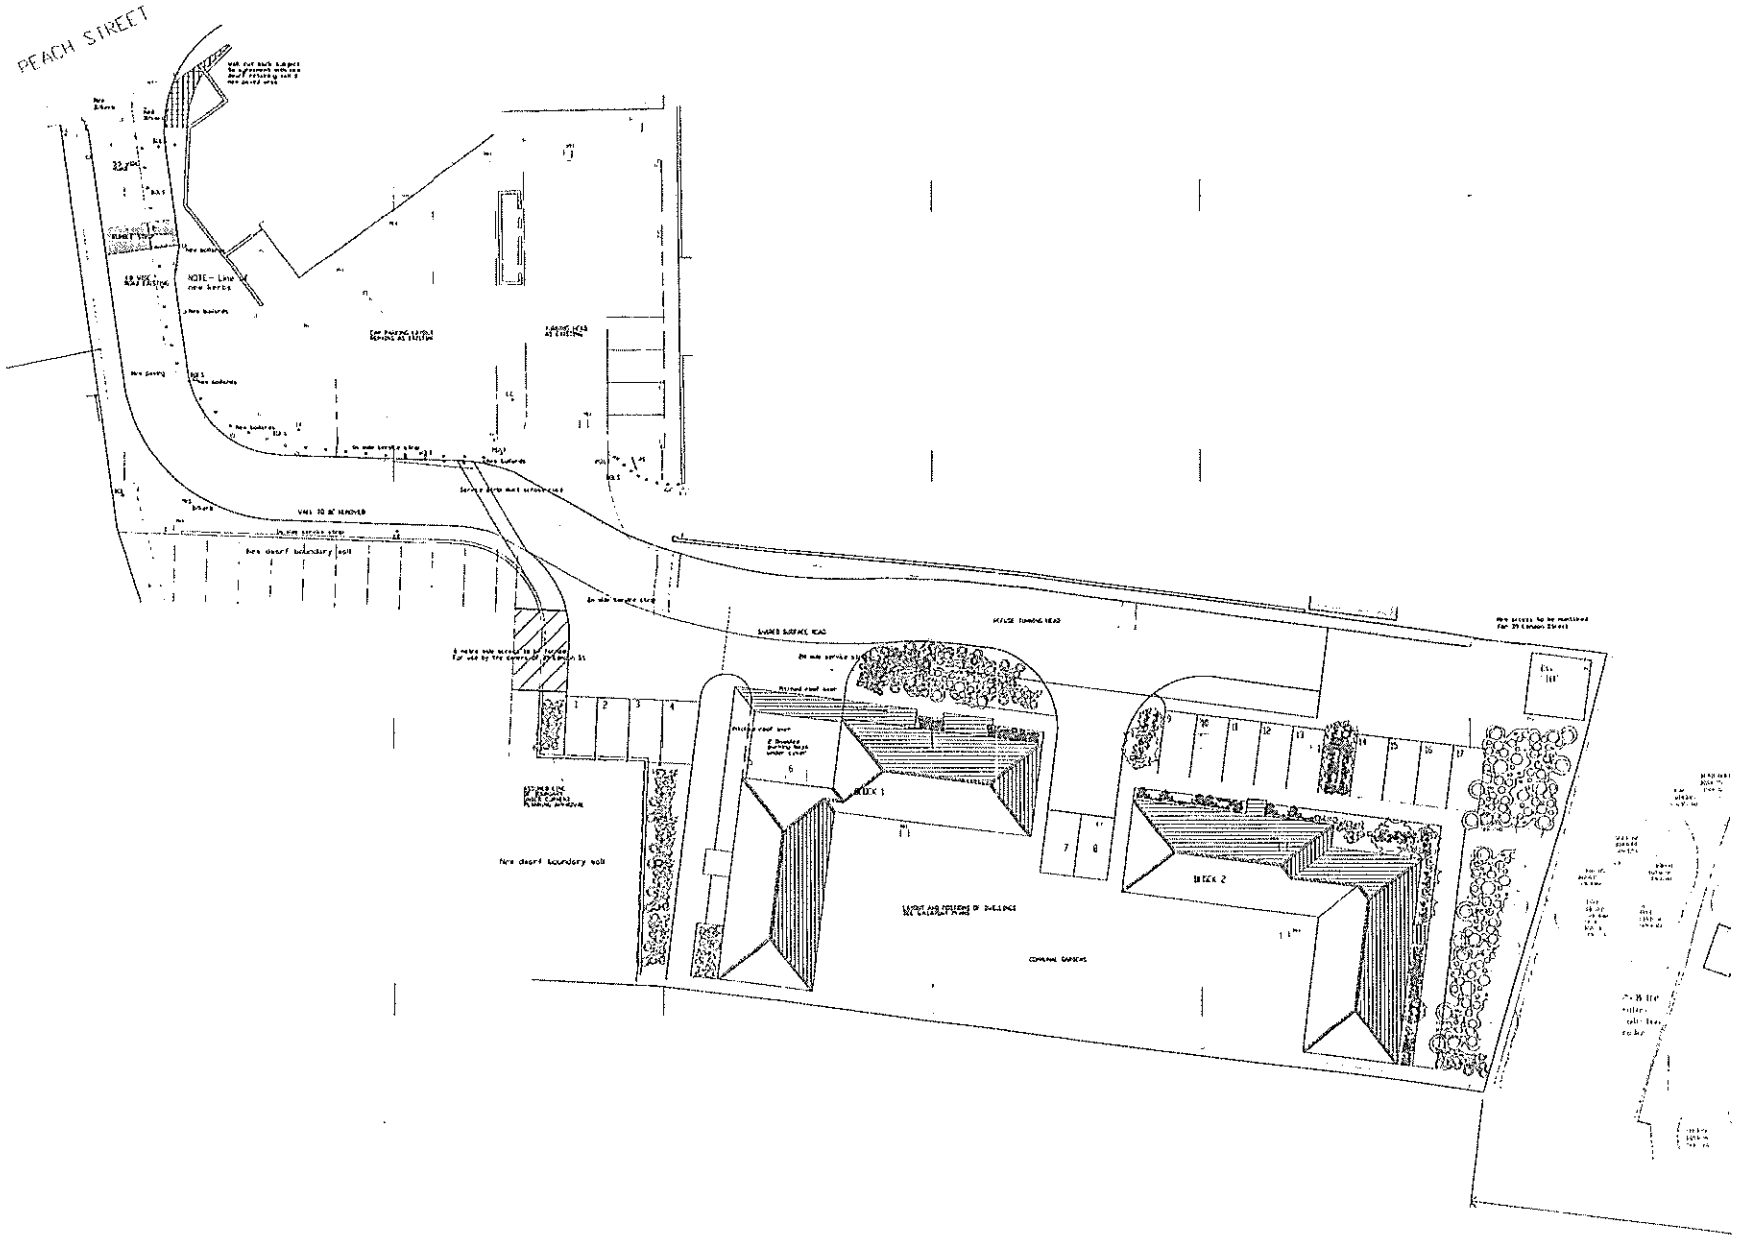

Contractors are not to scale dimensions from this drawing

Revision	Date

BroadwayMalyan
Architects & Designers

Client
James Butcher Housing Associati

Project
Peach Street Wokingham

Description
Site Layout

17 FEB 2010* 0584


Status

Scale	Drawn	Date
1:200	-	-
Job number	Drawing number	Revision
7075	100	-


Original size 1500mm

Copyright Broadway Malyan Limited

TENDER DOCUMENT

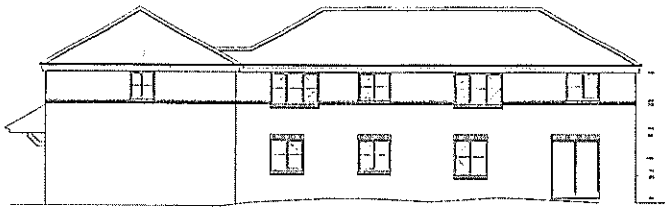

SOUTH EAST ELEVATION (BLOCK 1)

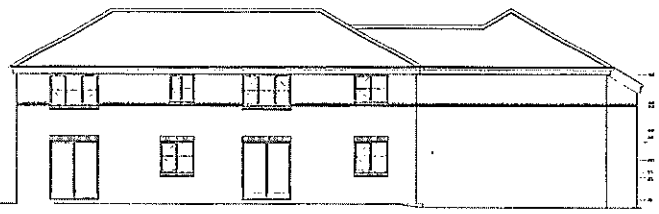

SOUTH EAST ELEVATION (BLOCK 2)




NORTH WEST ELEVATION (BLOCK 2)




NORTH WEST ELEVATION (BLOCK 1)




SOUTH WEST ELEVATION (BLOCK 1)

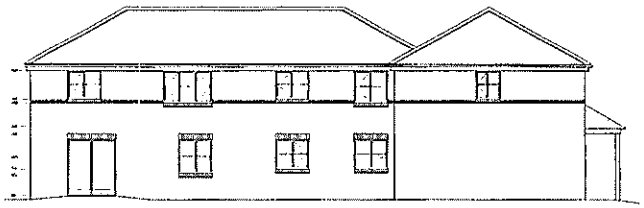

NORTH EAST ELEVATION (BLOCK 1)

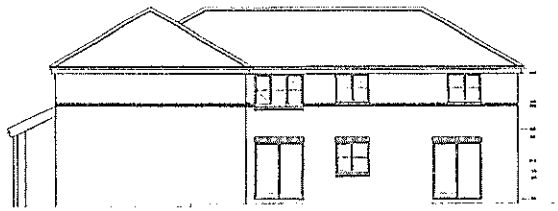

SOUTH WEST ELEVATION (BLOCK 2)

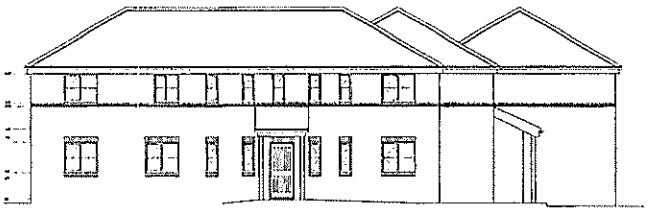

NORTH EAST ELEVATION (BLOCK 2)

Contractors are not to scale dimensions from this drawing

Revision Date

BroadwayMalyan
Architects & Designers

Box House, 10 High Street, Theale
Reading, Berkshire RG7 5AN
T: +44(0)118 932 3456
F: +44(0)118 932 3461
E: R&J@BroadwayMalyan.com

Client
James Butcher Housing Associatic

Project
Peach Street Wokingham


Description
Elevations

17 FEB 2009 0584


TENDER DOCUMENT

Status

Scale	Drawn	Date
1:100	-	-
Job number	Drawing number	Revision

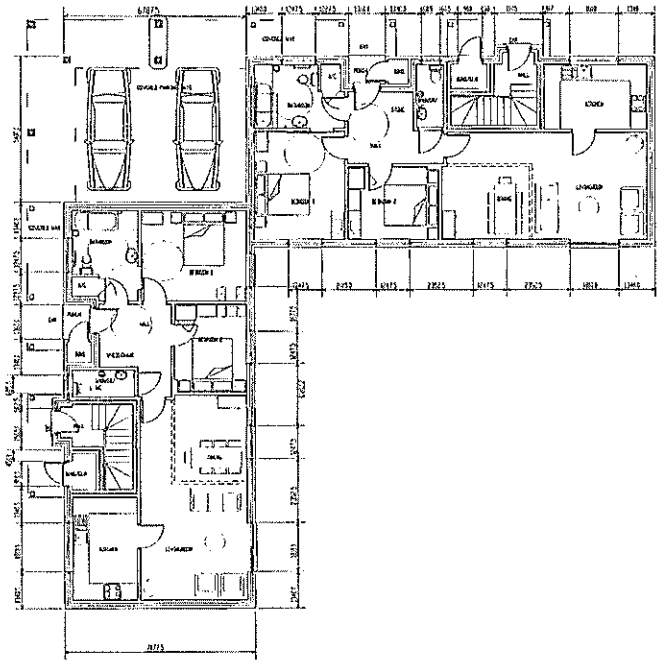

GROUND FLOOR LAYOUT

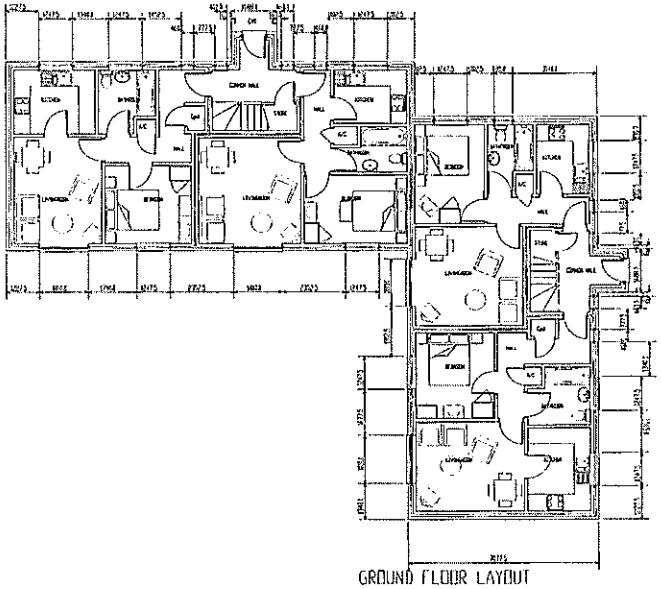

GROUND FLOOR LAYOUT

Contractors are not to scale dimensions from this drawing

Revision Date

BroadwayMalyan
Architects & Designers

Six House, 10 High Street, Theale
Reading, Berkshire RG7 5AH
T: +44(0)118 932 3456
F: +44(0)118 932 3461
E: Rdg@broadwaymalyan.com

Client
James Butcher Housing Associati


Project
Peach Street Wokingham

Description
Ground Floor Plans


17 FEB 2010* 0584

Status
TENDER DOCUMENT

Scale	Drawn	Date
1:100	-	-

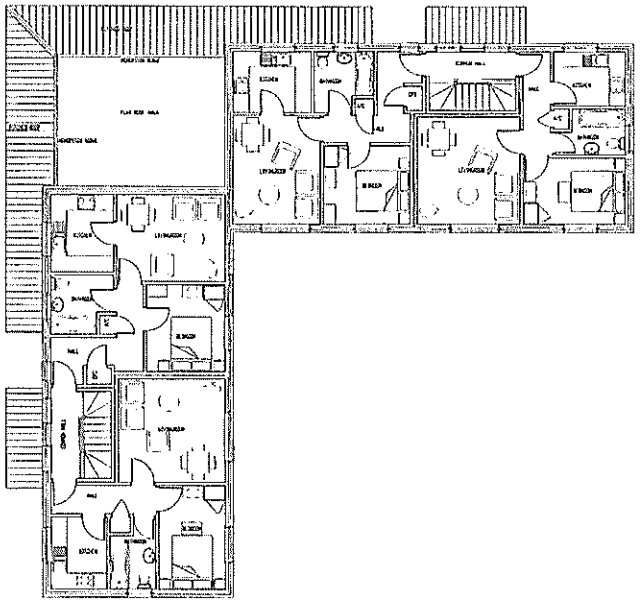

FIRST FLOOR LAYOUT

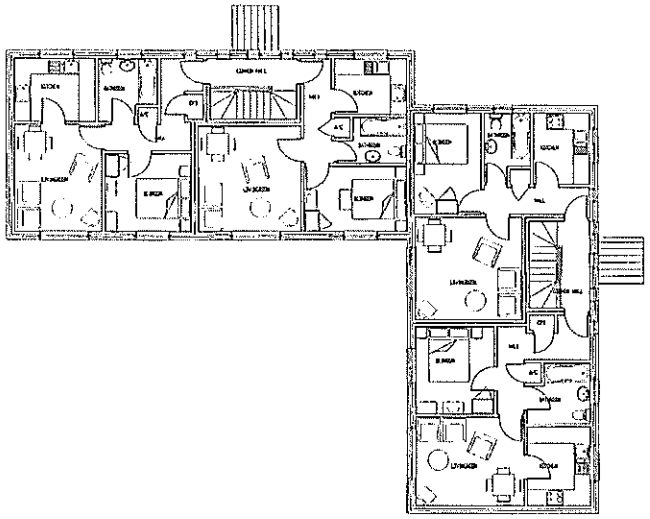

FIRST FLOOR LAYOUT

Contractors are not to scale dimensions from this drawing

Revision Date

TENDER DOCUMENT

BroadwayMalyan
Architects & Designers


Client
James Butcher Housing Association


Project
Peach Street Wokingham

Description
First Floor Plans

17 FEB 2009 - 0584

Status

Scale	Drawn	Date
1:100	-	-

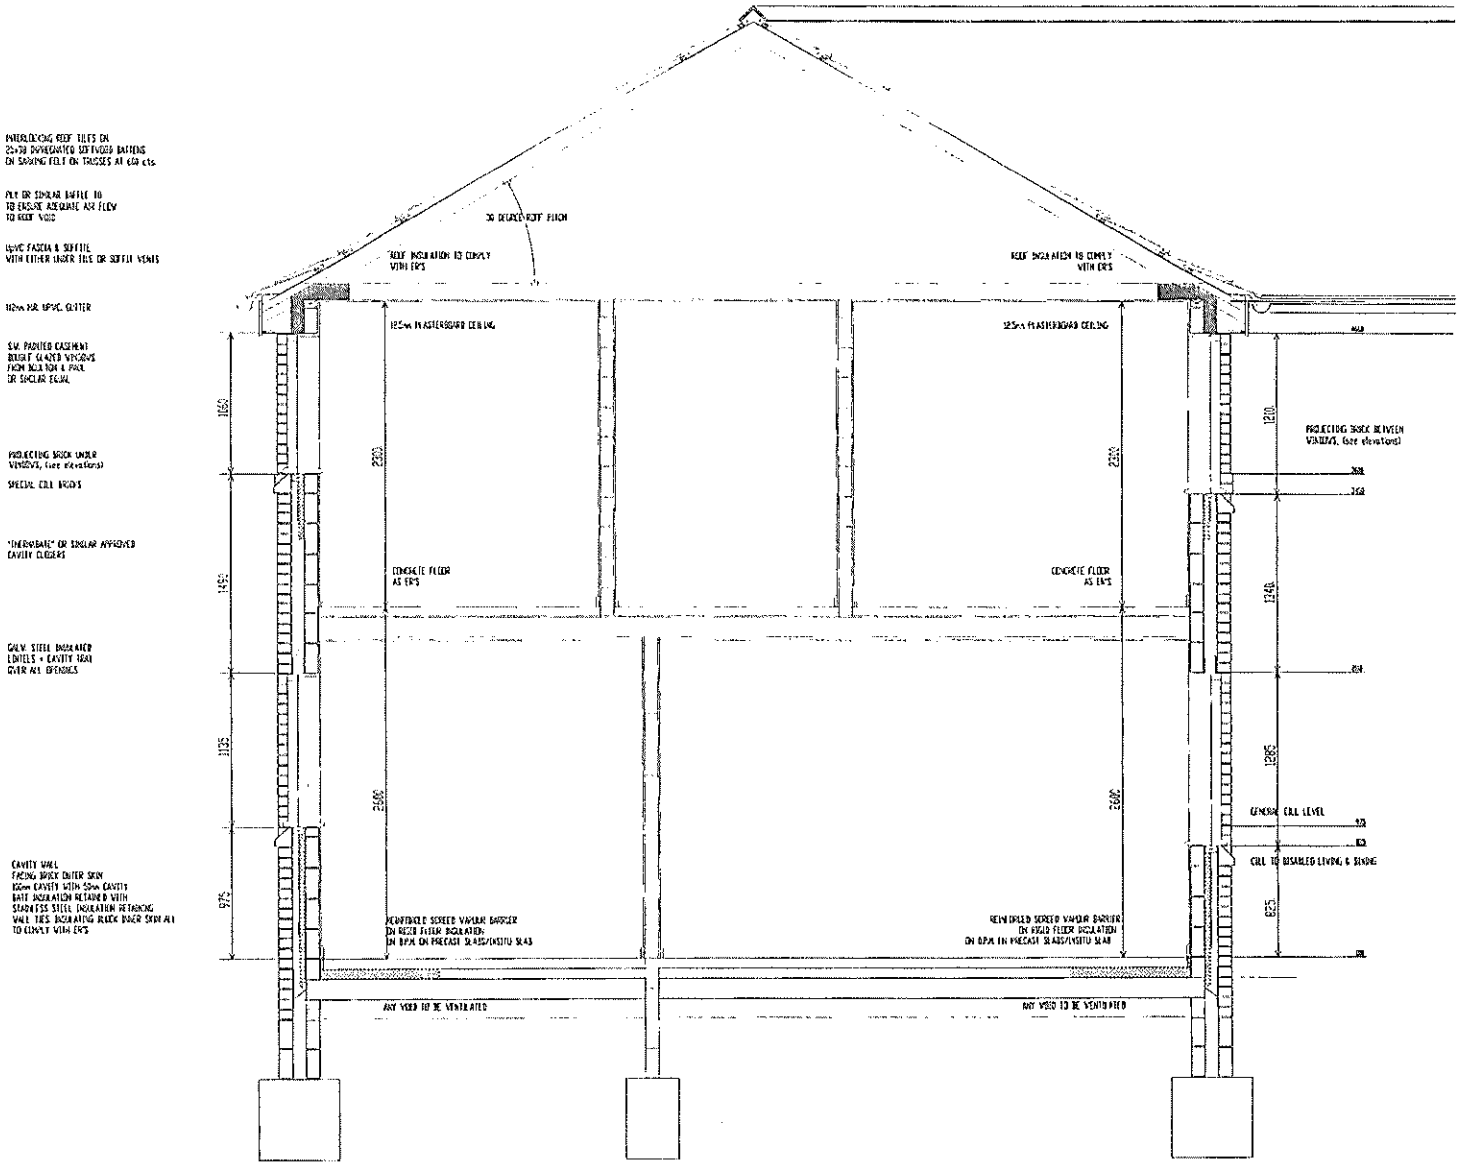

TYPICAL EXTERNAL
WALL SECTION

Contractors are not to scale dimensions from this drawing

Revision Date

TENDER DOCUMENT

BroadwayMalyan
Architects & Designers
Box House, 10 High Street, Theale
Reading, Berkshire RG7 5AH
T: +44(0)118 932 3456
F: +44(0)118 932 3461
E: Reading@broadwaymalyan.com

Client
James Butcher Housing Associatic


Project
Peach Street Wokingham

Description
Typical Cross Section


17.FEB.2006 0584

Status


Scale 1:20 Drawn - Date -

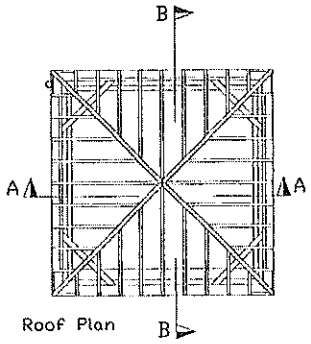

Roof Plan

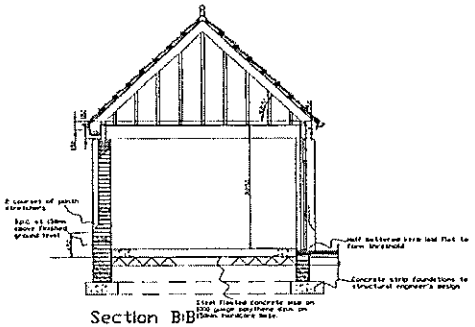


Section B-B

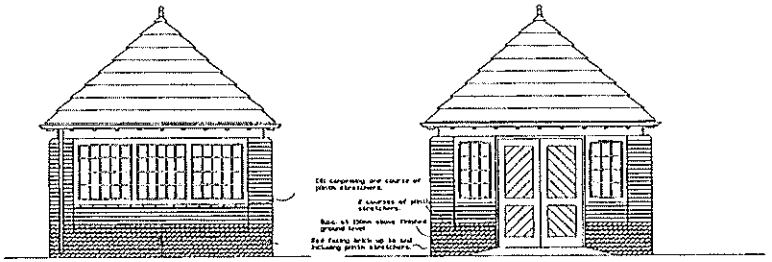


Side Elevation


Front Elevation

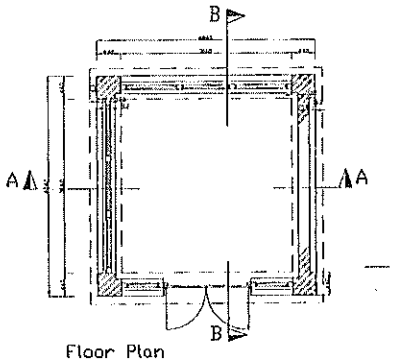

Floor Plan

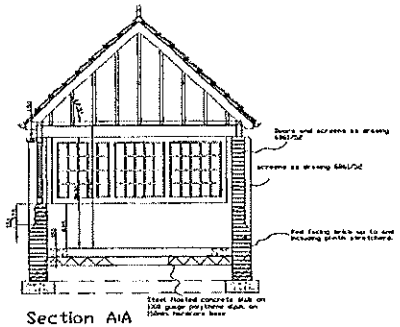

Section A-A

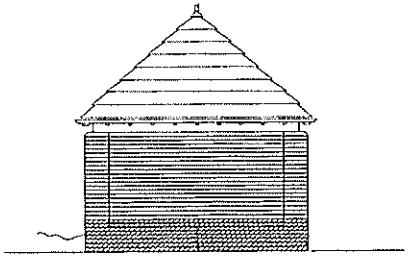

Side Elevation

17 FEB 1998

0334

BROADWAY MALYAN

ARCHITECTS

Broadway Malyan Chartered Architects

Weybridge: Woburn Hill, Addlestone
Weybridge, Surrey KT15 2QA
Telephone 01932 845599 Fax 01932 856206

London: 85 Tottenham Court Road
London W1P 9HD
Telephone 0171 580 5999 fax 0171 580 8464

Reading: Hex House, 10 High Street
Theale, Reading, Berkshire RG7 5AN
Telephone 01734 323458 Fax 01734 323161

Southampton: 8 Southampton Street
Southampton, Hampshire SO15 2ED
Telephone 01703 330808 Fax 01703 330986

Manchester: 36 King Street
Manchester M2 6BA
Telephone 0161 8192277 Fax 0161 8192332

JAMES BUTCHER
HOUSING ASSOCIATION


PEACH STREET WOKINGHAM

BIN STORE

Scale | Date | Drawn

Job no. 7075 | Drawing no. BS600 | Revision

PLANNING DOCUMENT

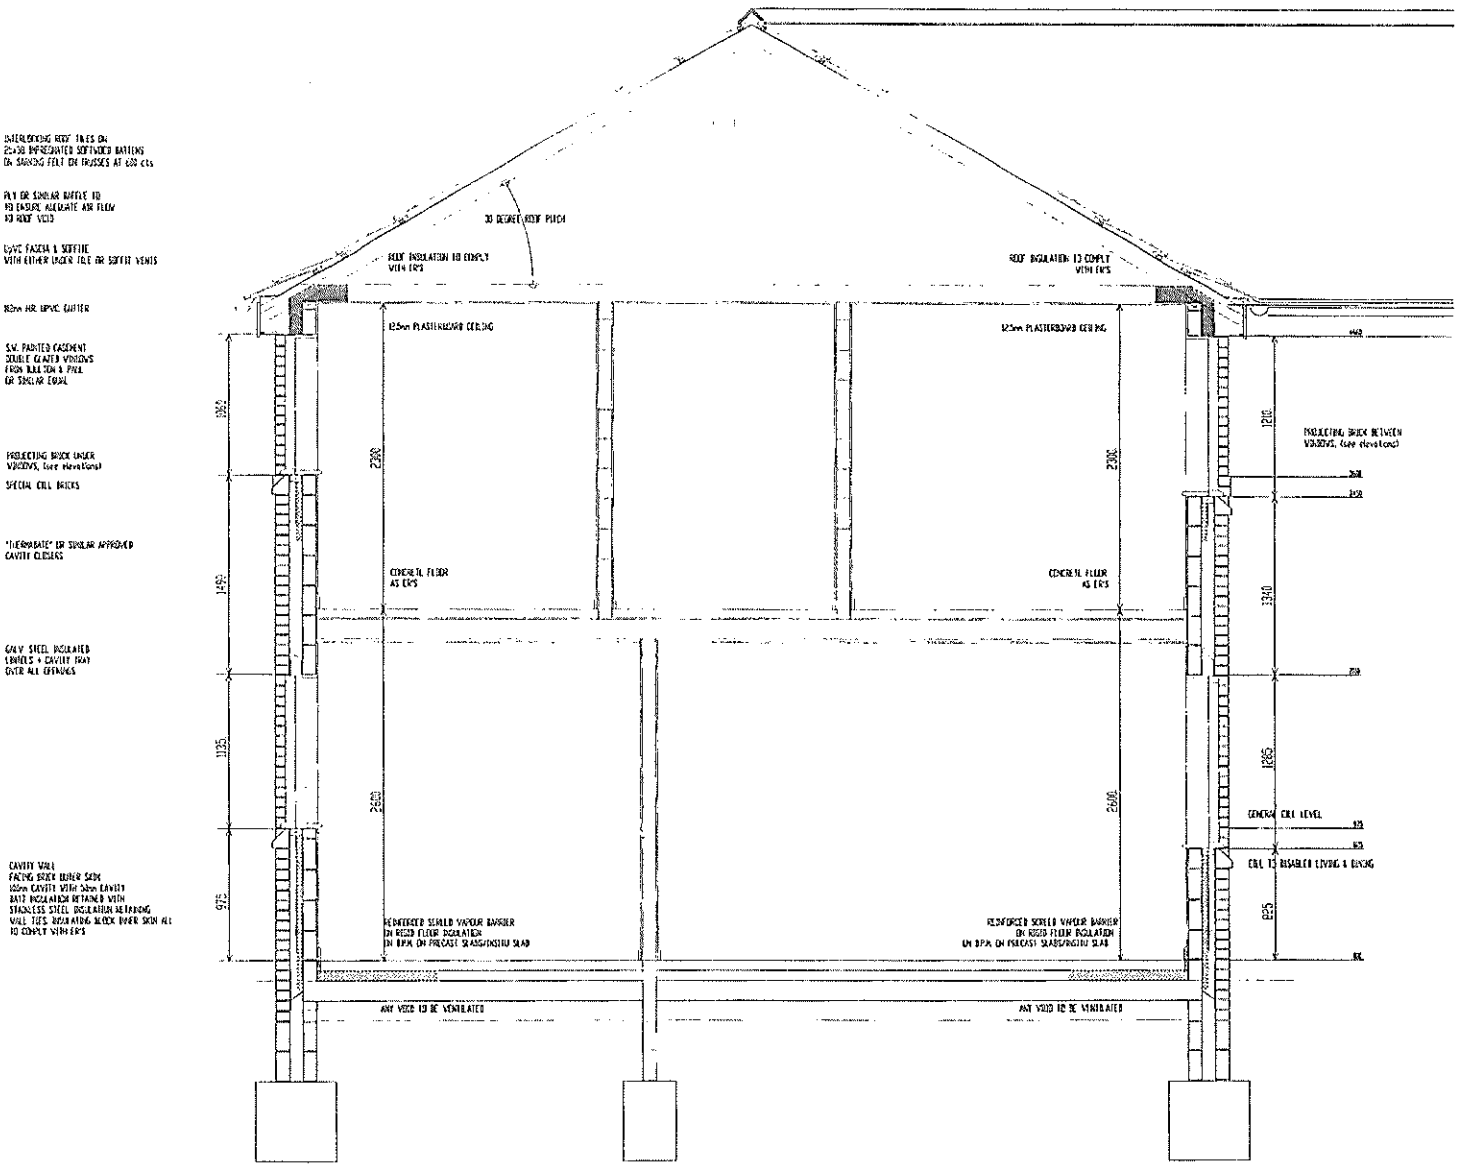

TYPICAL EXTERNAL
WALL SECTION

Contractors are not to scale dimensions from this drawing

Revision Date

TENDER DOCUMENT

BroadwayMalyan
Architects & Designers
Arc House, 10 High Street, Theale
Reading, Berkshire RG7 5AA
T: +44(0)118 932 3456
F: +44(0)118 932 3451
E: R.A@broadwaymalyan.com

Client
James Butcher Housing Associatic

Project
Peach Street Wokingham

Description
Typical Cross Section

12.FEB.2009 C884

Status

Scale 1:20 Drawn Date




Site Plan, Scale: 1 to 1250

This copy has been produced specifically for the map return scheme purposes only. No further copies may be made.

17 FEB 2000* C504

This map is reproduced from Ordnance Survey material with the permission of Ordnance Survey on behalf of the Controller of HMSO Office. © Crown Copyright. Wokingham District Council, Licence No. LA086134
Date: 8 February 2000

N
W E
S

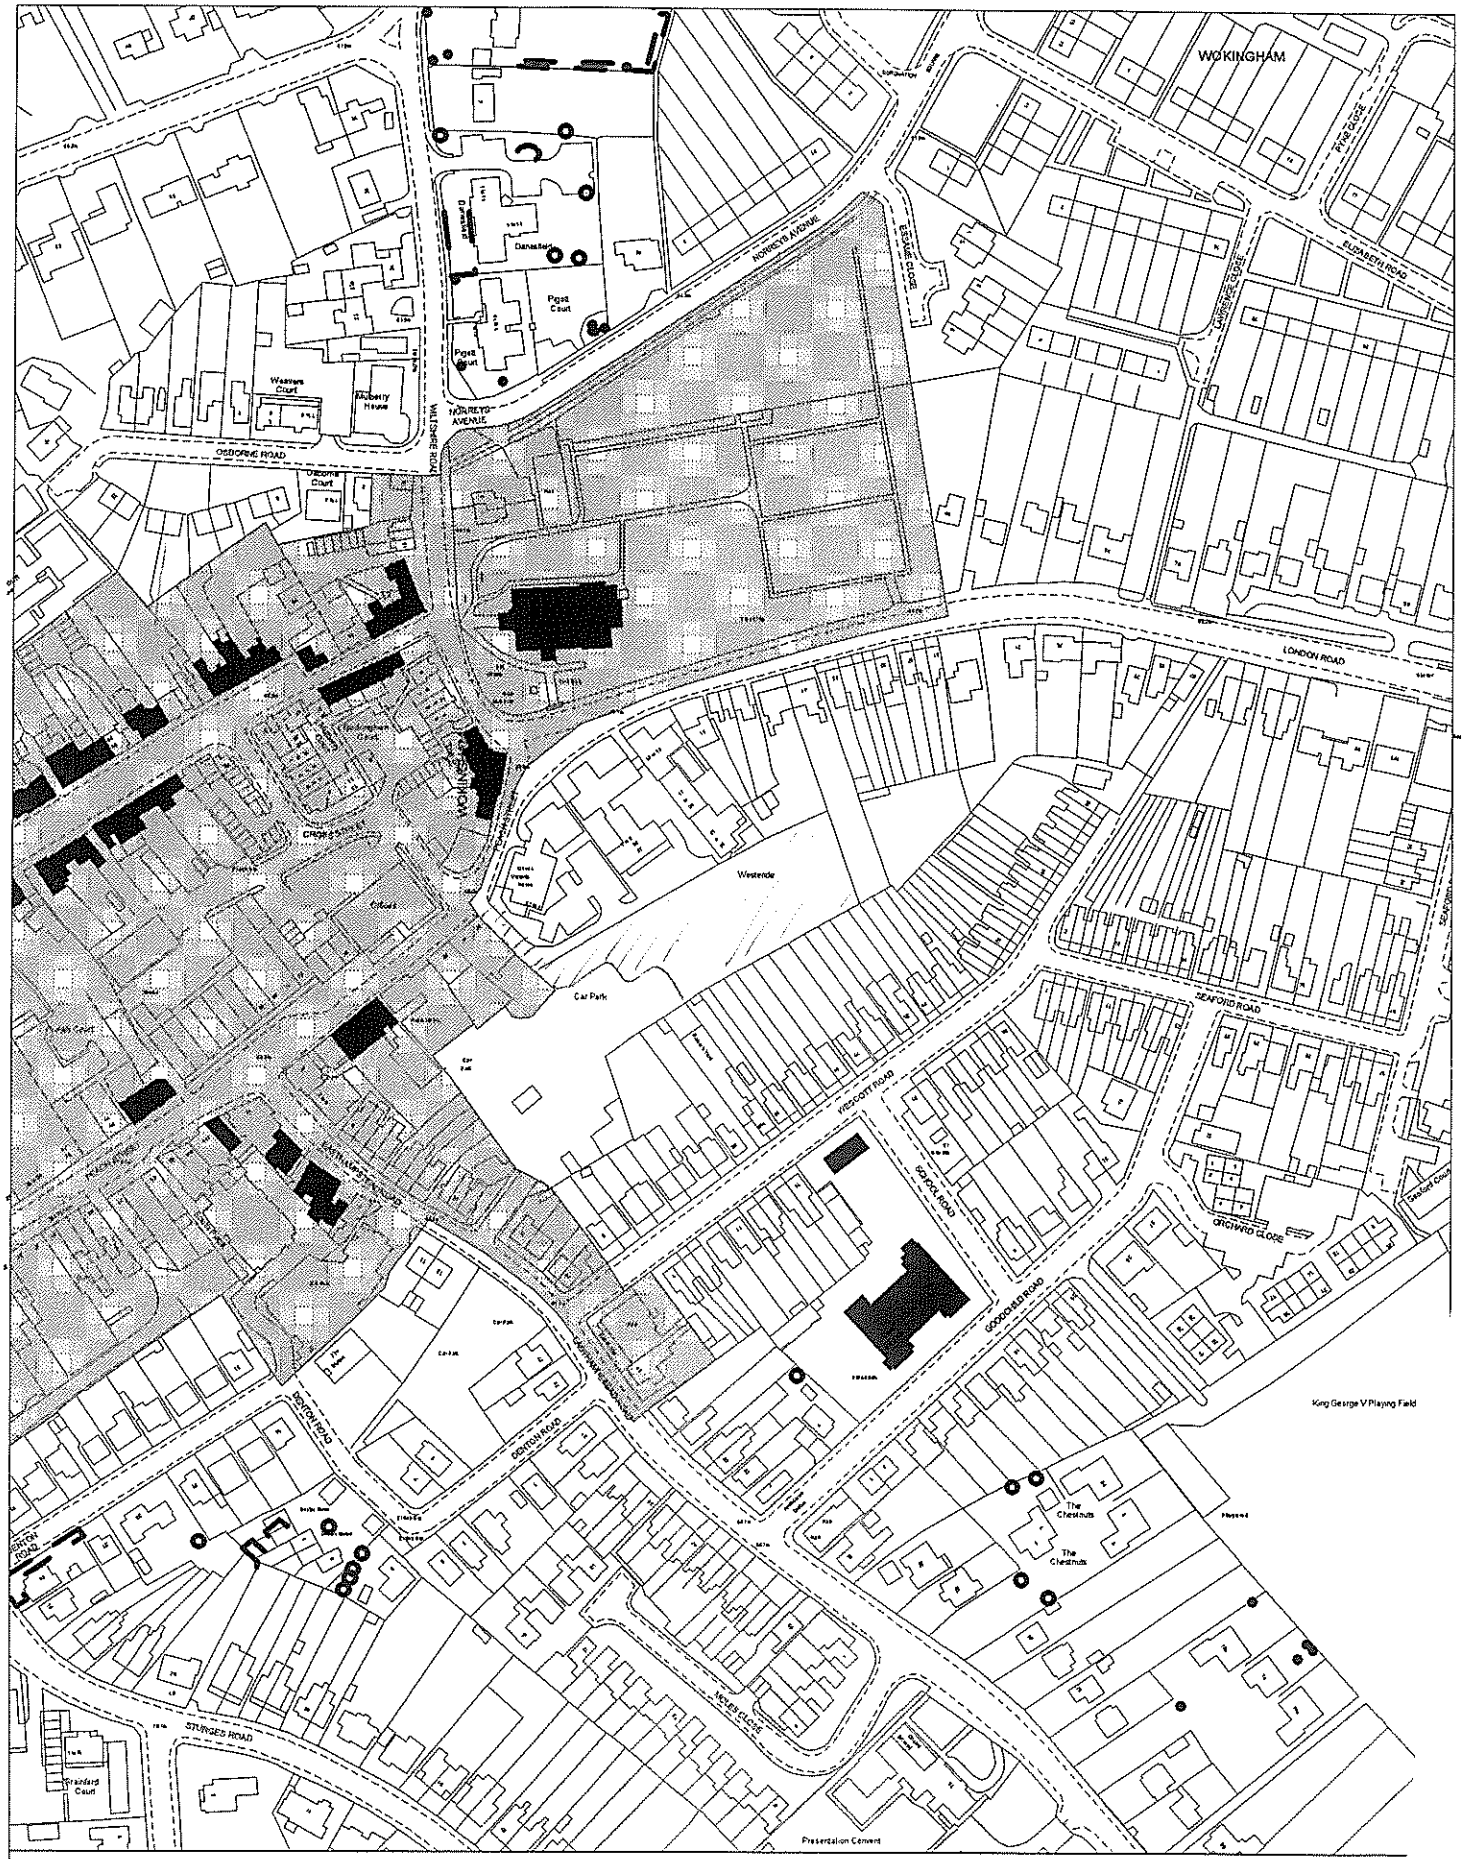

Site Plan, Scale: 1 to 2500

This copy has been produced specifically for the map return scheme purposes only. No further copies may be made.

This map is reproduced from Ordnance Survey material with the permission of Ordnance Survey on behalf of the Controller of HMSO Office. © Crown Copyright. Wokingham District Council, Licence No. LA086134

Date: 8 February 2000

N
W
S

17.FEB.2000* 0584