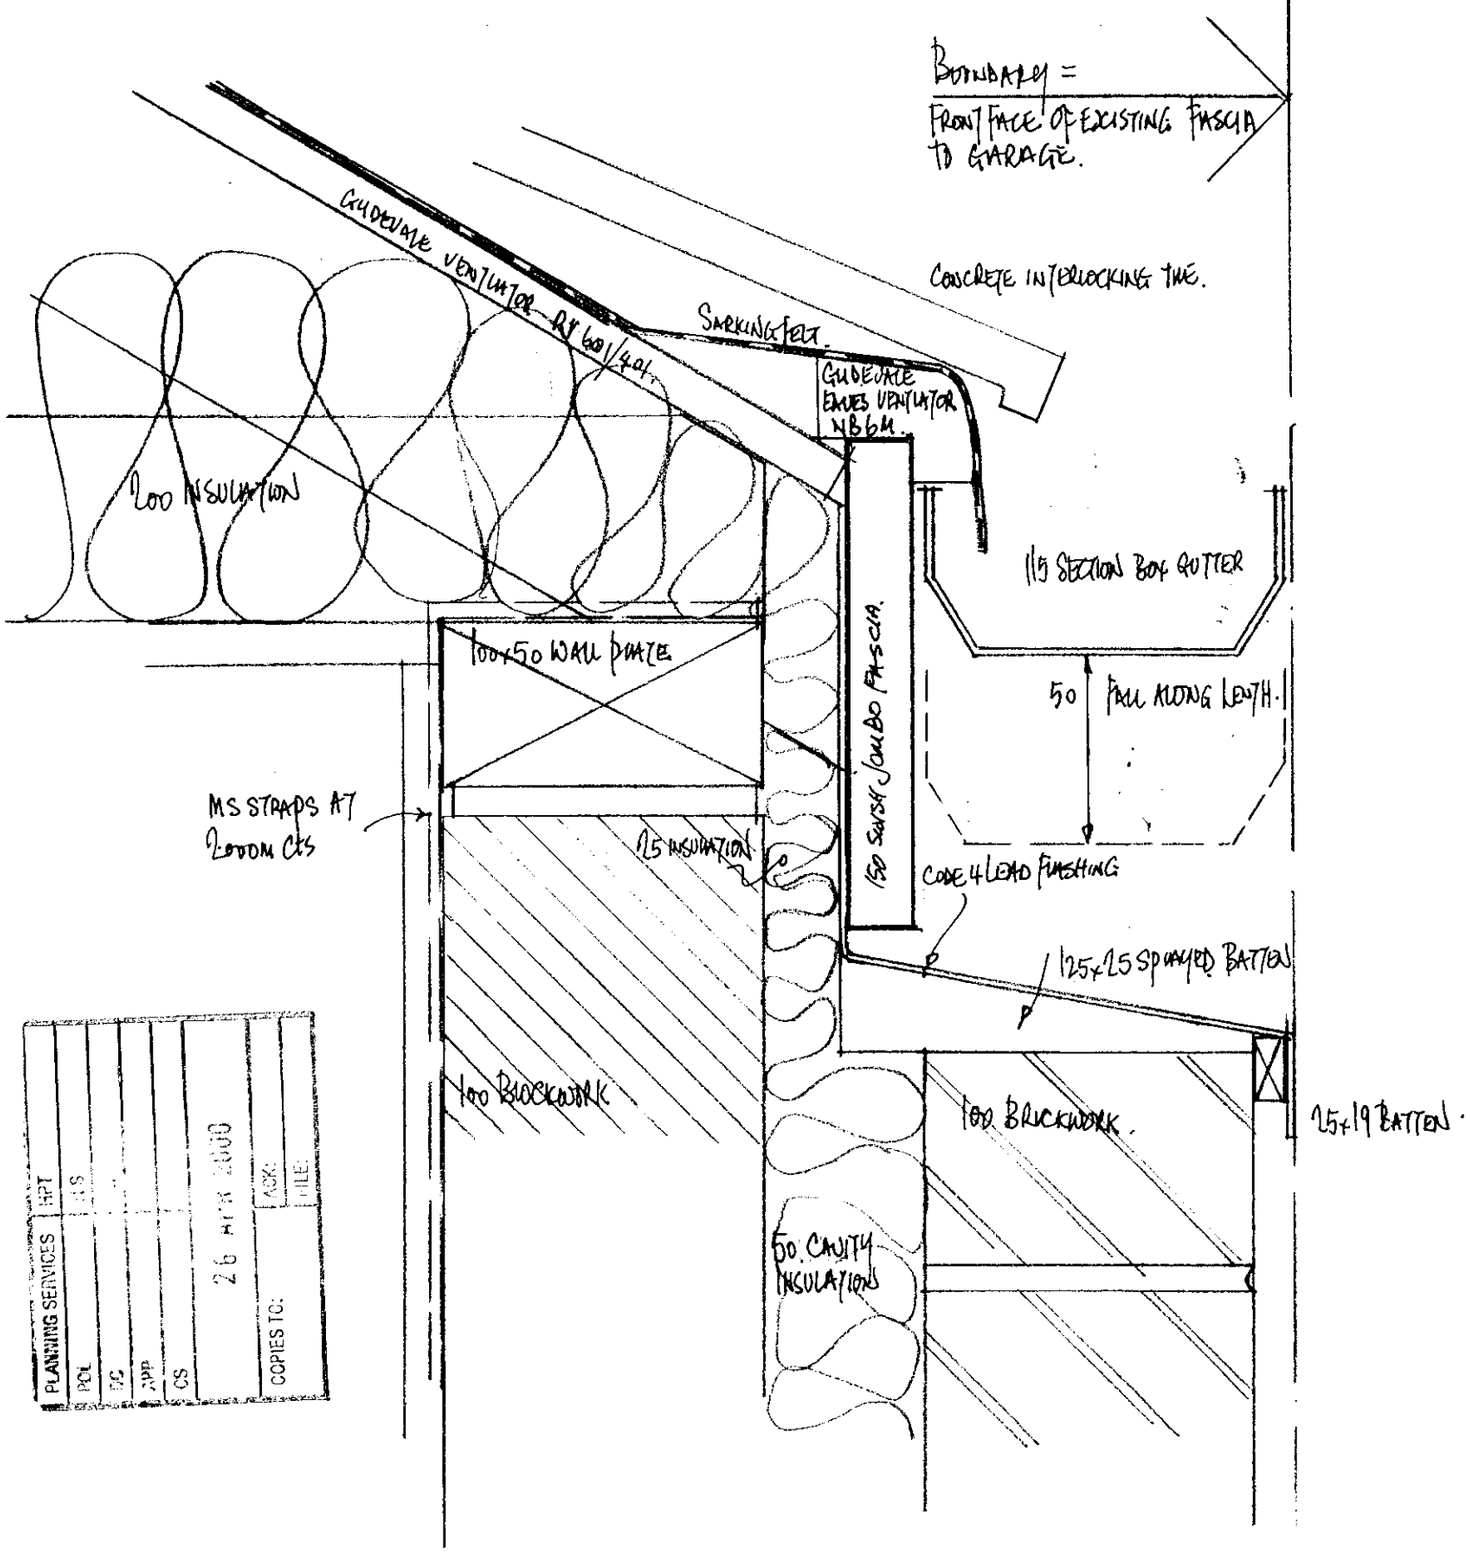


PLANNING SERVICES
APT
PDL
EC
APP
CS
26 APR 2000
COPIES TO:
ACK
FILE

APPROVED


Proposal
PROPOSED EXTENSION.

Drawing
BOUNDARY EAVES DETAIL


Site
21 RIDGEWAY WARGRAVE BERKSHIRE.

Date ***April 00*** *Scale* ***1:20*** *Drawing No* ***D 500-05***

COLIN DAWSON & ASSOCIATES
Architectural Design & Building Surveying.
MALVERN HOUSE
1 MALVERN WAY
TWYFORD
READING. BERKSHIRE. RG10 9PY.
Tel: **(0118) 9343322** *Fax:* **(0118) 9343322.**

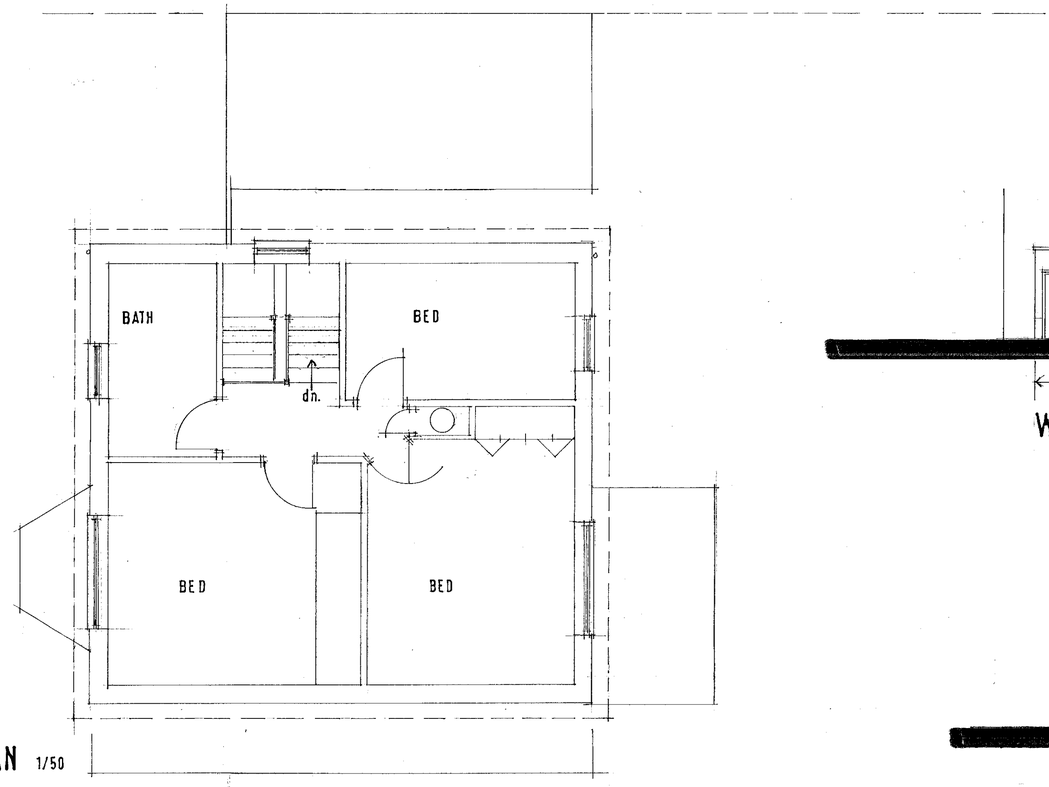


FIRST FLOOR PLAN 1/50

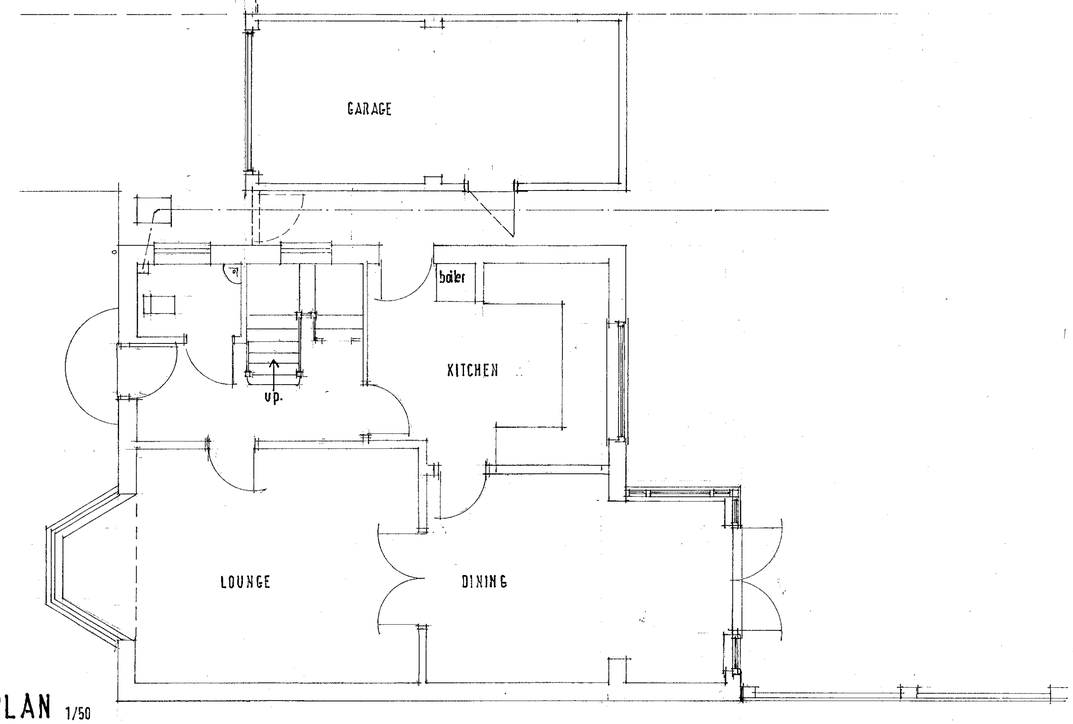


GROUND FLOOR PLAN 1/50




WEST 1/100

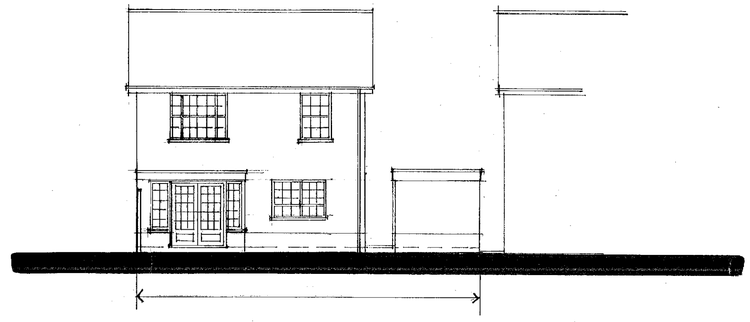

EAST

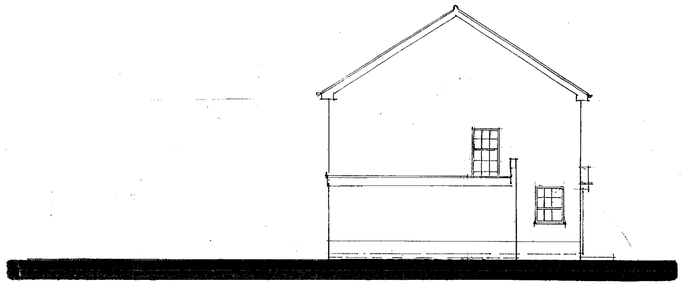


NORTH

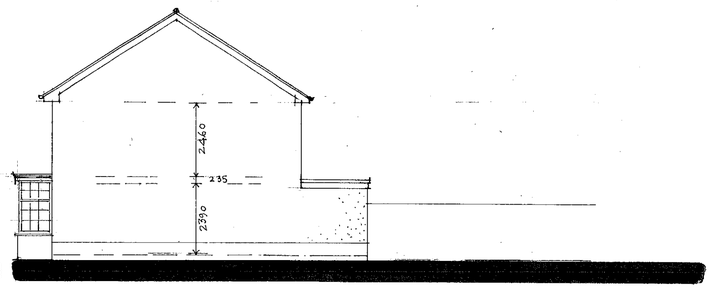

SOUTH

APPROVED

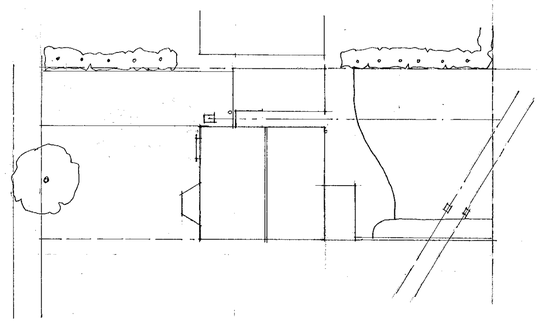

SITE PLAN 1/200




21 FEB 2000 C624

COLIN DAWSON & ASSOCIATES
MALVERN HOUSE
1 MALVERN WAY
TWYFORD
READING BERKSHIRE RG10 9FY.
Tel: (01734) 343322 Fax: (01734) 343322
Architectural Design & Building Surveying

PLANS AS EXISTING
21 RIDGEWAY WARGRAVE BERKSHIRE

DATE Nov 1999 SCALE 1:50, 1:100, 1:200 DRAWING No D500-01

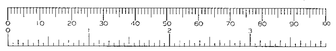





SOUTHWEST ELEVATION



NORTHEAST ELEVATION

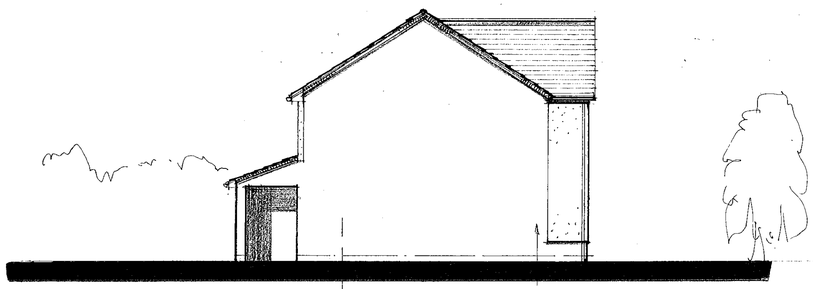


NORTHWEST ELEVATION

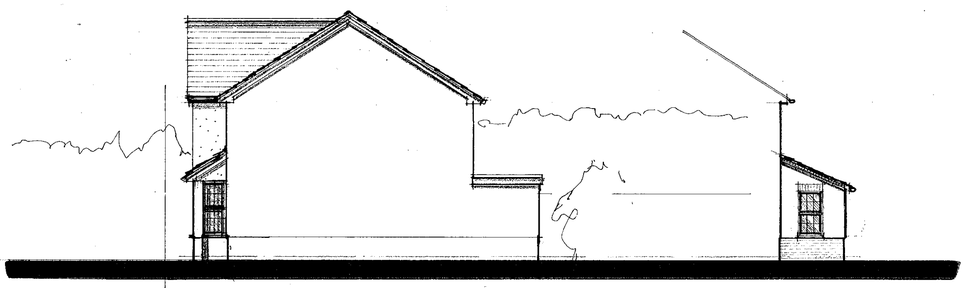


SOUTHEAST ELEVATION

EXTENSION
SOUTHEAST ELEVATION

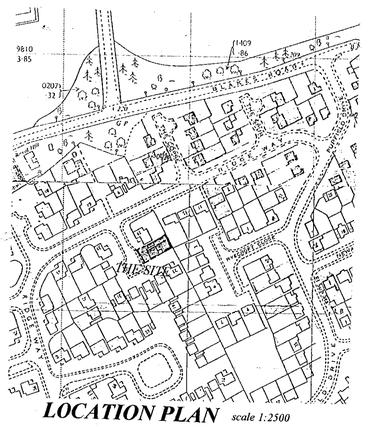


LOCATION PLAN scale 1:2500


PLANNING SERVICES	
POL	
DC	
APP	
CS	26 APR 2000
COPIES TO:	ADK FILE

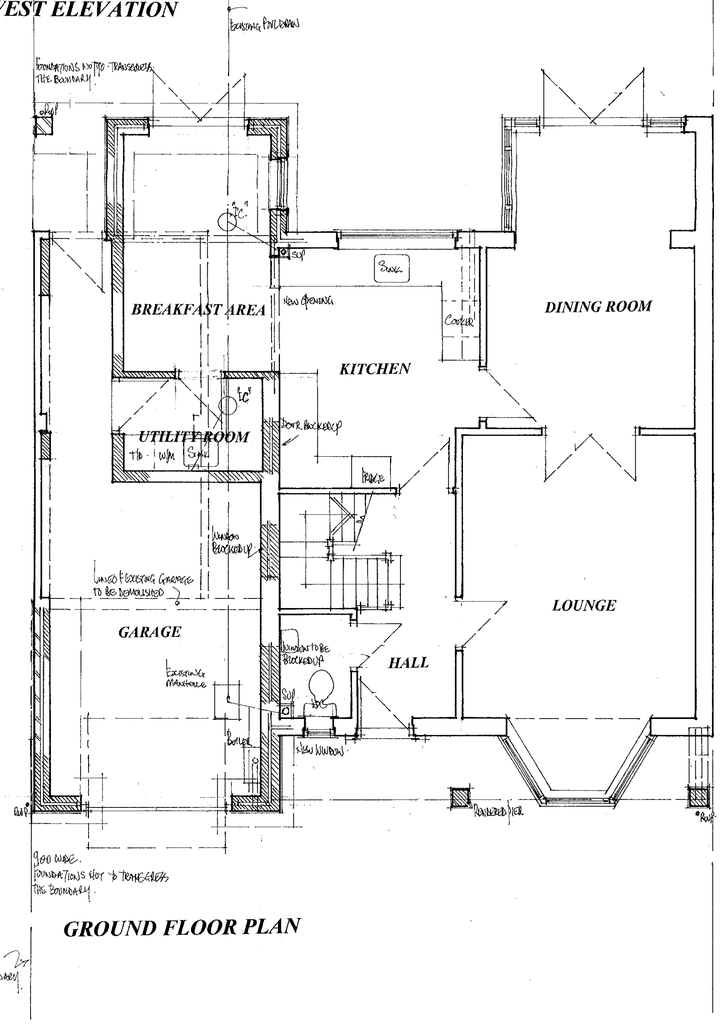

GROUND FLOOR PLAN

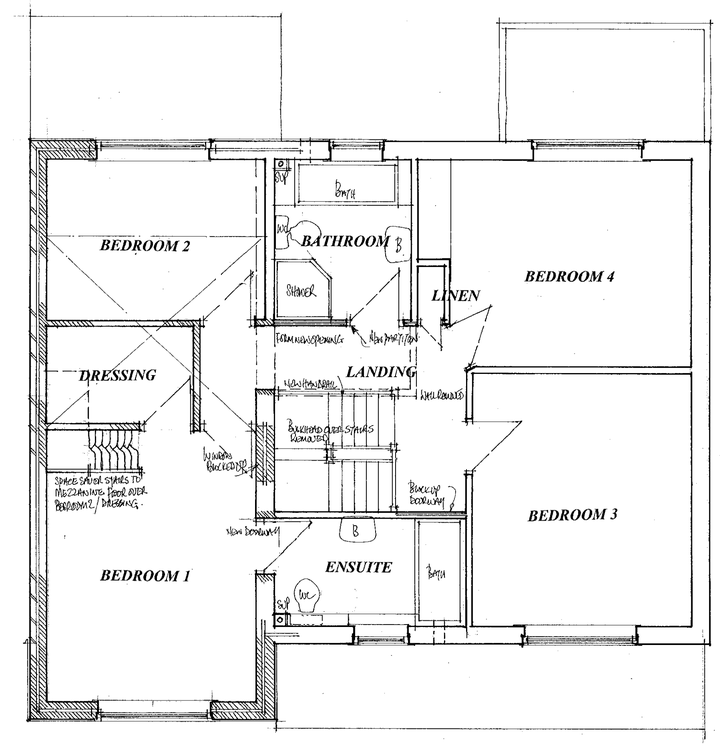

FIRST FLOOR PLAN

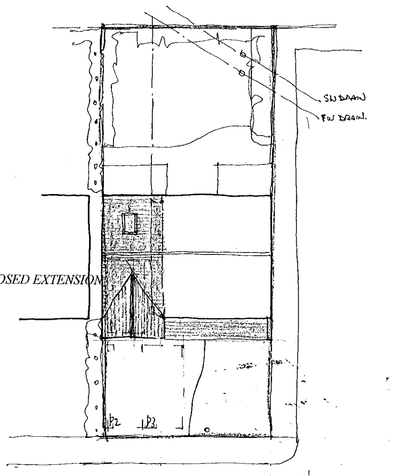

SITE PLAN Scale 1:200

APPROVED

Proposal
PROPOSED EXTENSION.

Drawing
PLANS AS PROPOSED

Site
21 RIDGEWAY WARGRAVE BERKSHIRE.

Date **February 00** *Scale* **1:50 & 1:100** *Drawing No* **D 500-04**A

COLIN DAWSON & ASSOCIATES
Architectural Design & Building Surveying.
MALVERN HOUSE
1 MALVERN WAY
TWYFORD
READING. BERKSHIRE. RG10 9PY.
Tel: **(0118) 9343322** *Fax:* **(0118) 9343322.**

0 10 20 30 40 50 60 70 80 90 100


30/6/00




SOUTHWEST ELEVATION




NORTHEAST ELEVATION

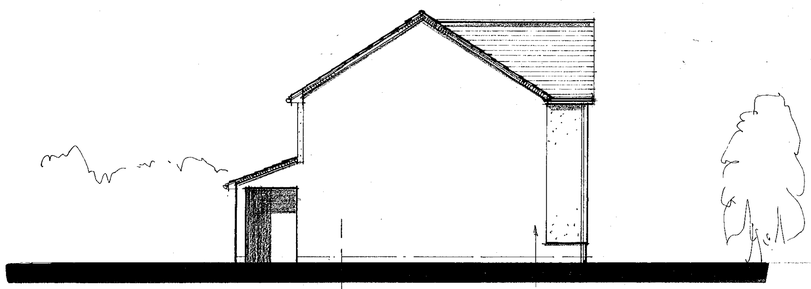


NORTHWEST ELEVATION

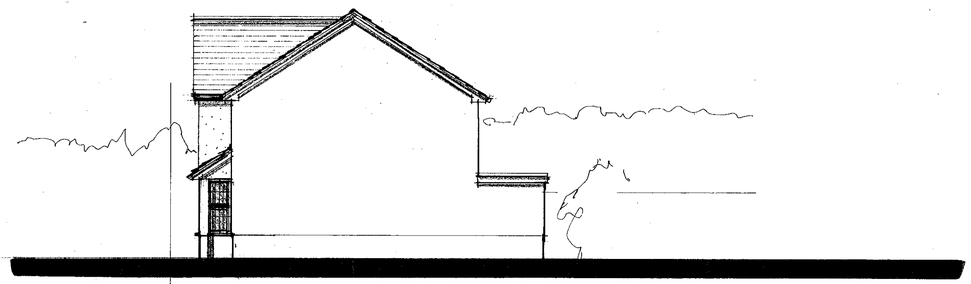


SOUTHEAST ELEVATION

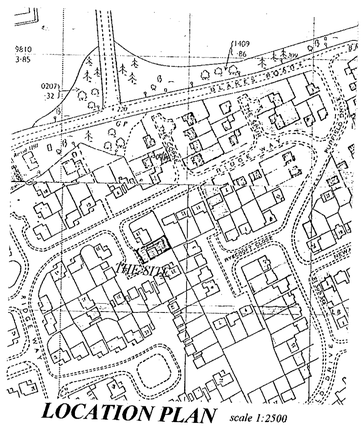


LOCATION PLAN scale 1:2500

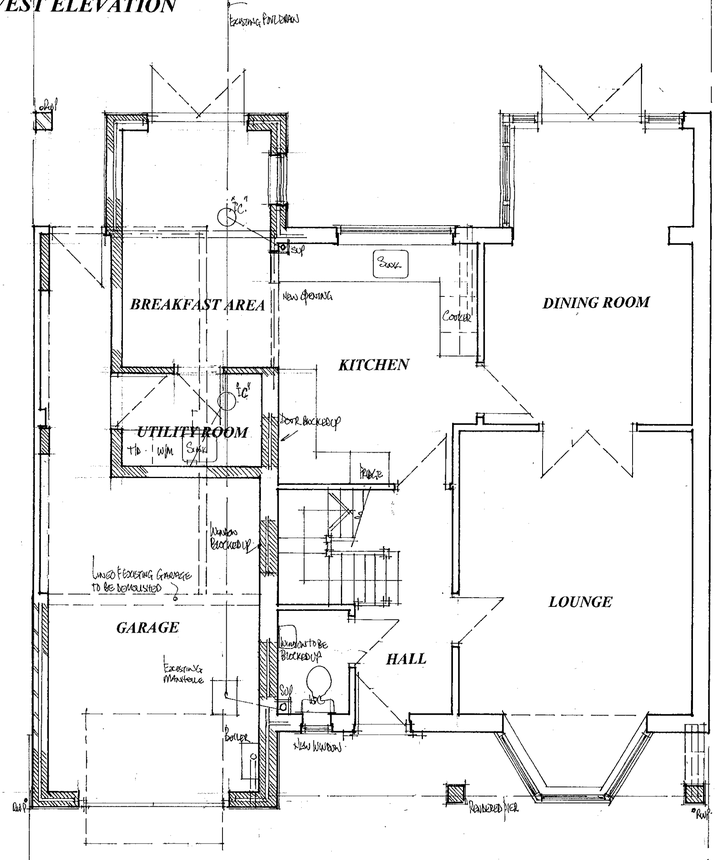

GROUND FLOOR PLAN

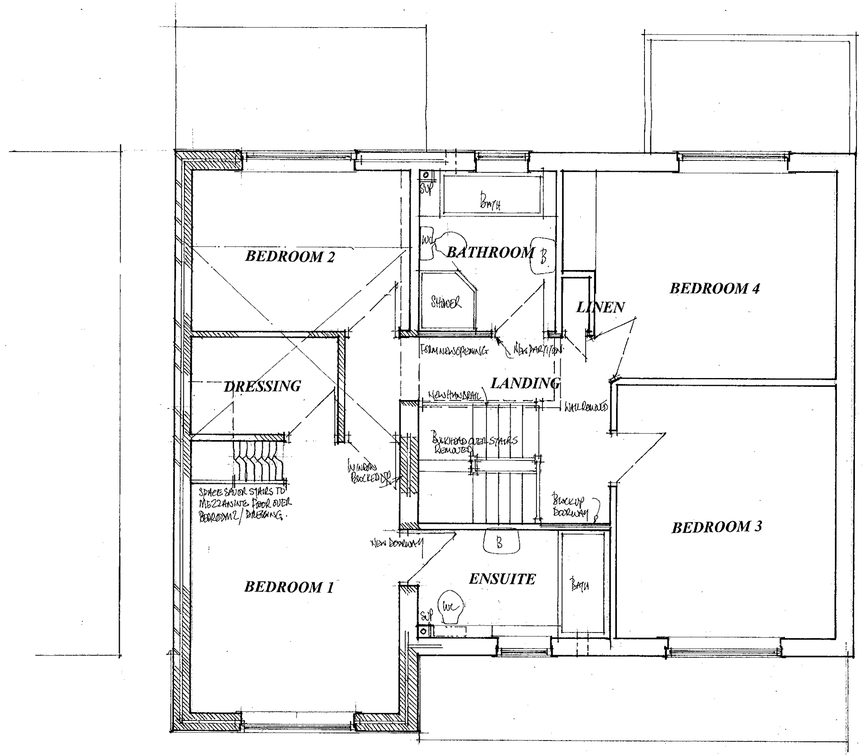

FIRST FLOOR PLAN

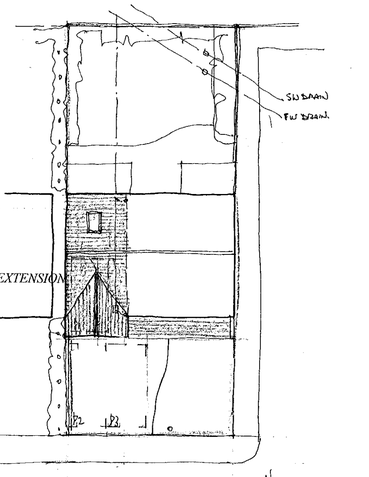

SITE PLAN Scale 1:200

SUPERSEDED
21.FEB.2000* 0634

21.FEB.2000* 0634

Proposal: PROPOSED EXTENSION.
Drawing: PLANS AS PROPOSED
Site: 21 RIDGEWAY WARGRAVE BERKSHIRE.
Date: February 00 Scale: 1:50 & 1:100 Drawing No: D 500-04

COLIN DAWSON & ASSOCIATES
Architectural Design & Building Surveying.
MALVERN HOUSE
1 MALVERN WAY
TWYFORD
READING. BERKSHIRE RG10 9PY.
Tel: (0118) 9343322 Fax: (0118) 9343322.

21.FEB.2000* 0634

0 10 20 30 40 50 60 70 80 90 100