



ACCESS ROAD - LONGSECTION
SCALE: H 1:200,V 1:200. DATUM: 70.000

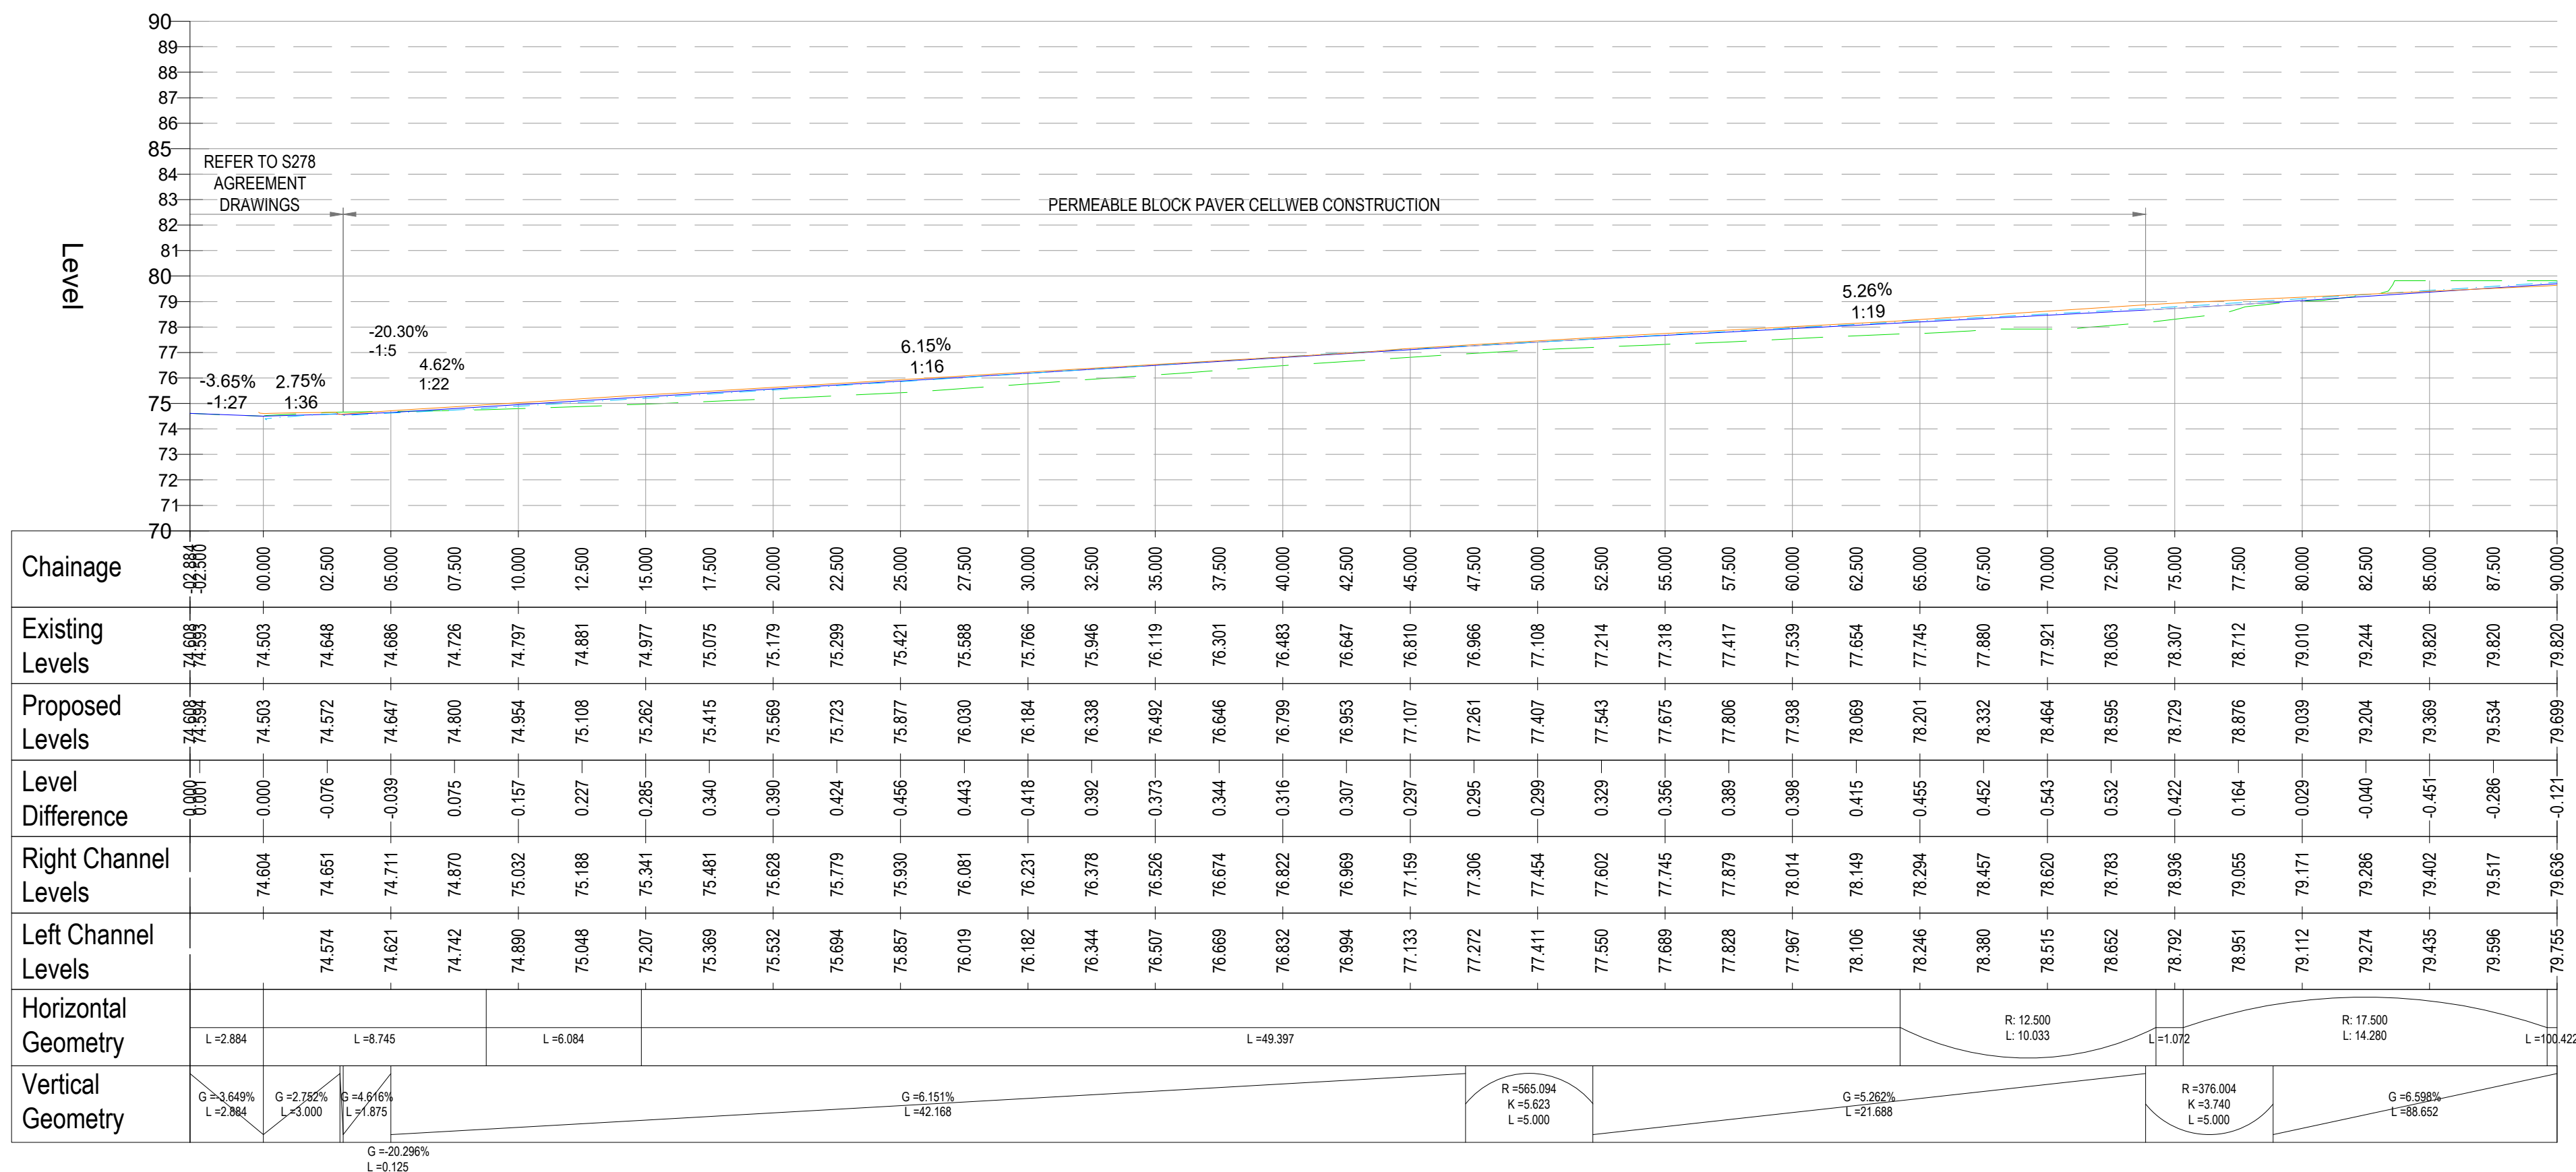

ACCESS ROAD - LONGSECTION (2)
SCALE: H 1:200,V 1:200. DATUM: 70.000

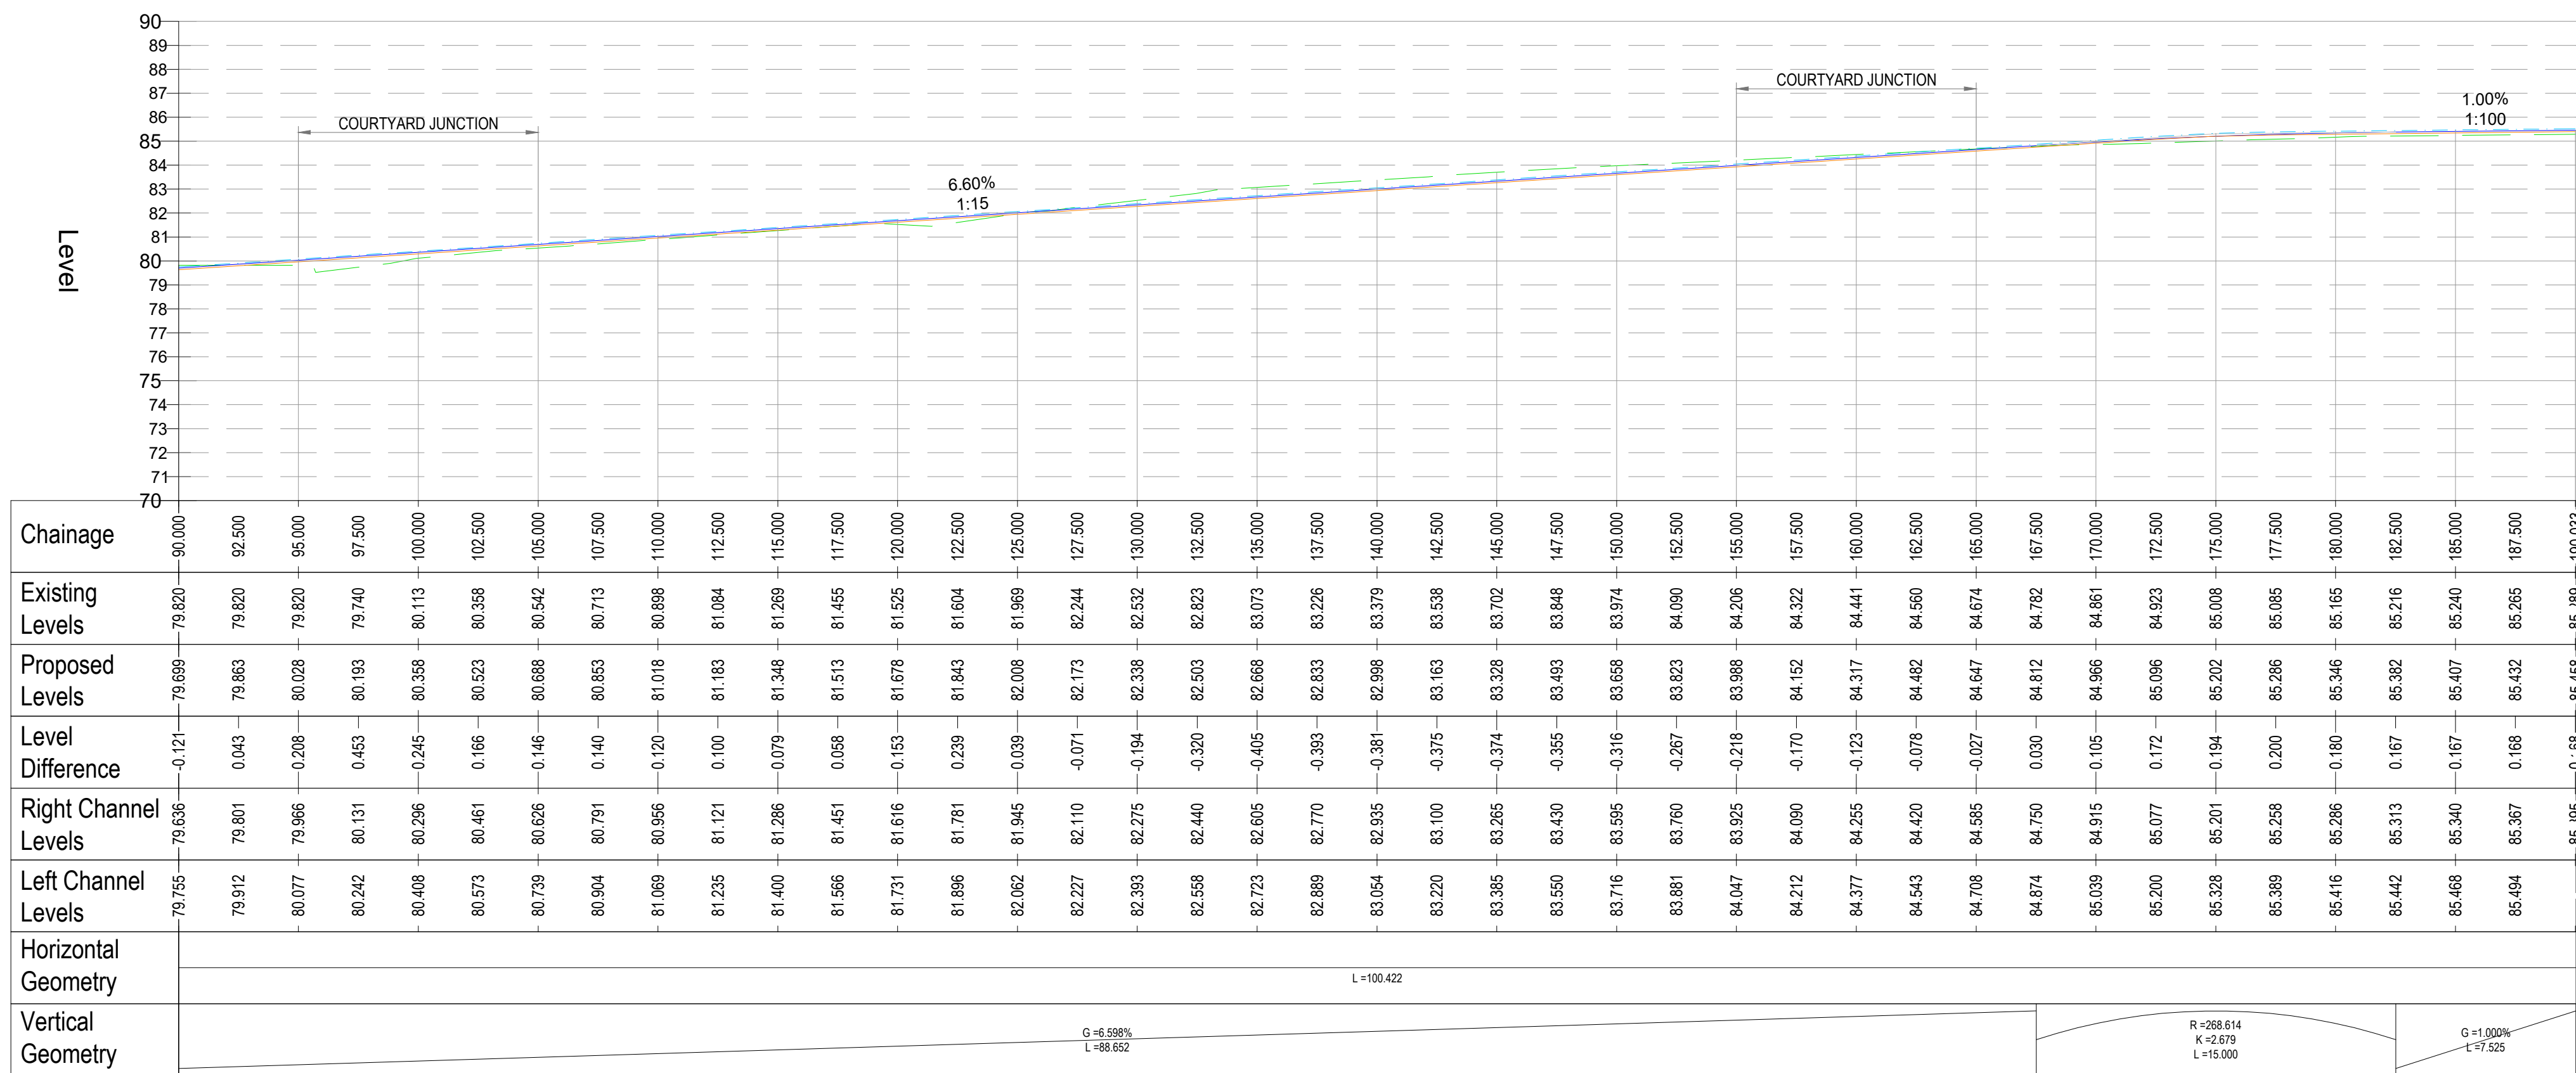

IF YOU HAVE A QUERY CALL US
SCALING FROM THIS DRAWING OR OBTAINING DIMENSIONS ELECTRONICALLY MAY
NOT PROVIDE ACCURATE INFORMATION AND SHOULD BE AVOIDED. WORK ONLY
FROM FIGURED DIMENSIONS.

GENERAL NOTES

DRAWINGS AND SPECIFICATIONS: This drawing is to be read in conjunction with all relevant Architects, Engineers and Specialists drawings together with the specification.

SURVEY: The topographical survey background shown in this drawing is based on TECHNICS' drawing SD20179-01 revision REVISION A.

LEVELS: Levels have been derived by criteria for Highway Design and drainage requirements. Levels should not be revised unless previously agreed with Craddys. Refer to drawings 13555-CDY-XX-XX-D-C-0021 & 0022.

SURFACE PROFILES: The following surface profiles are applicable -

- S0 Existing - Modeled from the site survey.
- S4 Proposed - Modeled from proposed levels .

THIS DRAWING SHOULD BE PRINTED IN COLOUR.

KEY

- S0 - Existing surface
- S4 - Proposed surface
- S4 - Proposed surface - Left channel
- S4 - Proposed surface - Right channel

C D M : SIGNIFICANT HAZARDS

THE FOLLOWING HEALTH AND SAFETY HAZARDS ARE IDENTIFIED BY THE DESIGNER AS ABNORMAL IN PURSUANCE OF THE CURRENT CONSTRUCTION DESIGN AND MANAGEMENT REGULATIONS.

RISKS DURING CONSTRUCTION:

- No abnormal risks have been identified relating to this design element.

OPERATION / MAINTENANCE RISKS:

- No abnormal risks have been identified relating to this design element.

RISKS DURING DEMOLITION / DECOMMISSIONING / DISMANTLING / ALTERATIONS:

- No abnormal risks have been identified relating to this design element.

IT IS ASSUMED THAT ALL WORKS WILL BE CARRIED OUT BY COMPETENT & ADEQUATELY RESOURCED CONTRACTOR(S) WORKING TO SAFE SYSTEMS OF WORK.

C01 TENDER	AG 23.05.25
P01 FIRST ISSUE	AG 17.04.25
REV REVISION DETAILS	BY DATE



THIS DRAWING IS THE COPYRIGHT OF CRADDY PITCHERS LTD AND MUST NOT BE COPIED, REPRODUCED OR SUBMITTED TO OTHER PARTIES WITHOUT THEIR PERMISSION.

PROJECT TITLE
RESIDENTIAL DEVELOPMENT
NINE MILE RIDE
FINCHAMPSTEAD

DRAWING TITLE
LONG SECTION
ACCESS ROAD

CLIENT
ELIVIA HOMES

STATUS
A4 - TENDER

SCALE AT A1	DRG SIZE	DRAWN	CHECKED	APPROVED
1:200	A1	AG	CM	AR

JOB NO.	DRAWING NUMBER	REV
13555	13555-CDY-XX-XX-D-C-0030	C01