

SOUTH ELEVATION

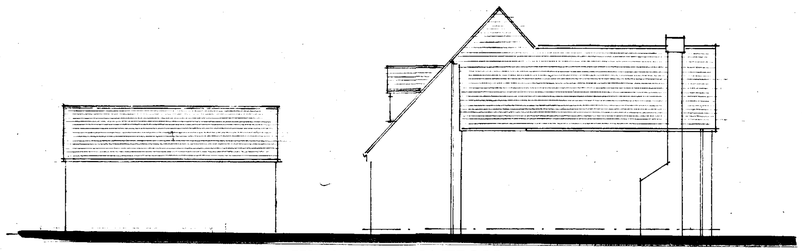

WEST ELEVATION

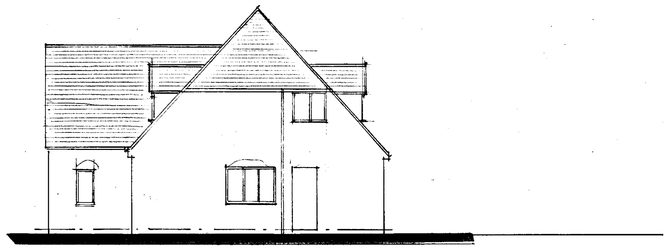

EAST ELEVATION



NORTH ELEVATION

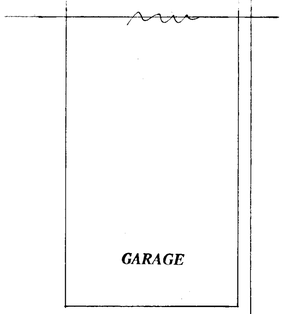

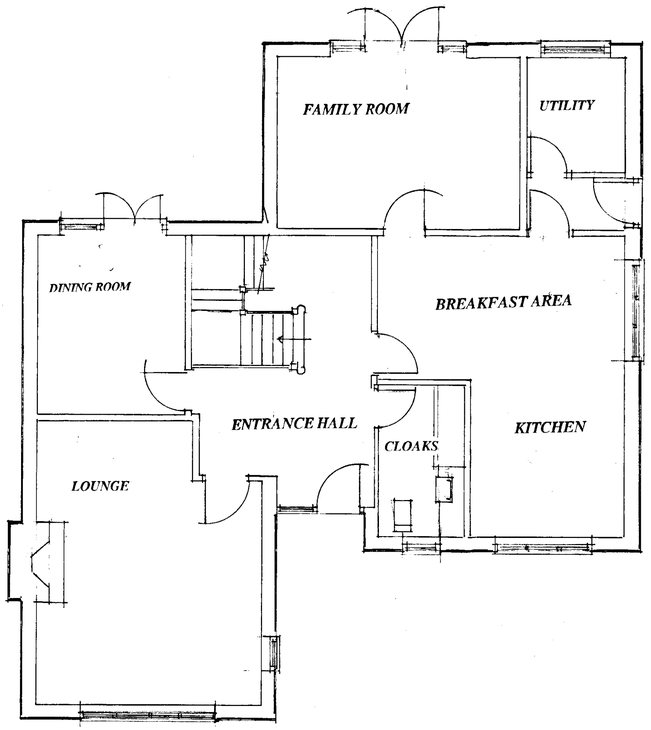

GROUND FLOOR

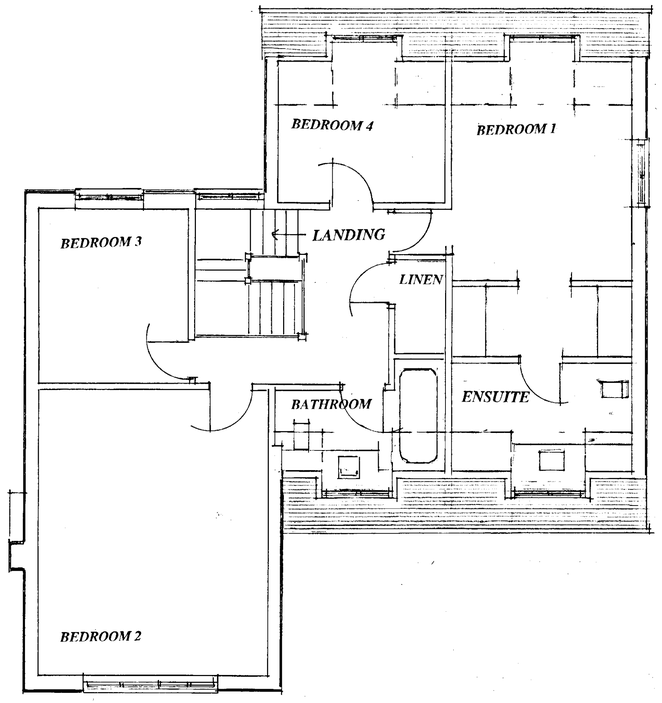

FIRST FLOOR

5962

5962

Proposal
PROPOSED EXTENSIONS.

Drawing
PLANS AS EXISTING

Site
LAURELDENE, THE VILLAGE, FINCHAMPSTEAD, BERKSHIRE.

Date 18 December, 2001 Scale . 1:50 & 1:100 . Drawing No D 640-01

COLIN DAWSON & ASSOCIATES
Architectural Design & Building Surveying.
MALVERN HOUSE
1 MALVERN WAY
TWYFORD
READING, BERKSHIRE. RG10 9PY.
Tel: (0118) 9343322 Fax: (0118) 9343322.



SOUTH ELEVATION

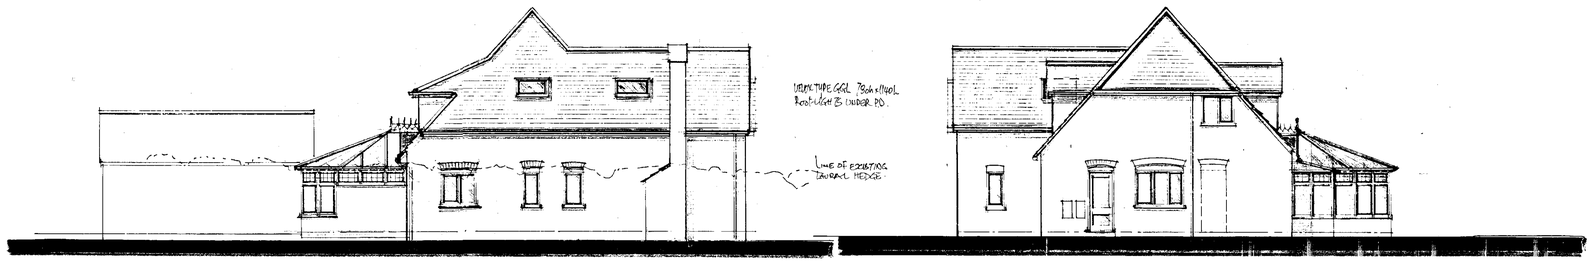

WEST ELEVATION

EAST ELEVATION



NORTH ELEVATION

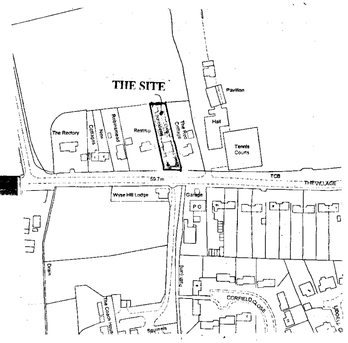

LOCATION PLAN SCALE 1:2500

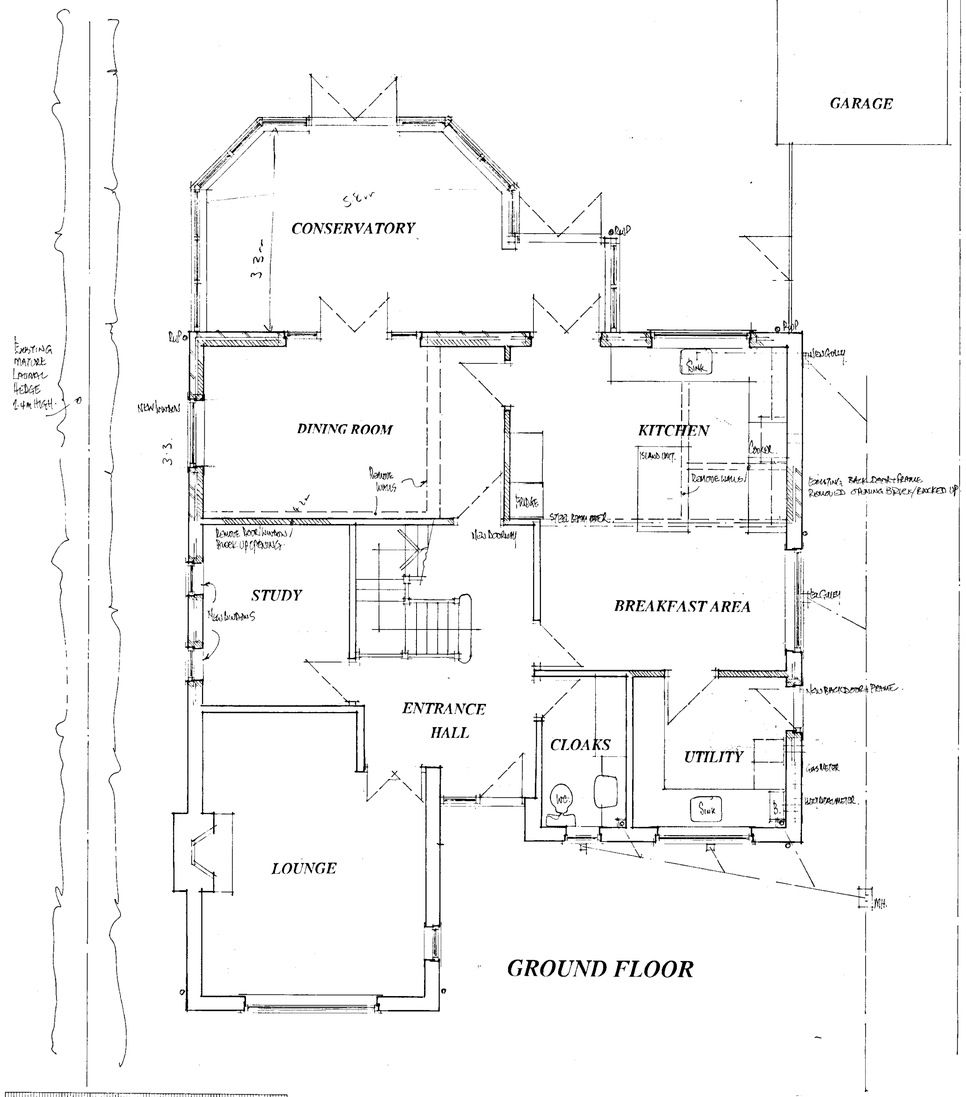
CONSERVATORY
5'6"
3'3"
DINING ROOM
KITCHEN
STUDY
BREAKFAST AREA
ENTRANCE HALL
CLOAKS
UTILITY
LOUNGE
GARAGE
Sink
Cooker
New window
New rooflight
New patio doors
New back door & frame
