
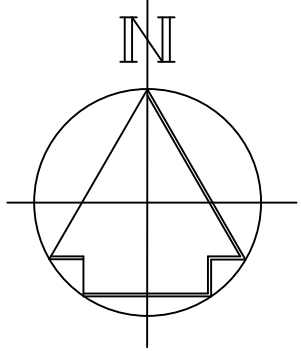


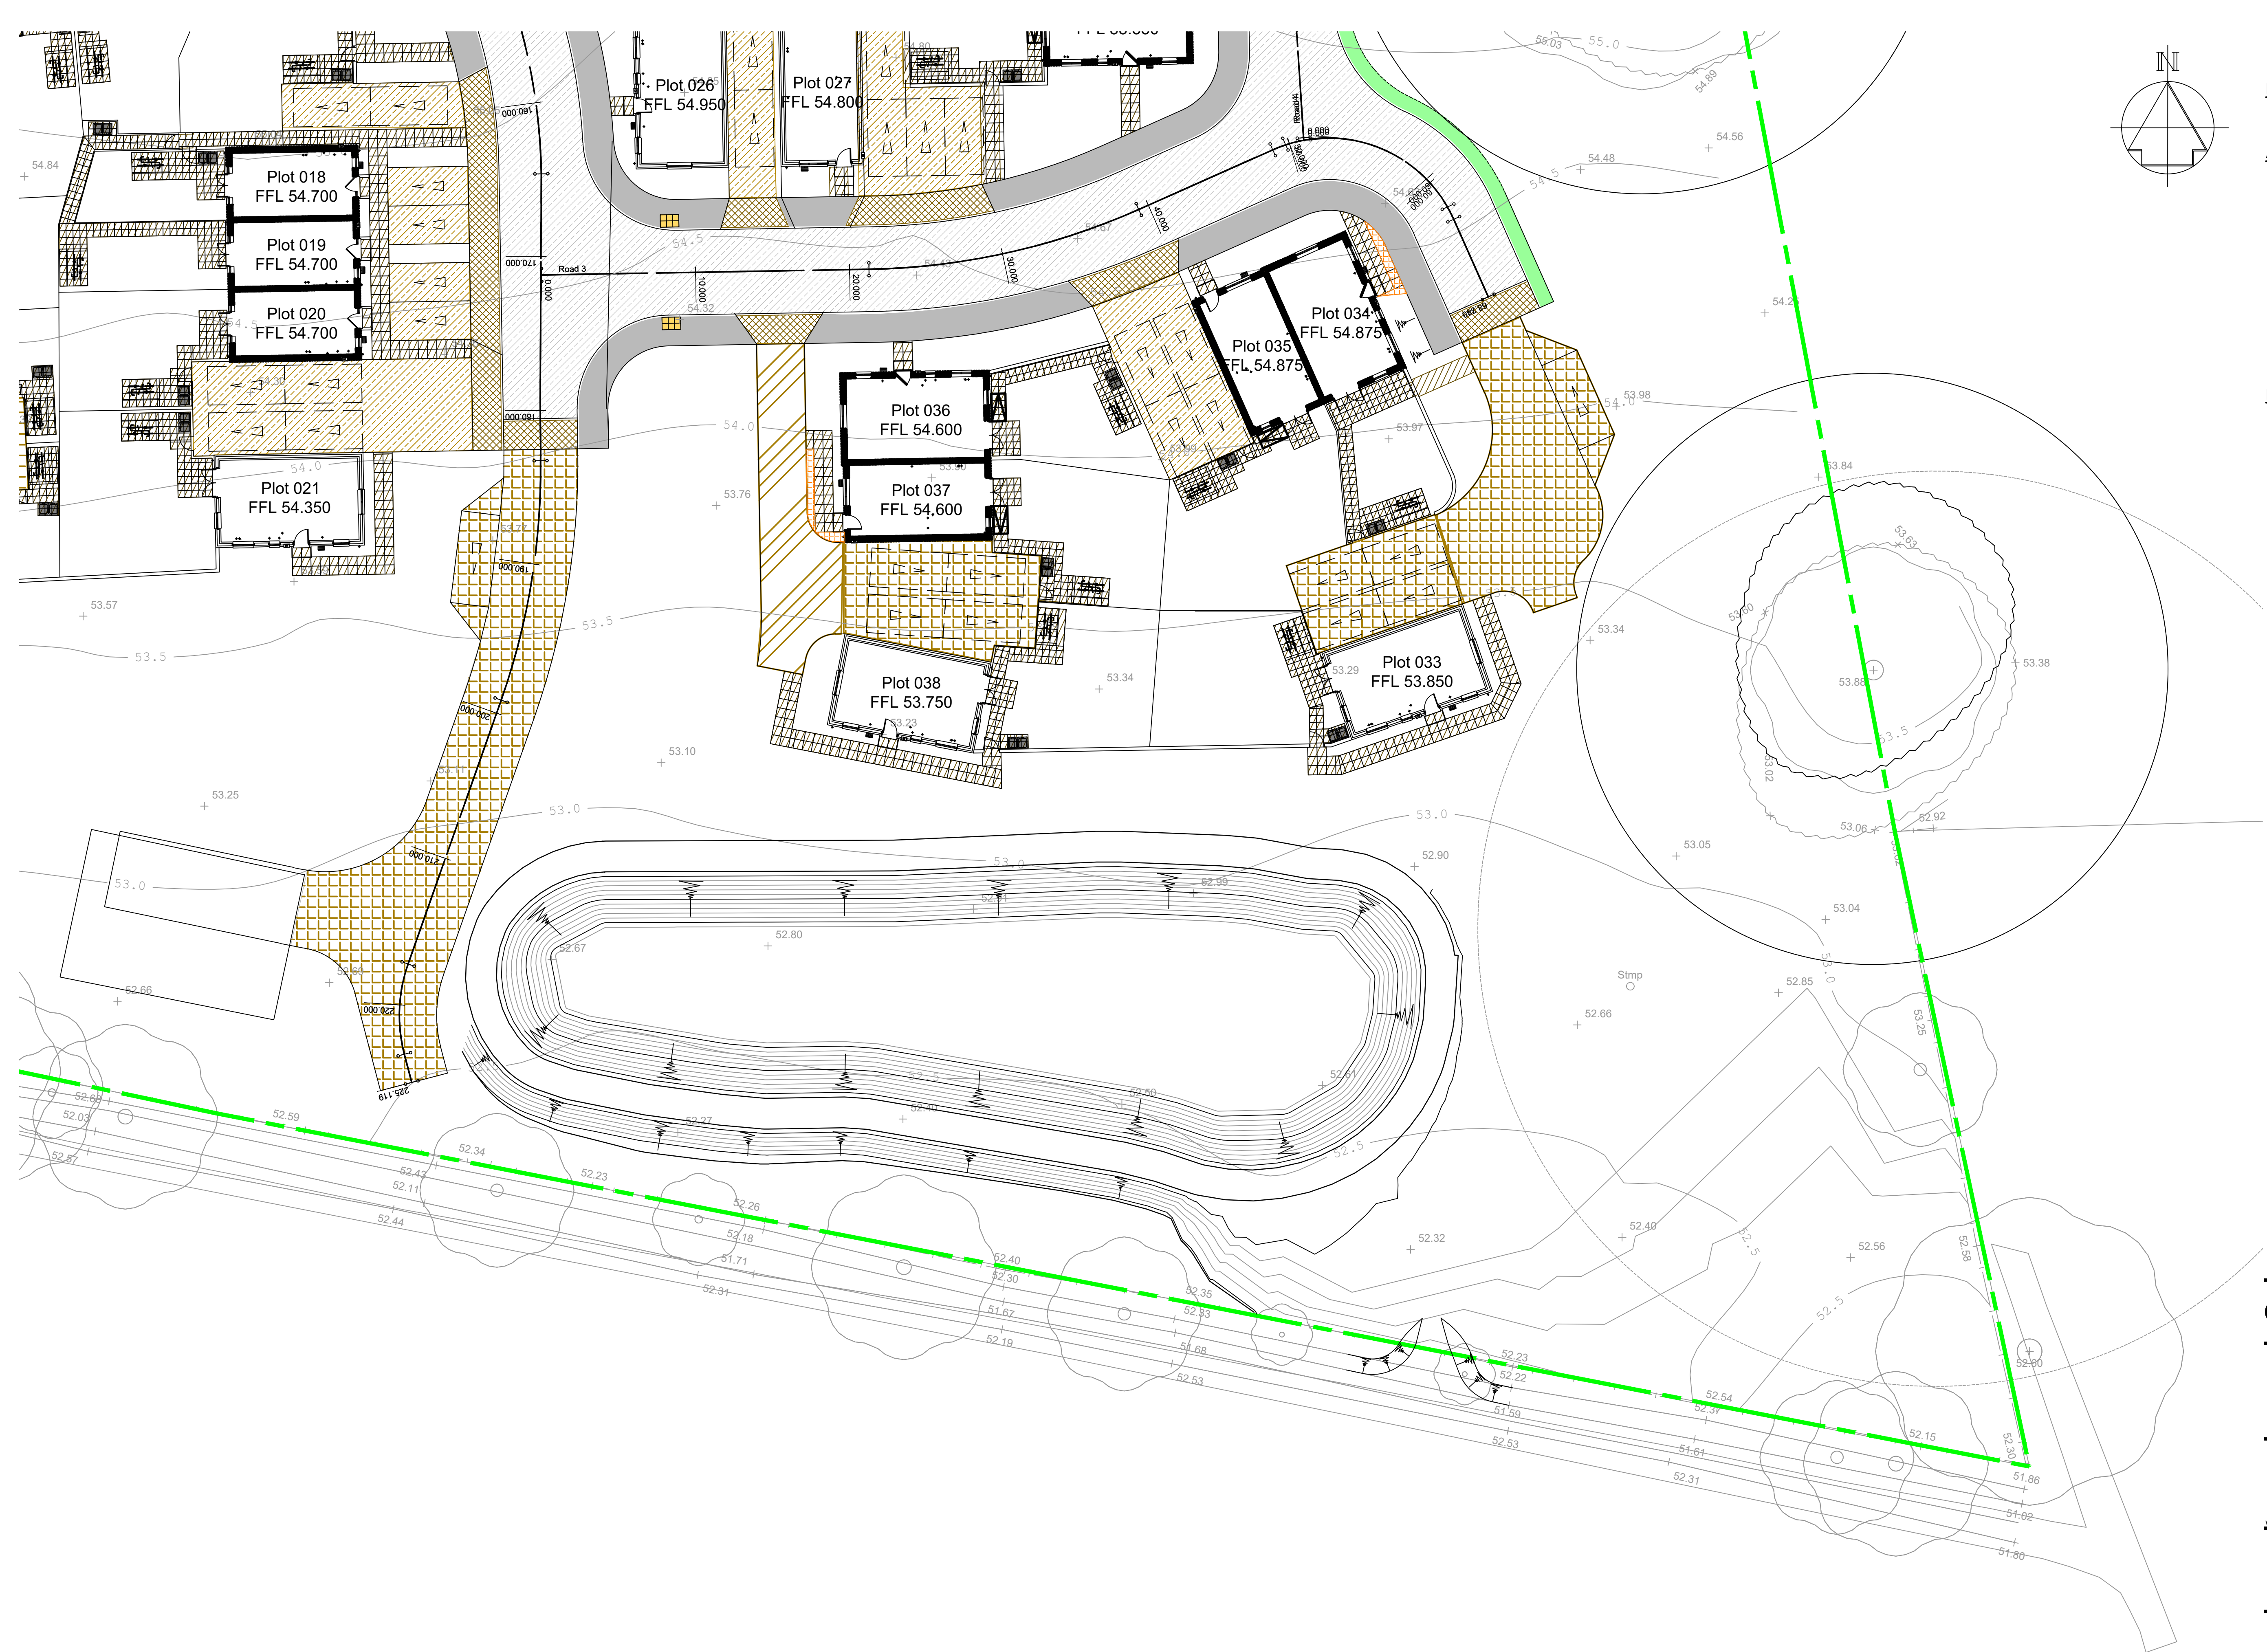

General Notes

LEGEND

Site Boundary

ADOPTED

Carriageway
(asphalt concrete)

Footway
(asphalt concrete)

Crossover
(asphalt concrete)

Service Strip

Tactile Paving

NON-ADOPTED

Parking Bay/Driveway Asphalt
Concrete

Road Asphalt Concrete

Parking Bay/Driveway Concrete
Block (Brindle)

Road Concrete Block (Brindle)

Patio/Footpath

Garden Steps (150mm Riser)

Construction
Subject to Technical Approval

C03	22.05.26	Tactile paving added. Surfaces finishes amended.	IU	JCT
C02	29.04.26	Detention Basin updated.	IU	JCT
C01	10.04.26	Construction Issue	JT	JCT
P01	23.01.26	First Issue.	CH	JCT

Rev	Date	Description	By	Ckd	SUITABILITY CODE
-----	------	-------------	----	-----	---------------------

CONSTRUCTION

CLIENT

Stonebond.
Tullys

www.tullys.uk info@tullys.uk 01342 828000

PROJECT
LONGWATER ROAD,
FINCHAMPSTEAD

DRAWING TITLE

Surface Finishes Plan
Sheet 3

Originator No.	Scale	Revision
15557	1:200 @ A1	C03

PROJECT - ORIGINATOR - VOLUME - LEVEL - TYPE - ROLE - NUMBER

GUI003-TUL-XX-00-DR-C-91-532