

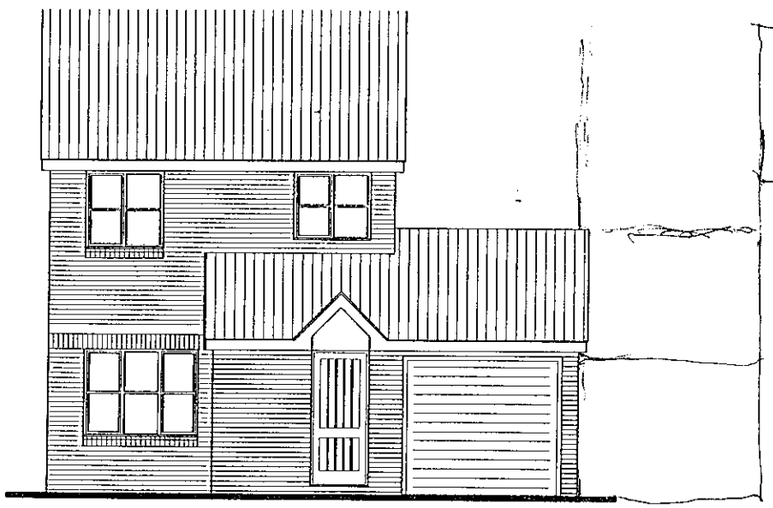


EXISTING FRONT ELEVATION

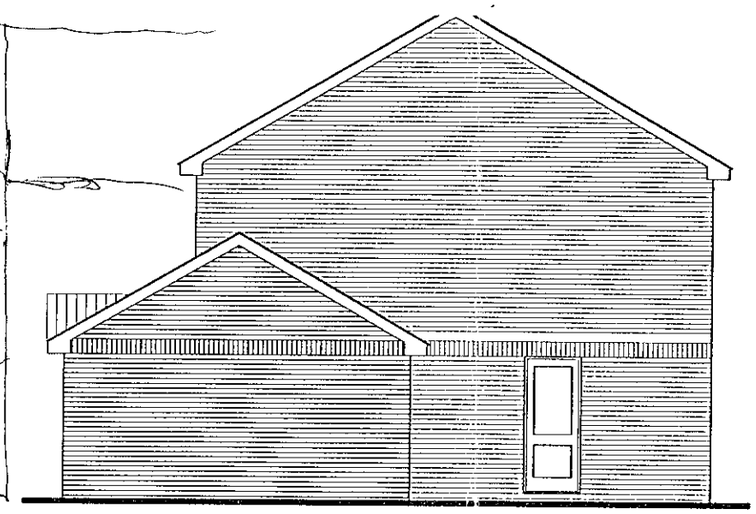


EXISTING SIDE ELEVATION

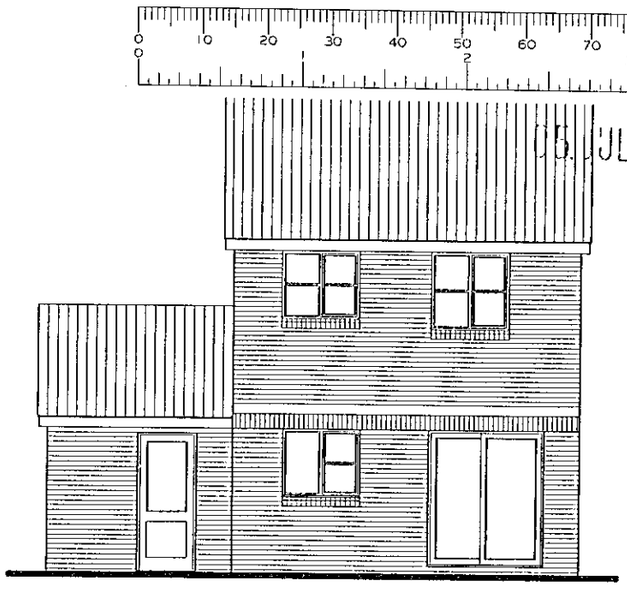


EXISTING REAR ELEVATION




PROPOSED FRONT ELEVATION

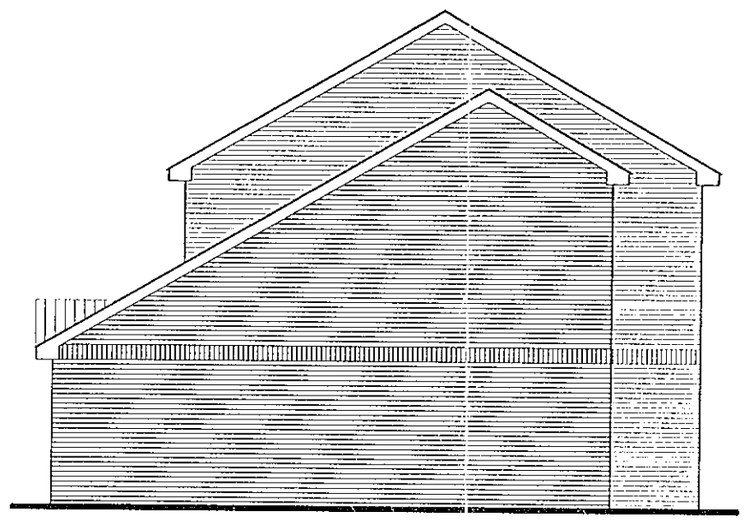

PROPOSED SIDE ELEVATION

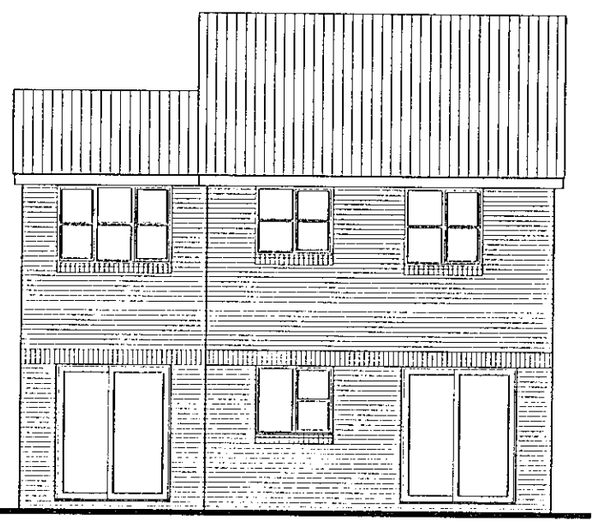

PROPOSED REAR ELEVATION

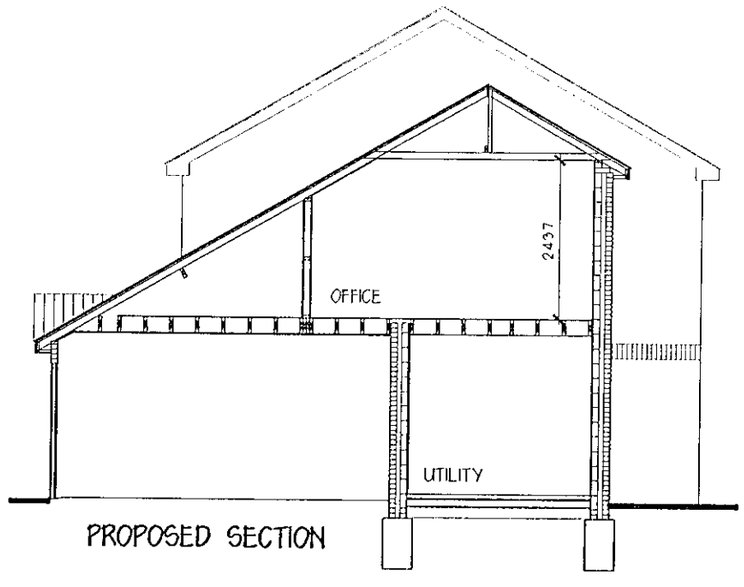

PROPOSED SECTION

06 JUL 2000* 1908

RYECROFT
DESIGN SERVICES
26 RYECROFT GARDENS, BLACKWATER,
CAMBERLEY, SURREY. GU17 0HZ.
TELEPHONE 01276 32610.


DATE 22/05/00
SCALE 1 : 100
DRAWN IMY
PURPOSE PL/BR


PROPOSED EXTENSION TO,
11 CATCLIFFE WAY,
LOWER EARLEY,
WOKINGHAM, BERKS.
EXTG / PROP. ELEVATIONS.


DRWG No P/BR/02/01/03 REV A

APPROVED
15/11/00

05.JUL.2000* 1908

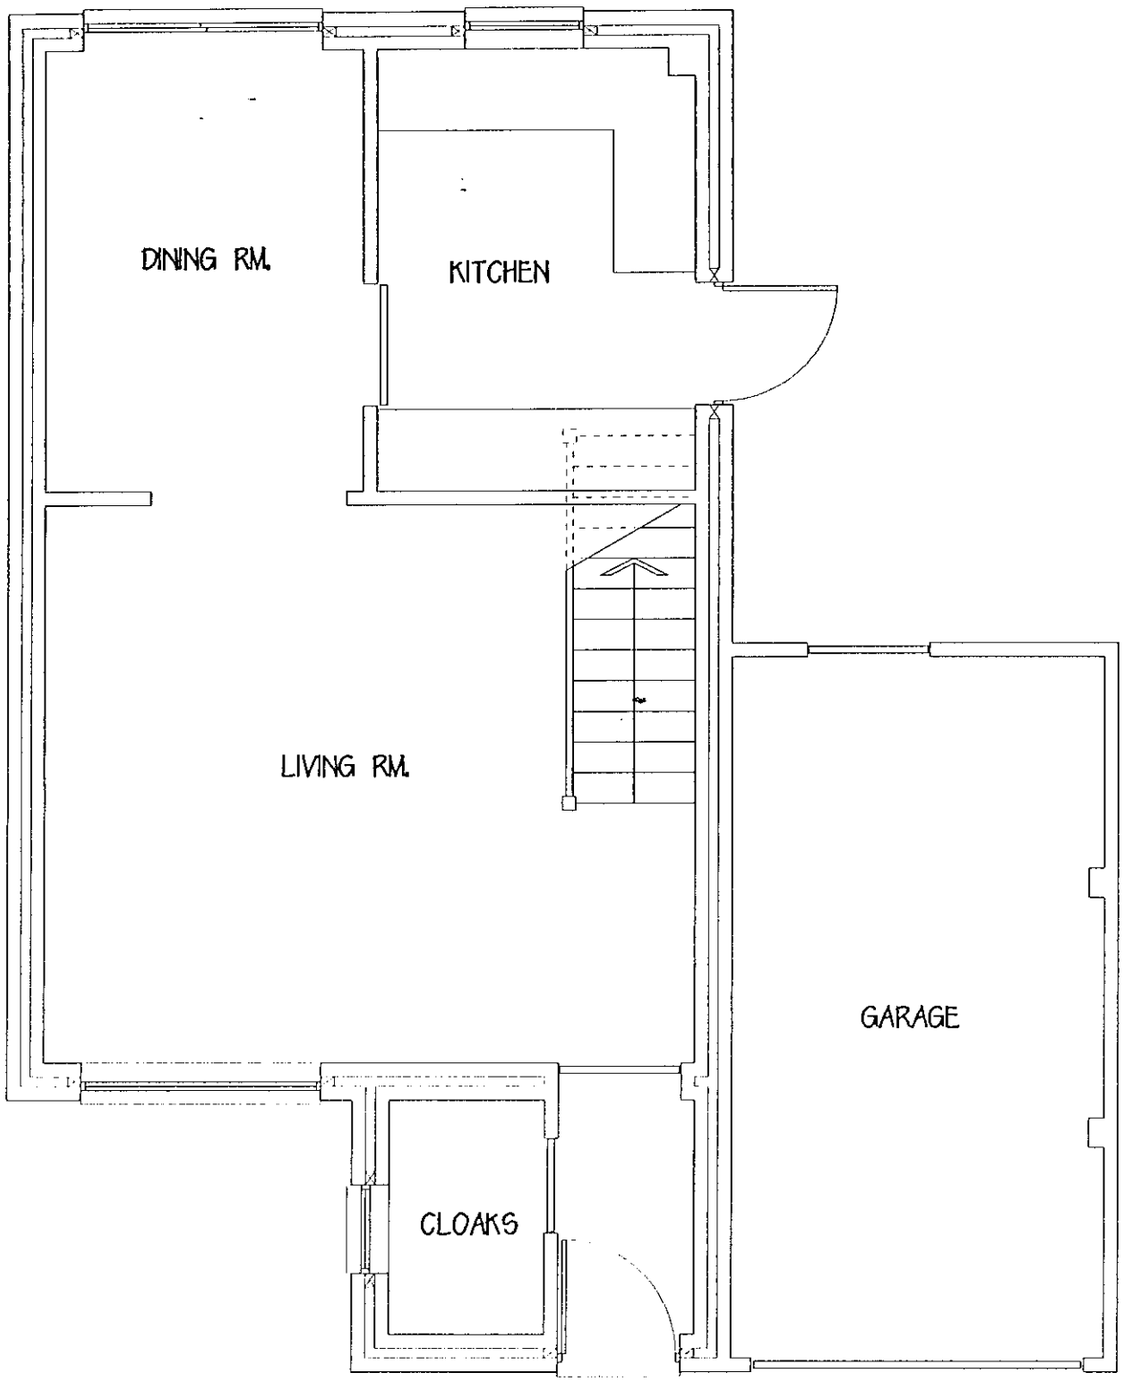

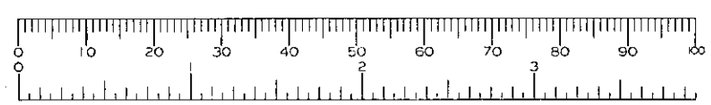

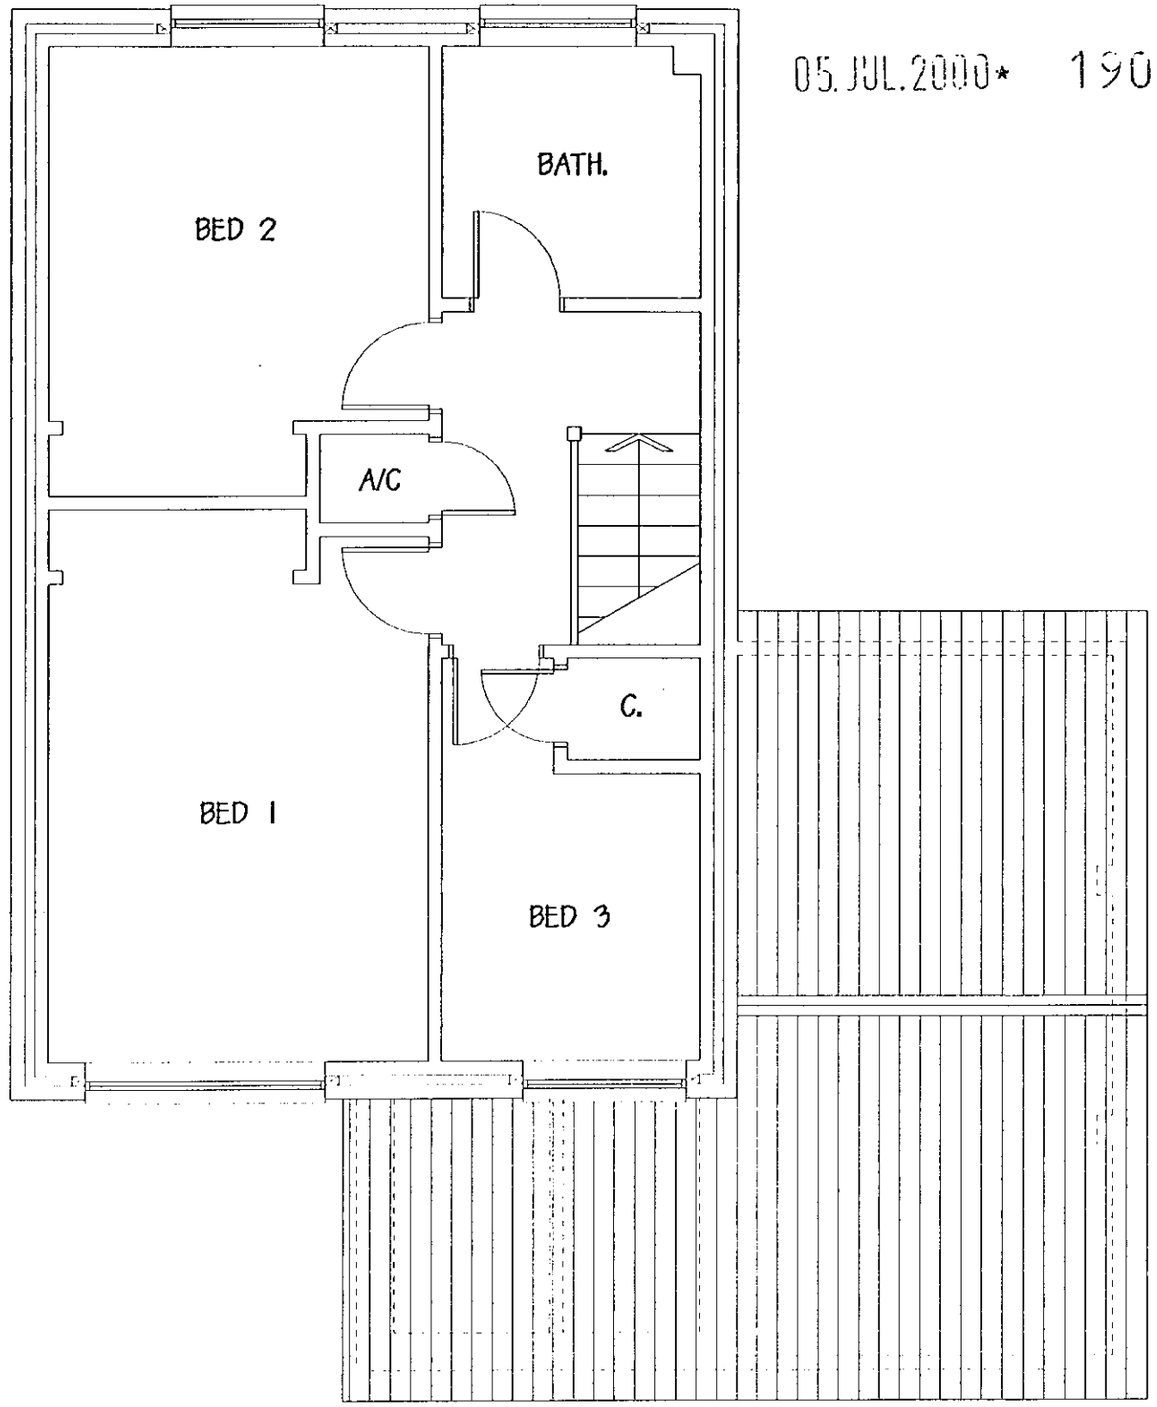

RYECROFT
DESIGN SERVICES
26 RYECROFT GARDENS, BLACKWATER,
CAMBERLEY, SURREY. GU17 0HZ.
TELEPHONE 01276 32610.


DATE 22/05/00
SCALE 1 : 50
DRAWN IMY
PURPOSE PL/BR


APPROVED

PROPOSED EXTENSION TO,
11 CATCLIFFE WAY,
LOWER EARLEY,
WOKINGHAM, BERKS.
EXISTING PLANS.

DRWG No P/BR/02101/01 REV -

05.JUL.2000* 1908

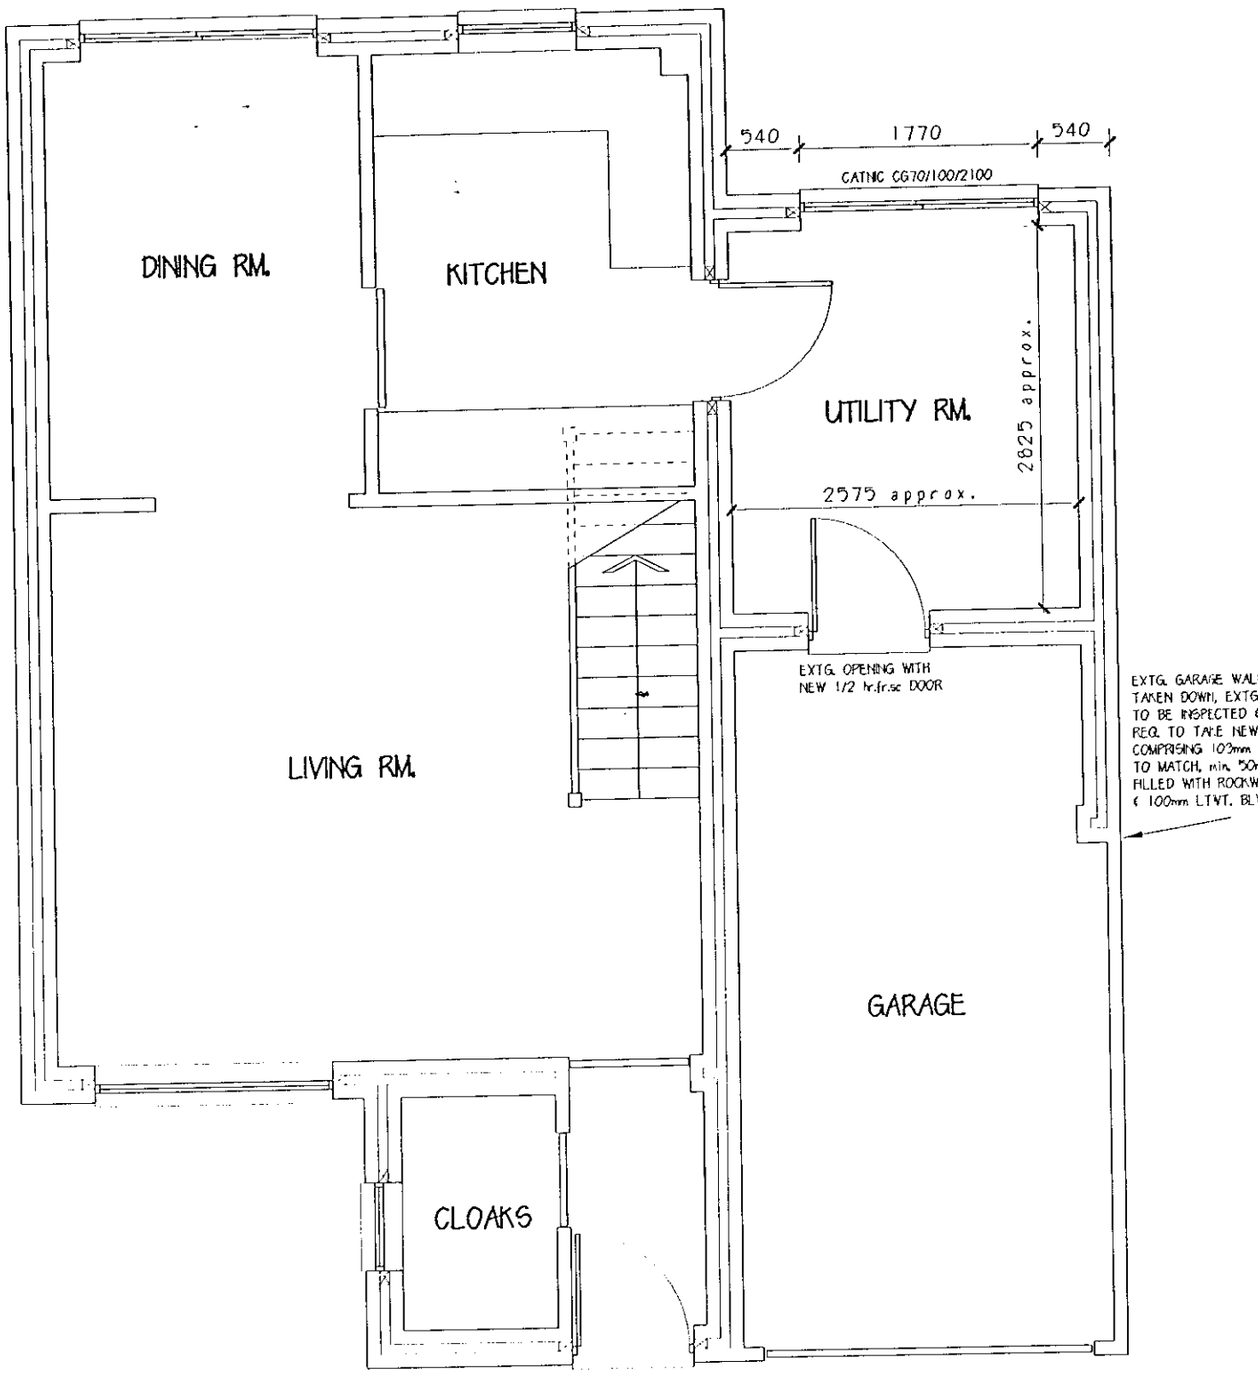

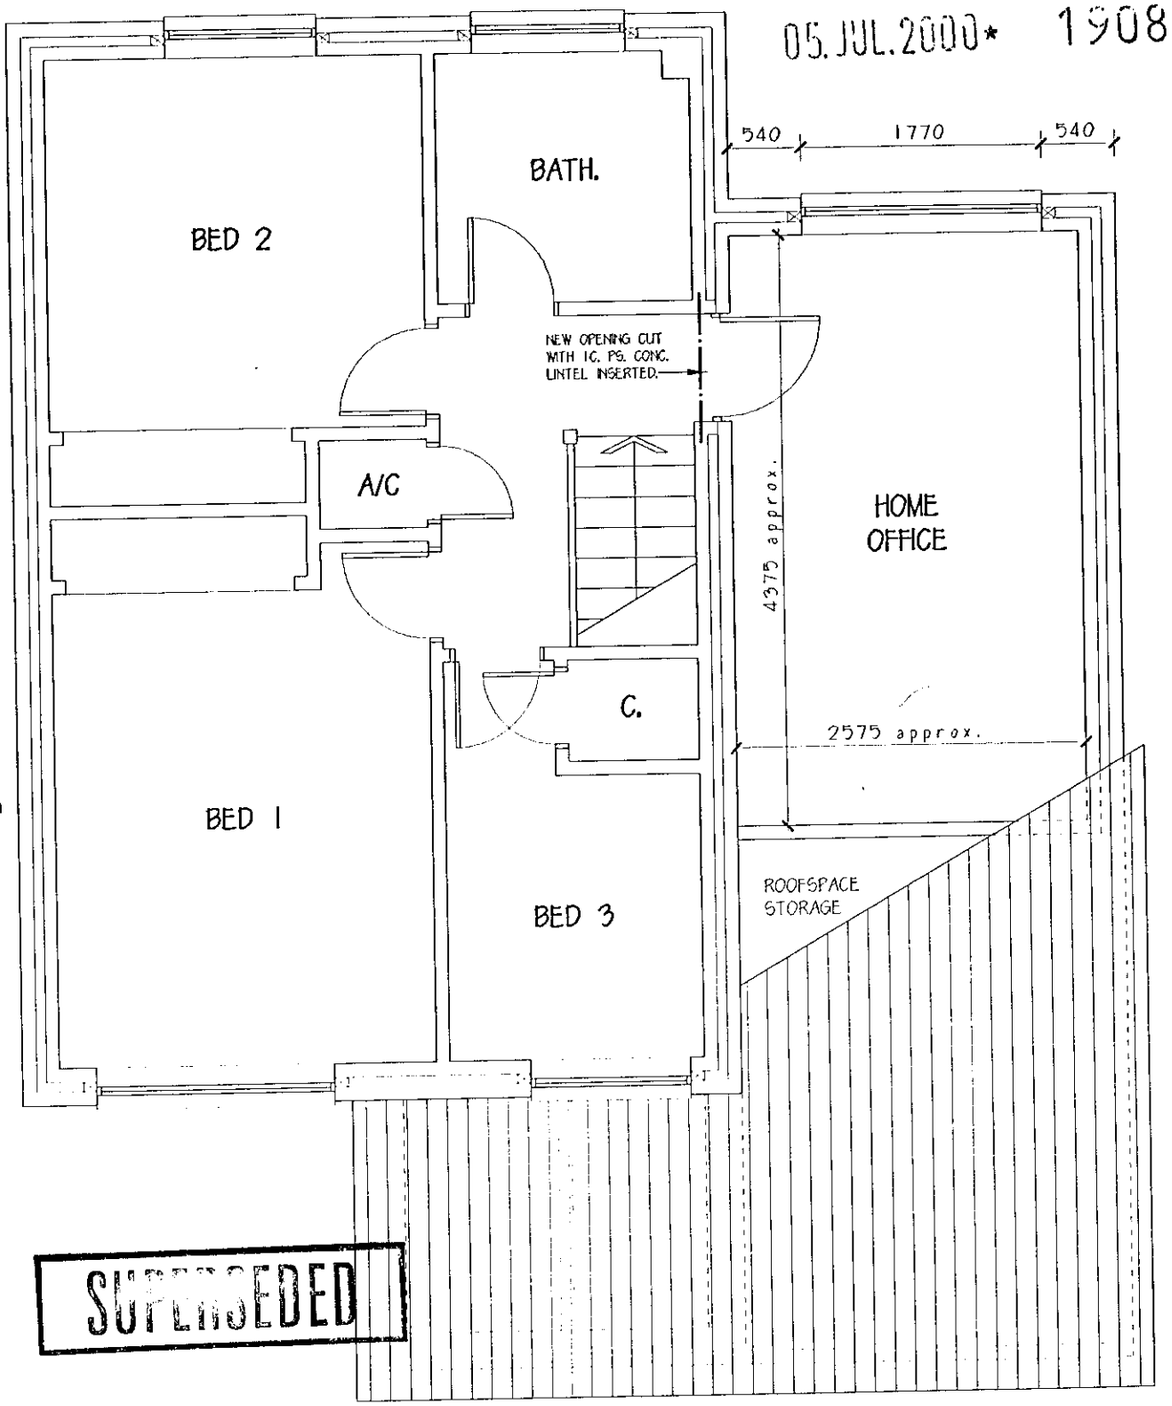

SUPERSEDED

RYECROFT DESIGN SERVICES
26 RYECROFT GARDENS, BLACKWATER, CAMBERLEY, SURREY. GU17 0HZ
TELEPHONE 01276 32610.

DATE 22/05/00
SCALE 1 : 50
DRAWN IMY
PURPOSE PL/BR

PROPOSED EXTENSION TO,
11 CATCLIFFE WAY,
LOWER EARLEY,
WOKINGHAM, BERKS.
PROPOSED PLANS.

DRWG No P/BR/02/01/02 REV A

NOTE : NO WINDOWS TO BE FORMED WITHIN BOUNDARY ELEVATION.

DINING RM.

KITCHEN

540 1770 540

CATNIC CG70/100/2100

UTILITY RM.

2825 approx.

2575 approx.


EXTG. OPENING WITH NEW 1/2 hr.fr.sc DOOR

LIVING RM.

EXTG. GARAGE WALL PARTIALLY TAKEN DOWN, EXTG. FOUNDATION TO BE INSPECTED & INCREASED IF REQ. TO TAKE NEW CAVITY WALL, COMPRISING 103mm BRWK. OUTER TO MATCH, min. 50mm CAVITY, FILLED WITH ROCKWOOL INSULATION & 100mm LTWT. BLWK. INNER LEAF.

GARAGE

CLOAKS

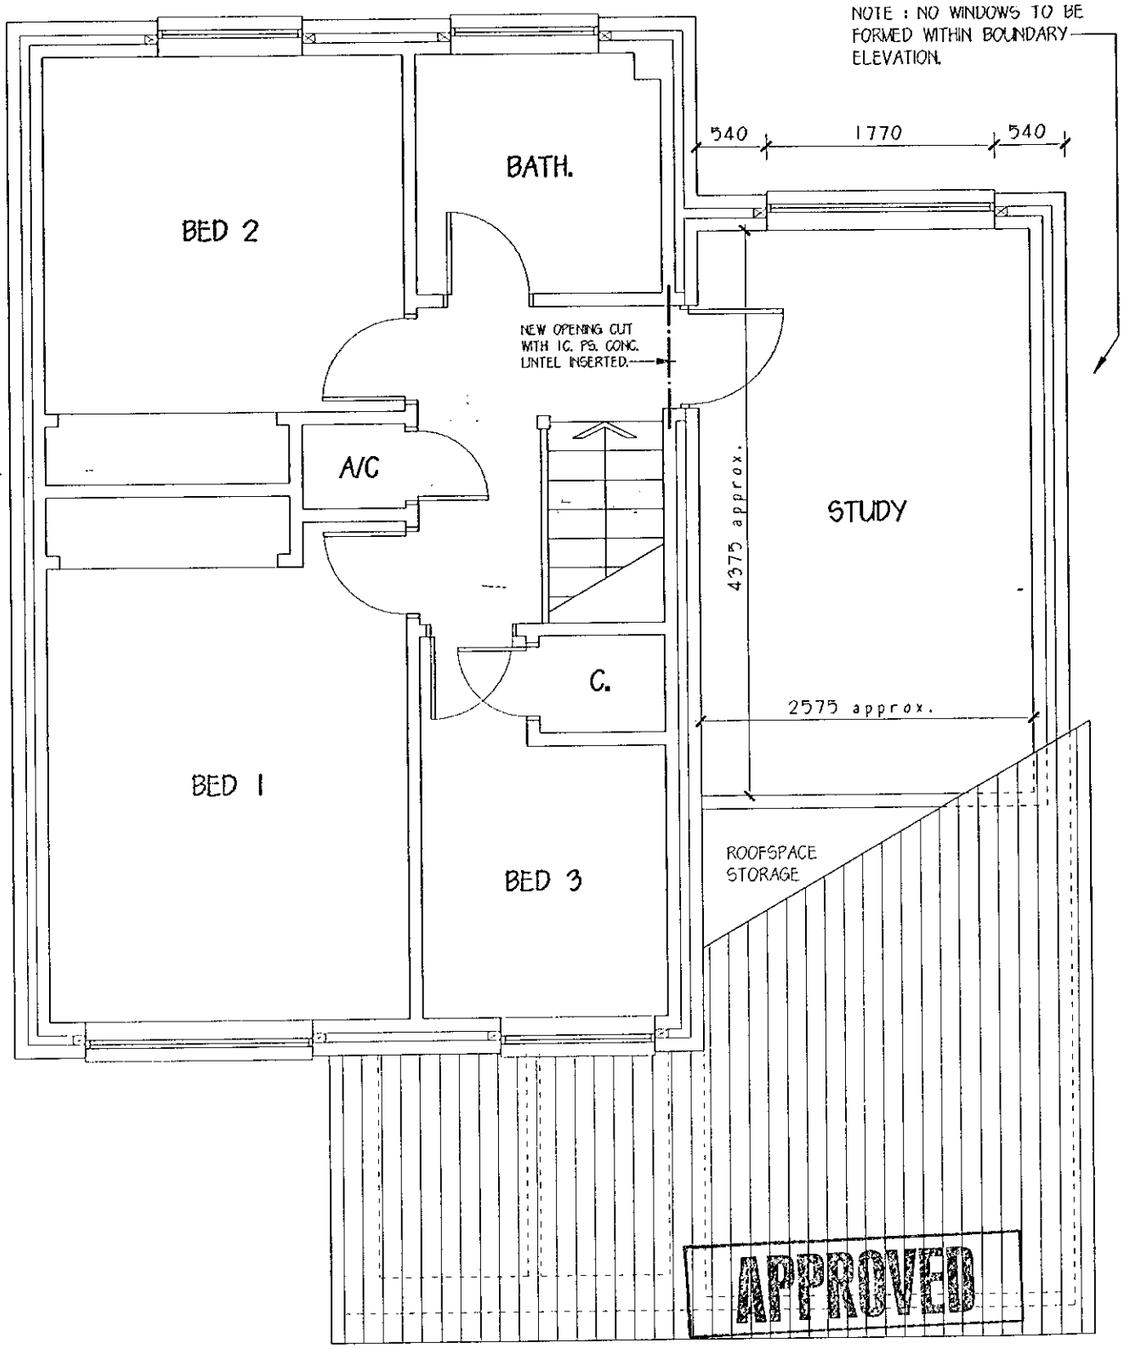

0 10 20 30 40 50 60 70 80 90 100

1 2 3

COPIES TO:	ACK:	FILE:
12 SEP 2000		
CS		
APP		
DC		
POL	1S	
PLANNING SERVICES	P1	

RYECROFT DESIGN SERVICES
26 RYECROFT GARDENS, BLACKWATER, CAMBERLEY, SURREY. GU17 0HZ
TELEPHONE 01276 32610.

DATE 22/05/00

SCALE 1 : 50

DRAWN IMY

PURPOSE PL/BR

PROPOSED EXTENSION TO,
11 CATCLIFFE WAY,
LOWER EARLEY,
WOKINGHAM, BERKS.
PROPOSED PLANS.

DRWG No P/BR/02/01/02 REV B


K 11/00.

Site Notes

05. JUL. 2000* 1908



EXISTING FRONT ELEVATION

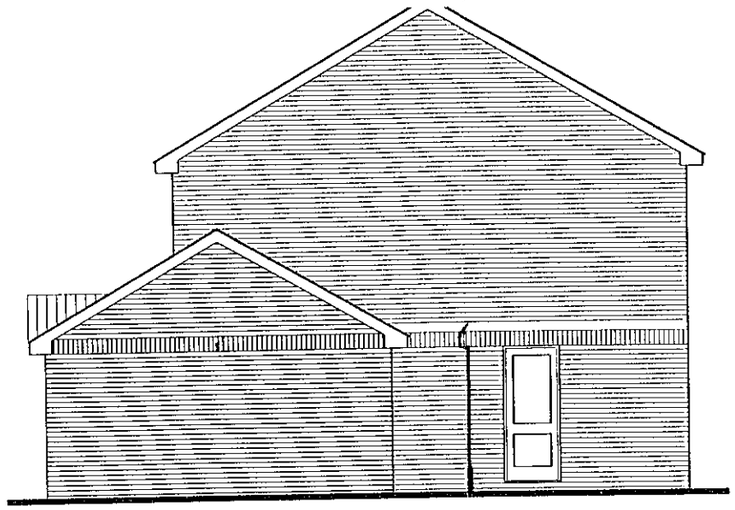


EXISTING SIDE ELEVATION




EXISTING REAR ELEVATION



PROPOSED FRONT ELEVATION

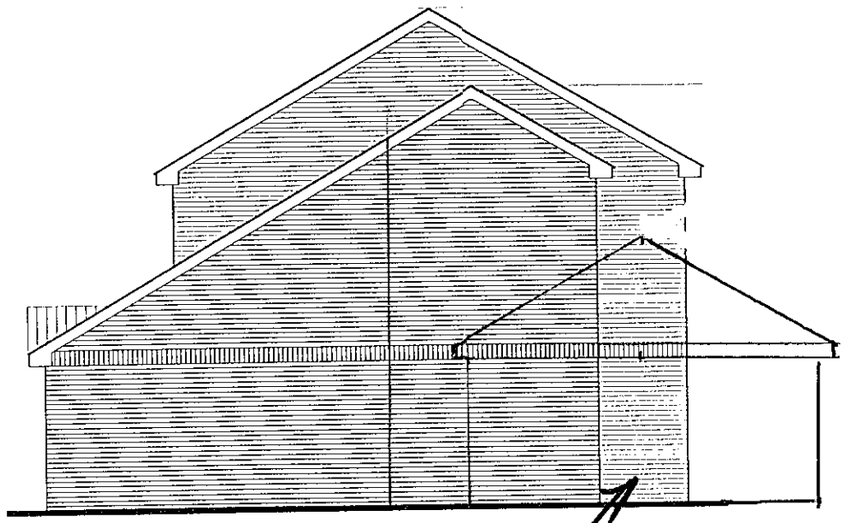


PROPOSED SIDE ELEVATION

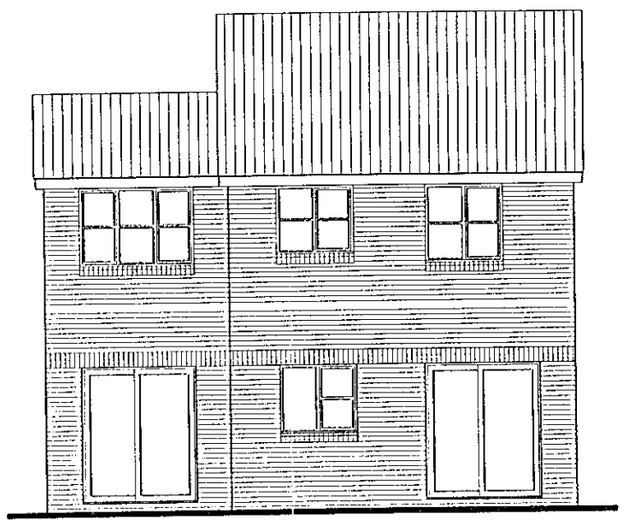


PROPOSED REAR ELEVATION

No 15. garage!

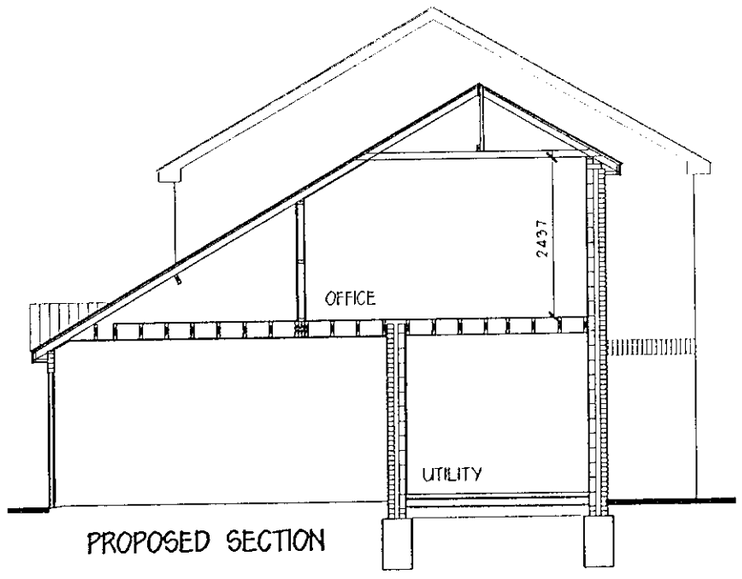

PROPOSED SECTION

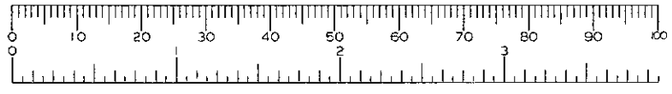

RYECROFT
DESIGN SERVICES
26 RYECROFT GARDENS, BLACKWATER,
CAMBERLEY, SURREY. GU17 0HZ.
TELEPHONE 01276 32610.

DATE 22/05/00

SCALE 1 : 100

DRAWN IMY

PURPOSE PL/BR

PROPOSED EXTENSION TO,
11 CATCLIFFE WAY,
LOWER EARLEY,
WOKINGHAM, BERKS.
EXTG / PROP. ELEVATIONS.

DRWG No P/BR/02/01/03 REV A