


PROPOSED GROUND FLOOR PLAN

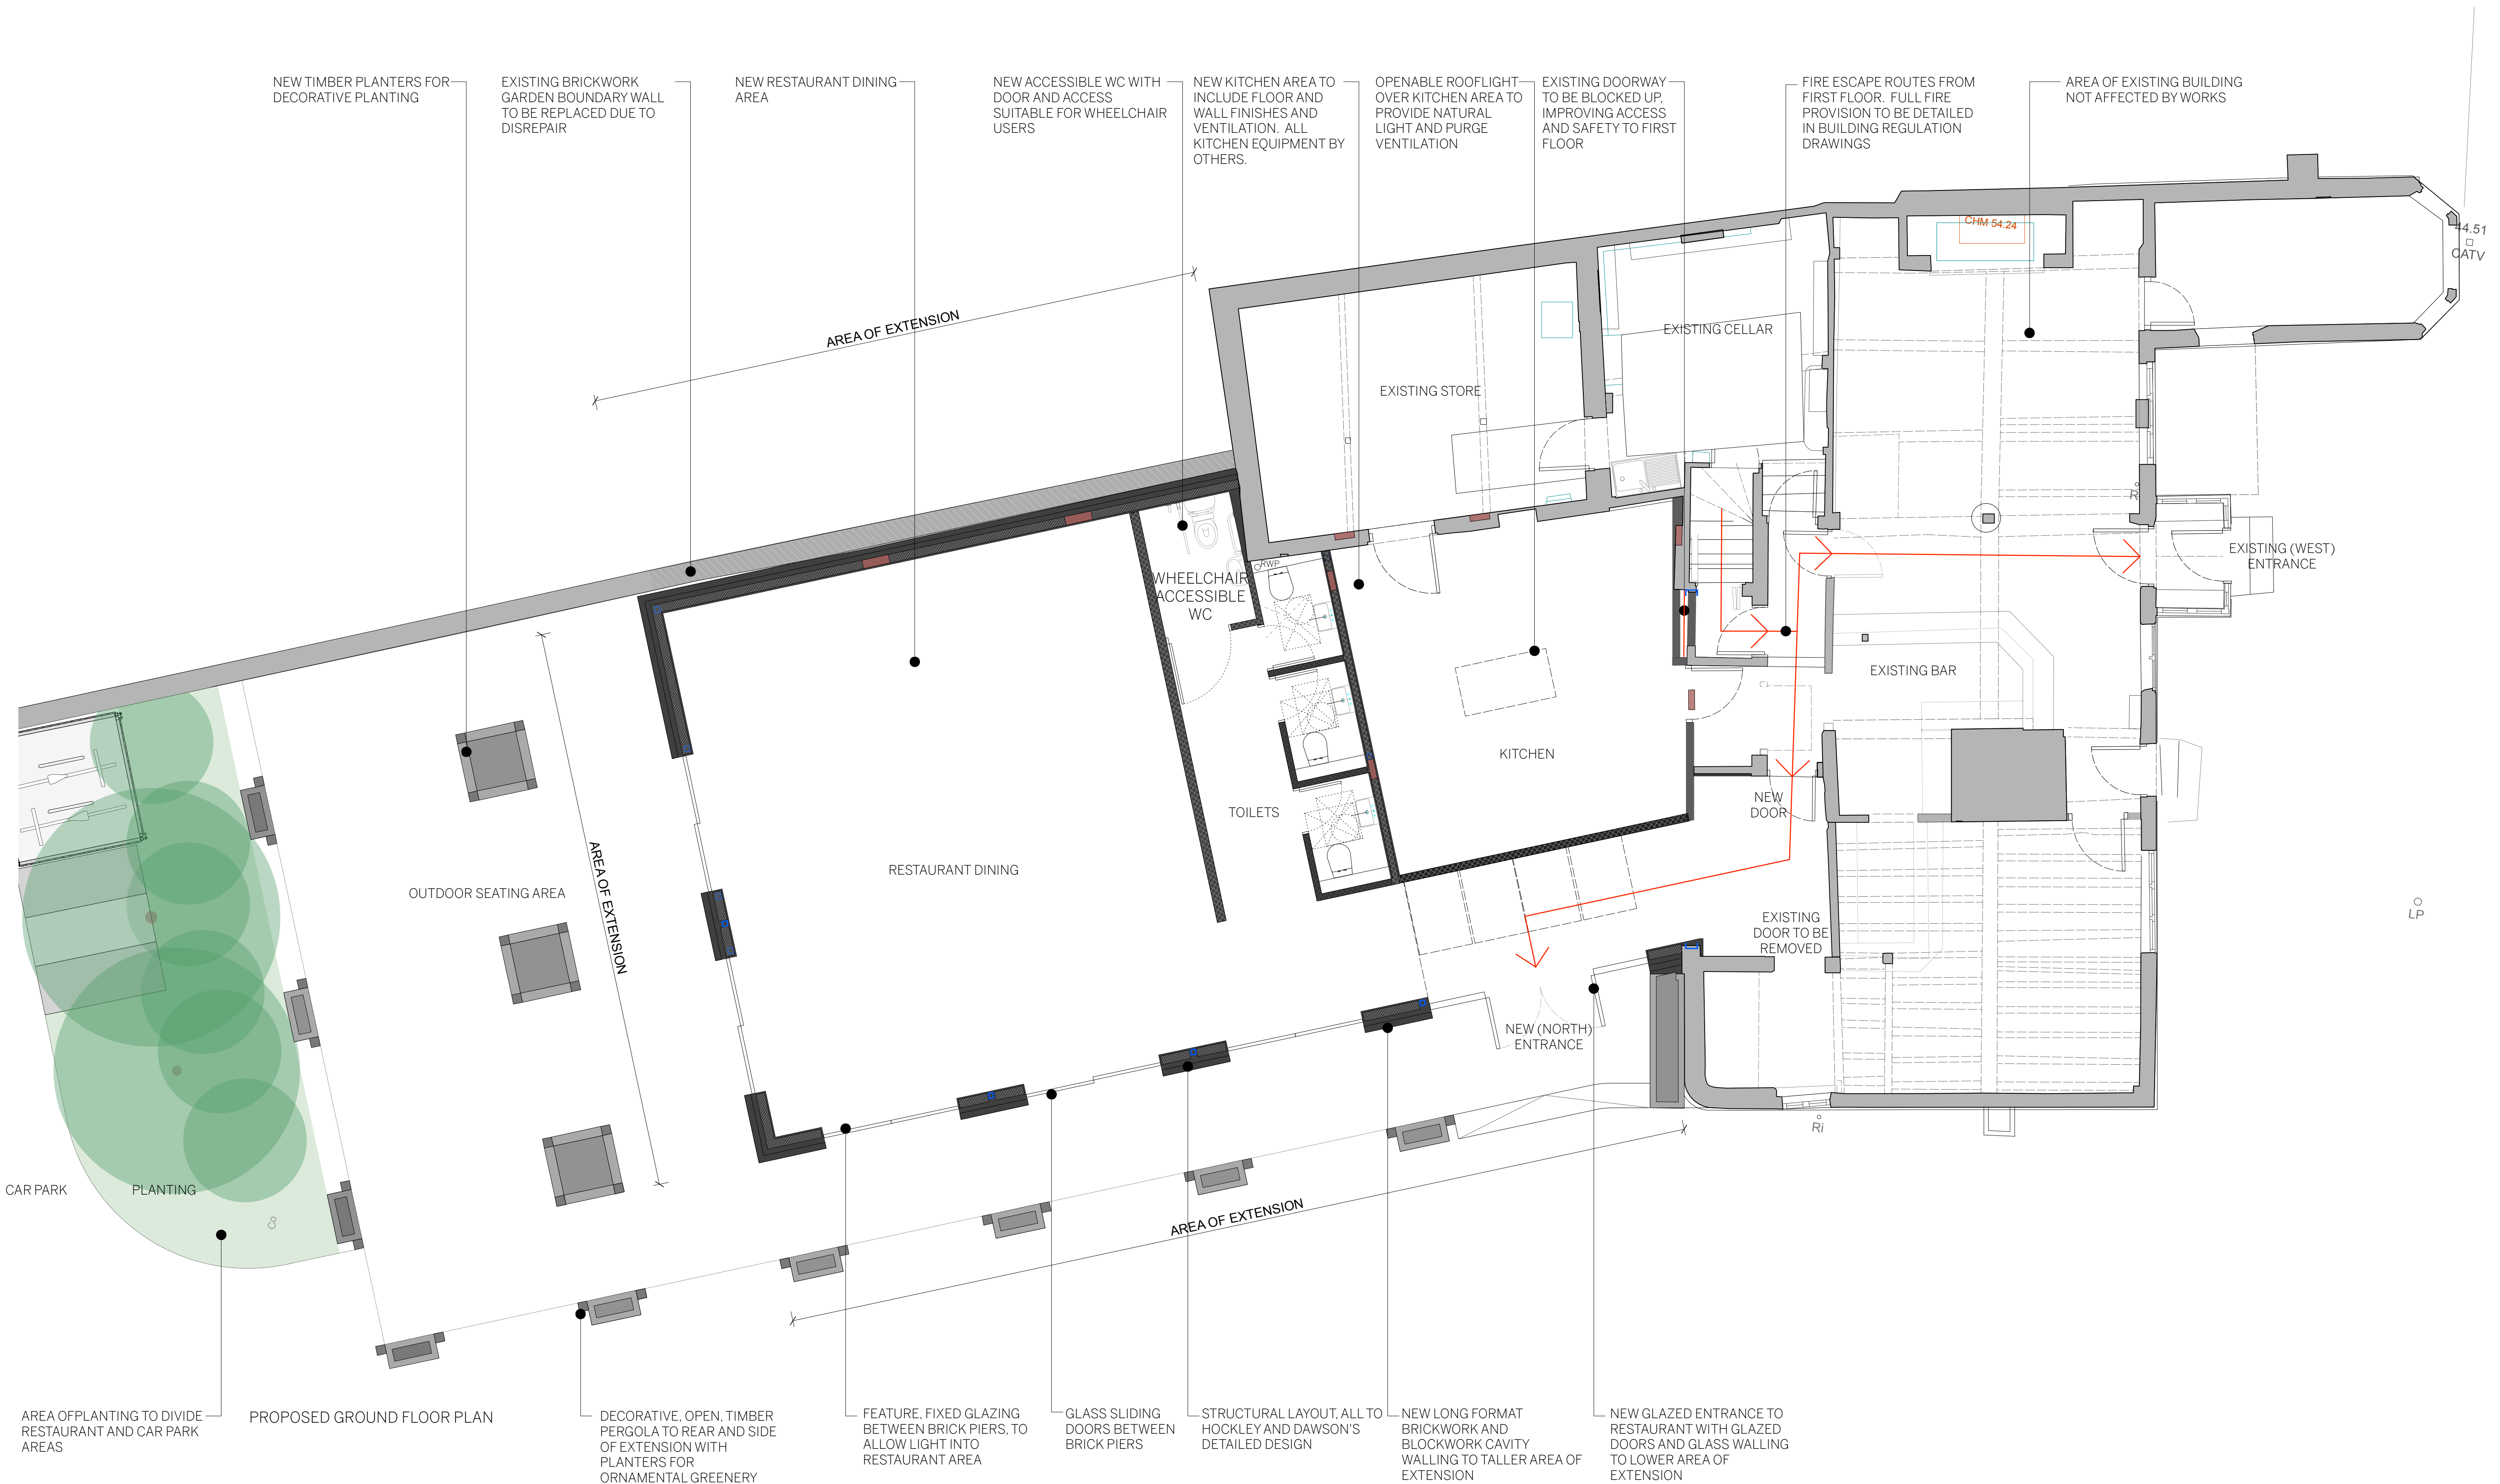

AREA OF EXISTING BUILDING NOT INCLUDED IN WORKS