

Notes

1. This drawing is to be read in conjunction with all the relevant contract documentation.
2. This drawing and its contents shall not be reproduced or reused in whole or in part without Rolton's express permission in writing and Rolton accepts no liability for any damages, costs, losses, claims, proceedings or expenses arising from such use.
3. All dimensions are in mm unless otherwise stated. Dimensions to be checked on site prior to construction and any discrepancies reported to the Rolton Engineer.
4. Only drawings that indicate CONSTRUCTION as the issue purpose should be used for construction.
5. Any CONSTRUCTION status issue does not provide or imply approval or validation of any third party information.
6. Revision clouds are shown for assistance only, the whole drawing is to be checked for new/amended information.
7. Not all hatches and linetypes shown on legends and keys may be present on this drawing. Drawings to be printed in colour by default, typical material colours are for clarity only.
8. If a BIM model has been provided by Rolton the information provided on this drawing is only valid on the date of issue and may be superseded by the model contents thereafter. Refer to the model to confirm.


DO NOT SCALE

Copyright Rolton Group Limited 2025



Standard construction hazards that a competent contractor would be aware of have not been identified on this drawing. Risks that may not be immediately apparent are listed below:


Status	Date	Description	Dwn	Eng	Chkd	Veri
S3-P01	04.04.25	Issued for internal review	DW	MS	IN	IN
D2-P02	28.04.25	Issued for tender	DW	MS	IN	IN

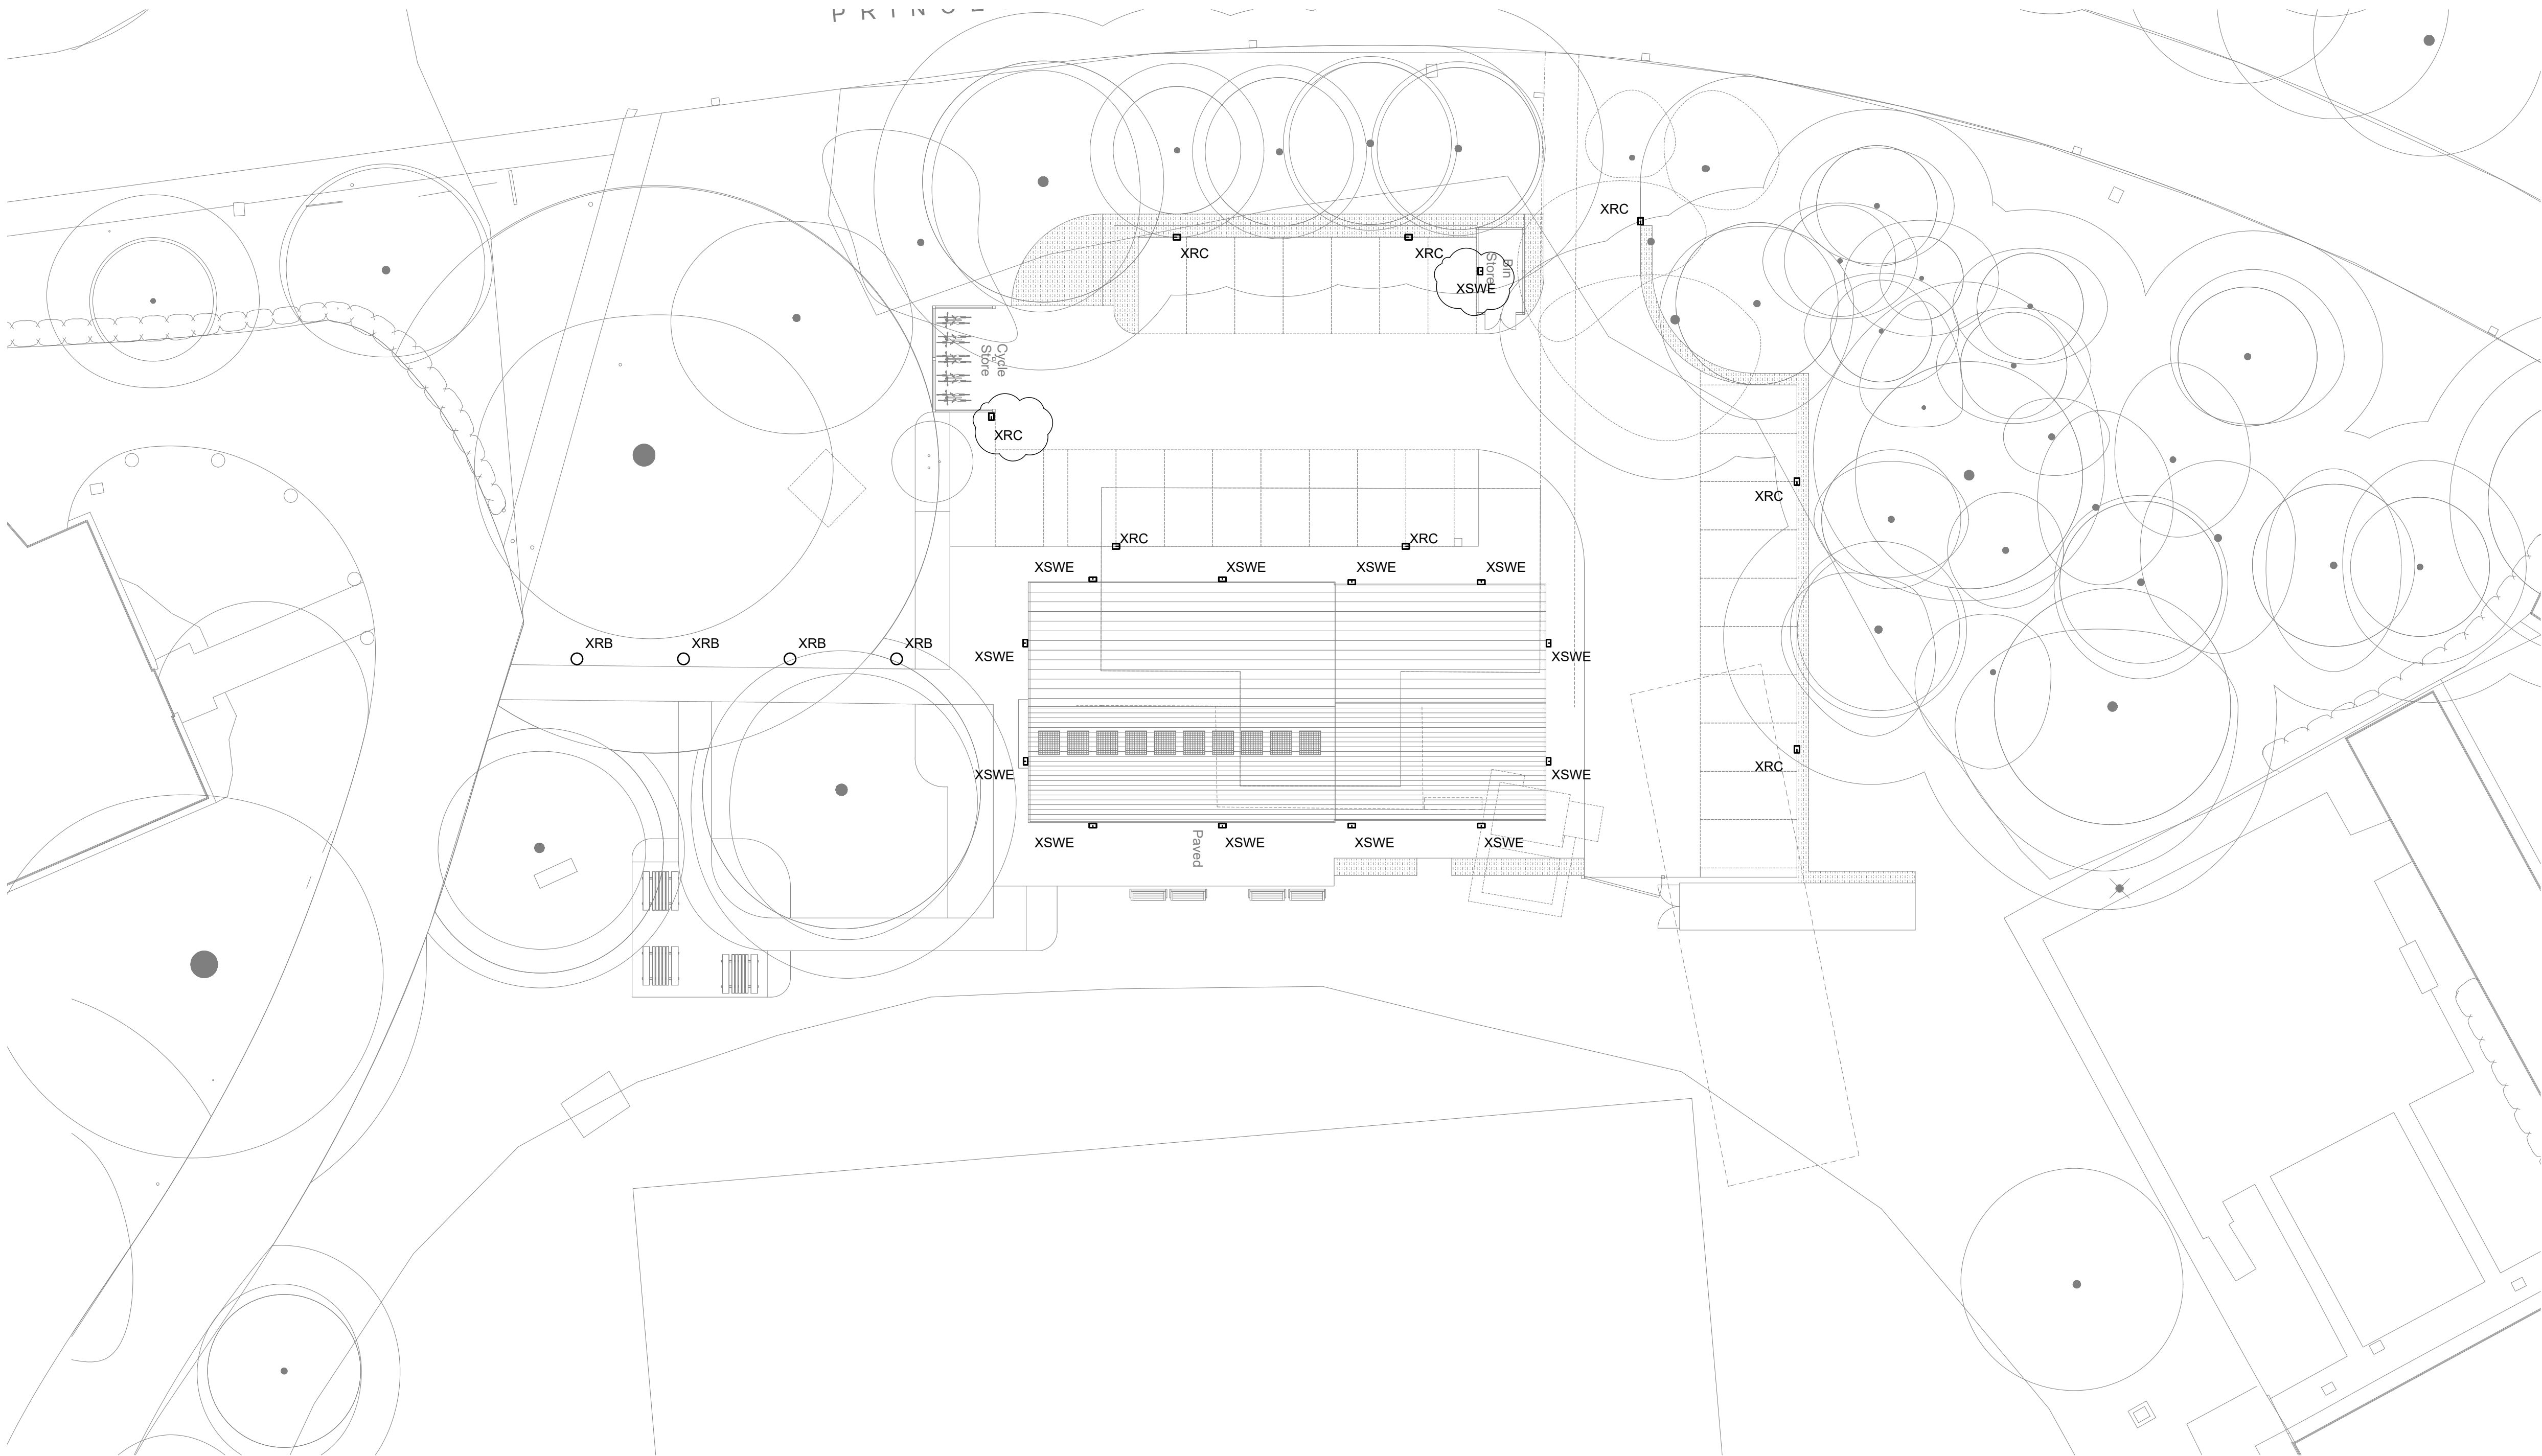

This drawing and the information contained herein are indicative and to be used by the contractor to assess the scope of works relating.

The responsibility for the design, coordination and installation remains with the contractor.

ROLTON
ENGINEERING THE FUTURE

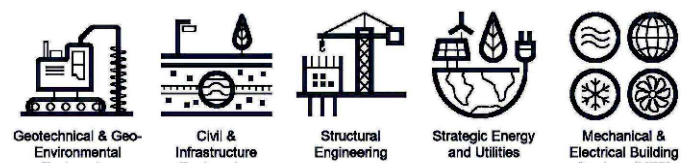

rolton.com

01933 410 909

Project:
Arborfield, Reading -
New Sports Pavilion

Drawing Title:
Electrical Building Services
General and Emergency Lighting
External

ROL Project Ref: 25-0046	Scale@A1 1:200	Scale@A3 1:400
Specification(s): 250046-ROL-ZZ-XX-SP-U-95-0001		

Drawing Number:
250046-ROL-ZZ-00-DR-E-73-0001
Project-Originator-Zone-Level-Type-Role-Classification-Number

Issue Purpose:
TENDER

Status:
D2 -P02
Suitability-Revision

LEGEND

XRC	Street Column
XSWE	Wall Mounted Downlight
XRB	Bollard

'E' Denotes Emergency