
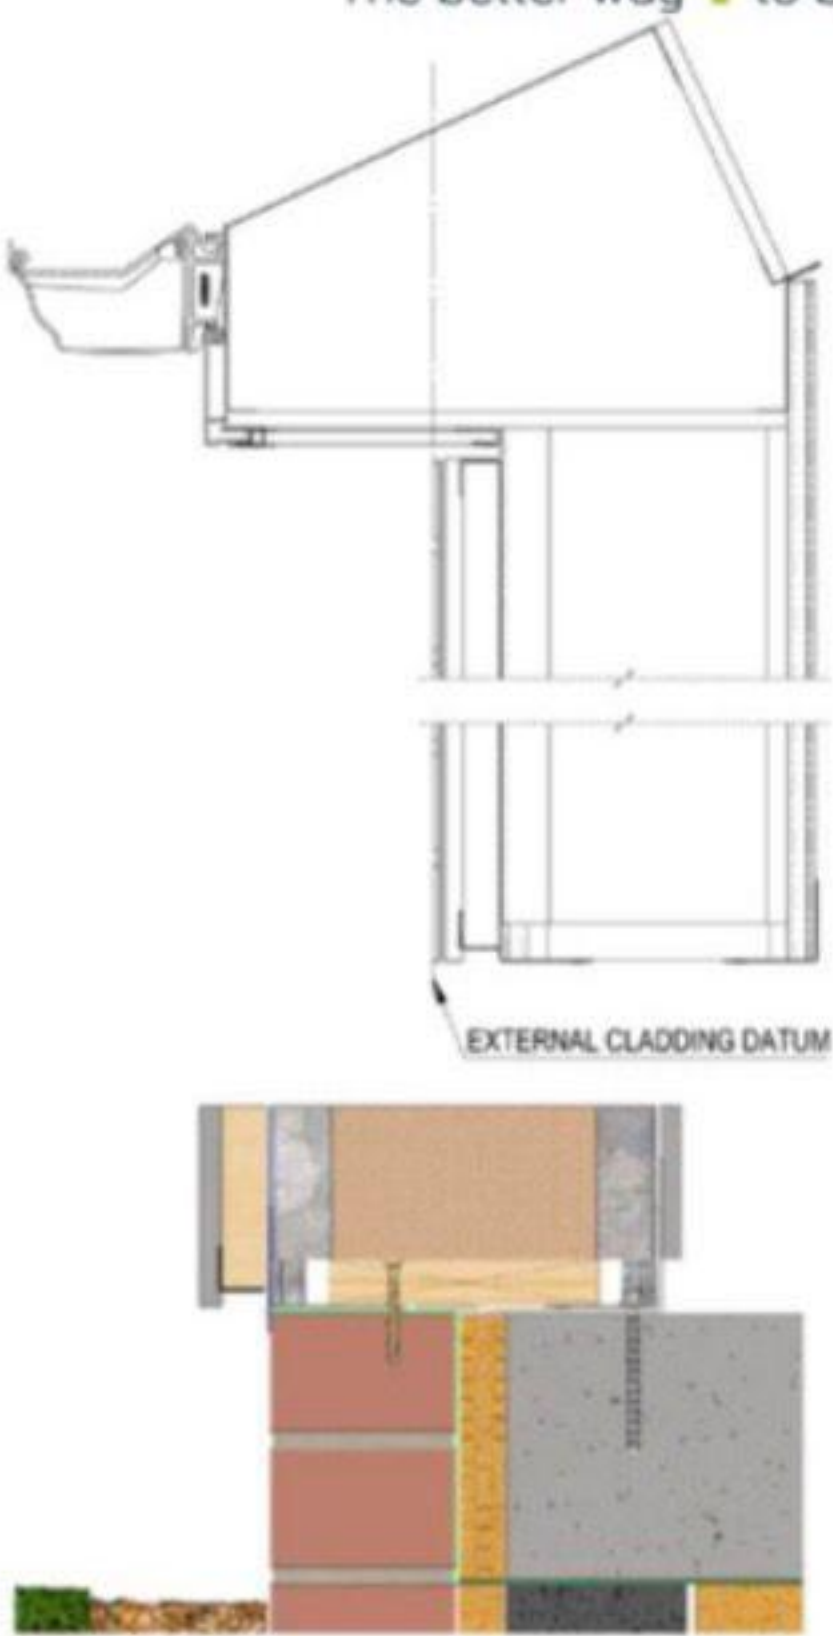


External Finished Sizes

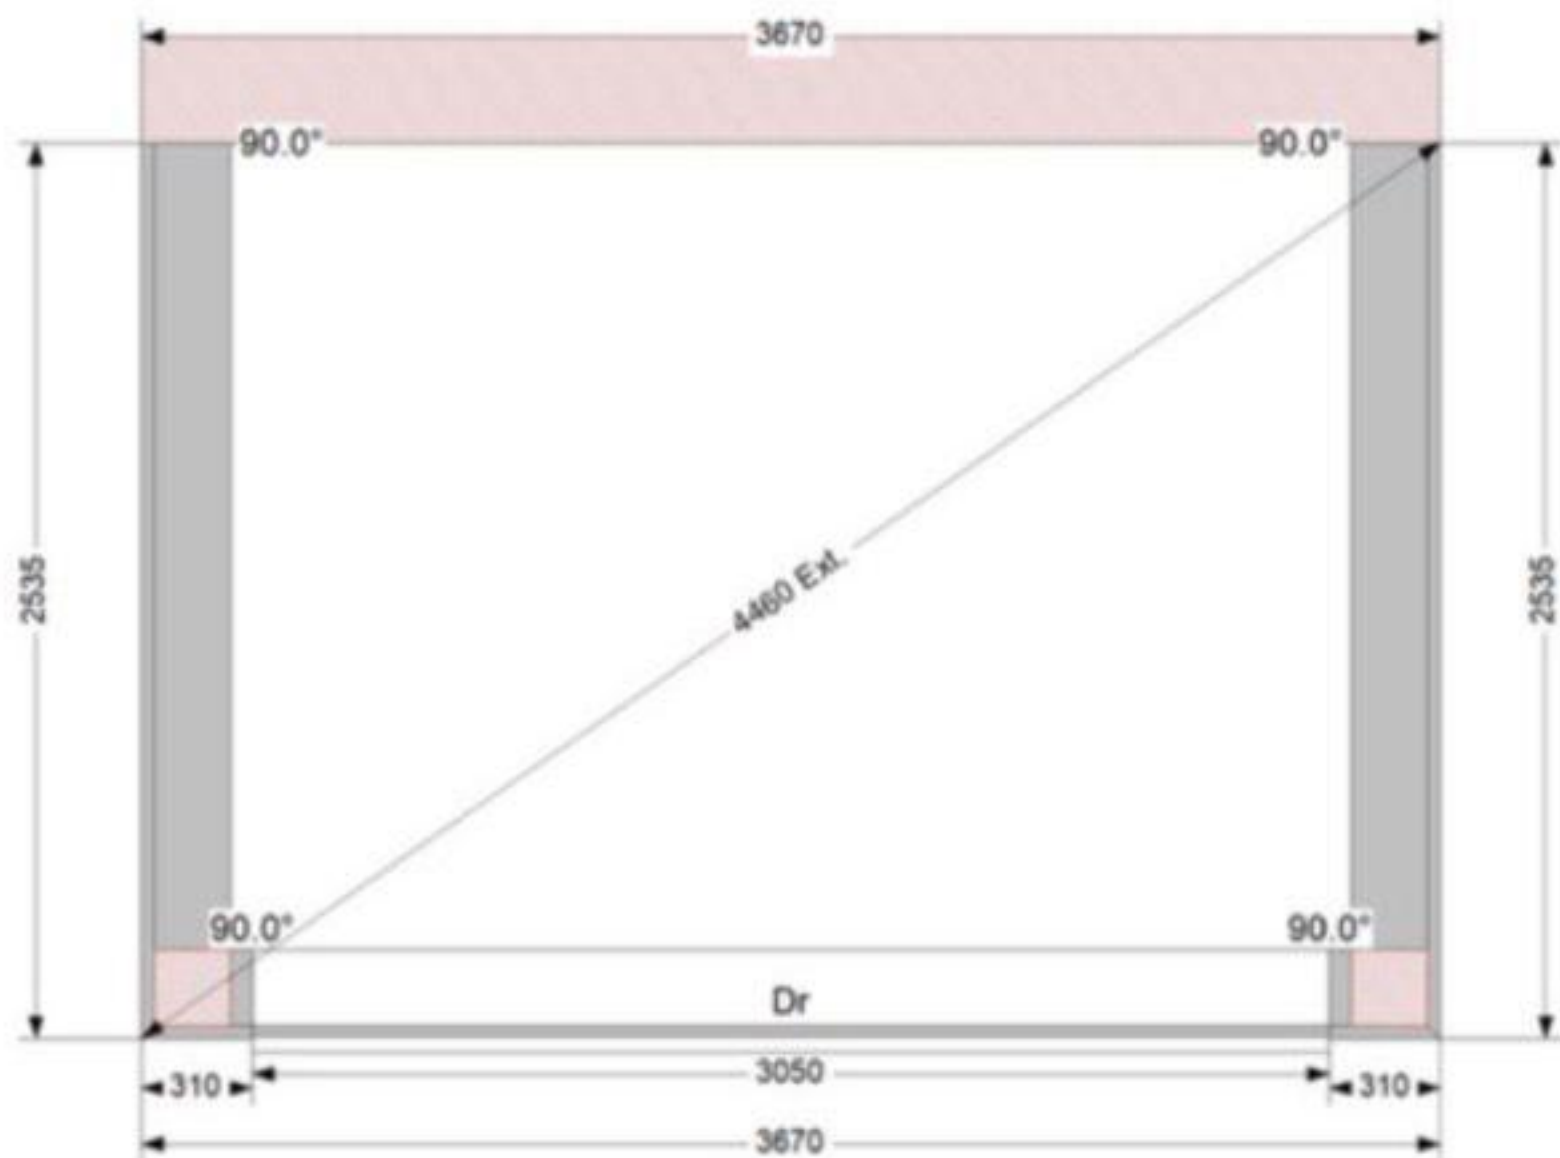

Structural Post (powder coated in grey to match blue brick, please contact Ultraframe if you require a different colour)

The external finished size is larger than the base size, the finished hup! wall protrudes the base


hup! LAYOUT

Ultraframe

Tel:

Email: roofsales@ultraframe.co.uk

Ultraframe®

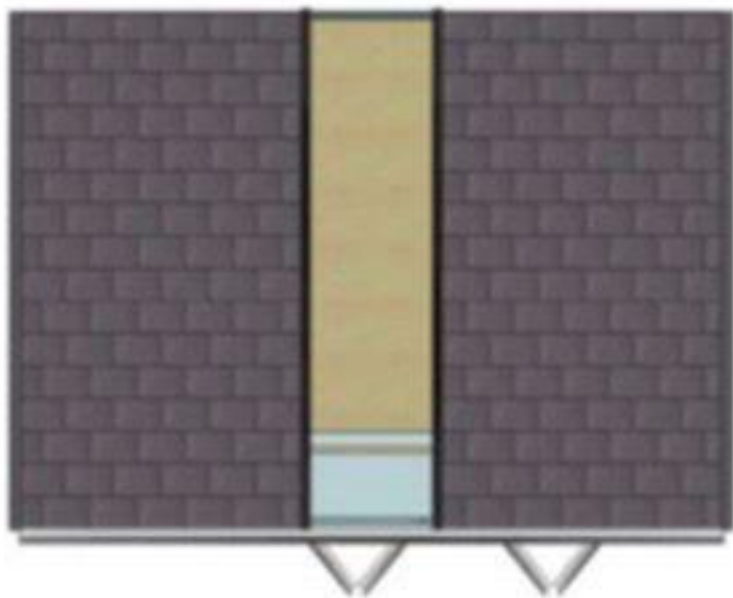

CUSTOMER DETAILS

Customer: CWG HOME IMPROVEMENTS LTD
Tel:
Fax:

Order Number: 1065034
Date created: 09/02/2026
Drawn by: Macaulay Chapman

ORDER DETAILS

Brick Mesh Name: audley-antique-brick slip rail
Aperture Trim Colour: White
External Colour: White
GutterColour: White