



DO NOT SCALE - IF IN DOUBT ASK

GENERAL NOTES
This drawing is to be read in conjunction with all relevant Partington & Associates, architects, service engineers and subcontractor drawings.
Review all drawings and report any discrepancies to Partington & Associates prior to commencement.

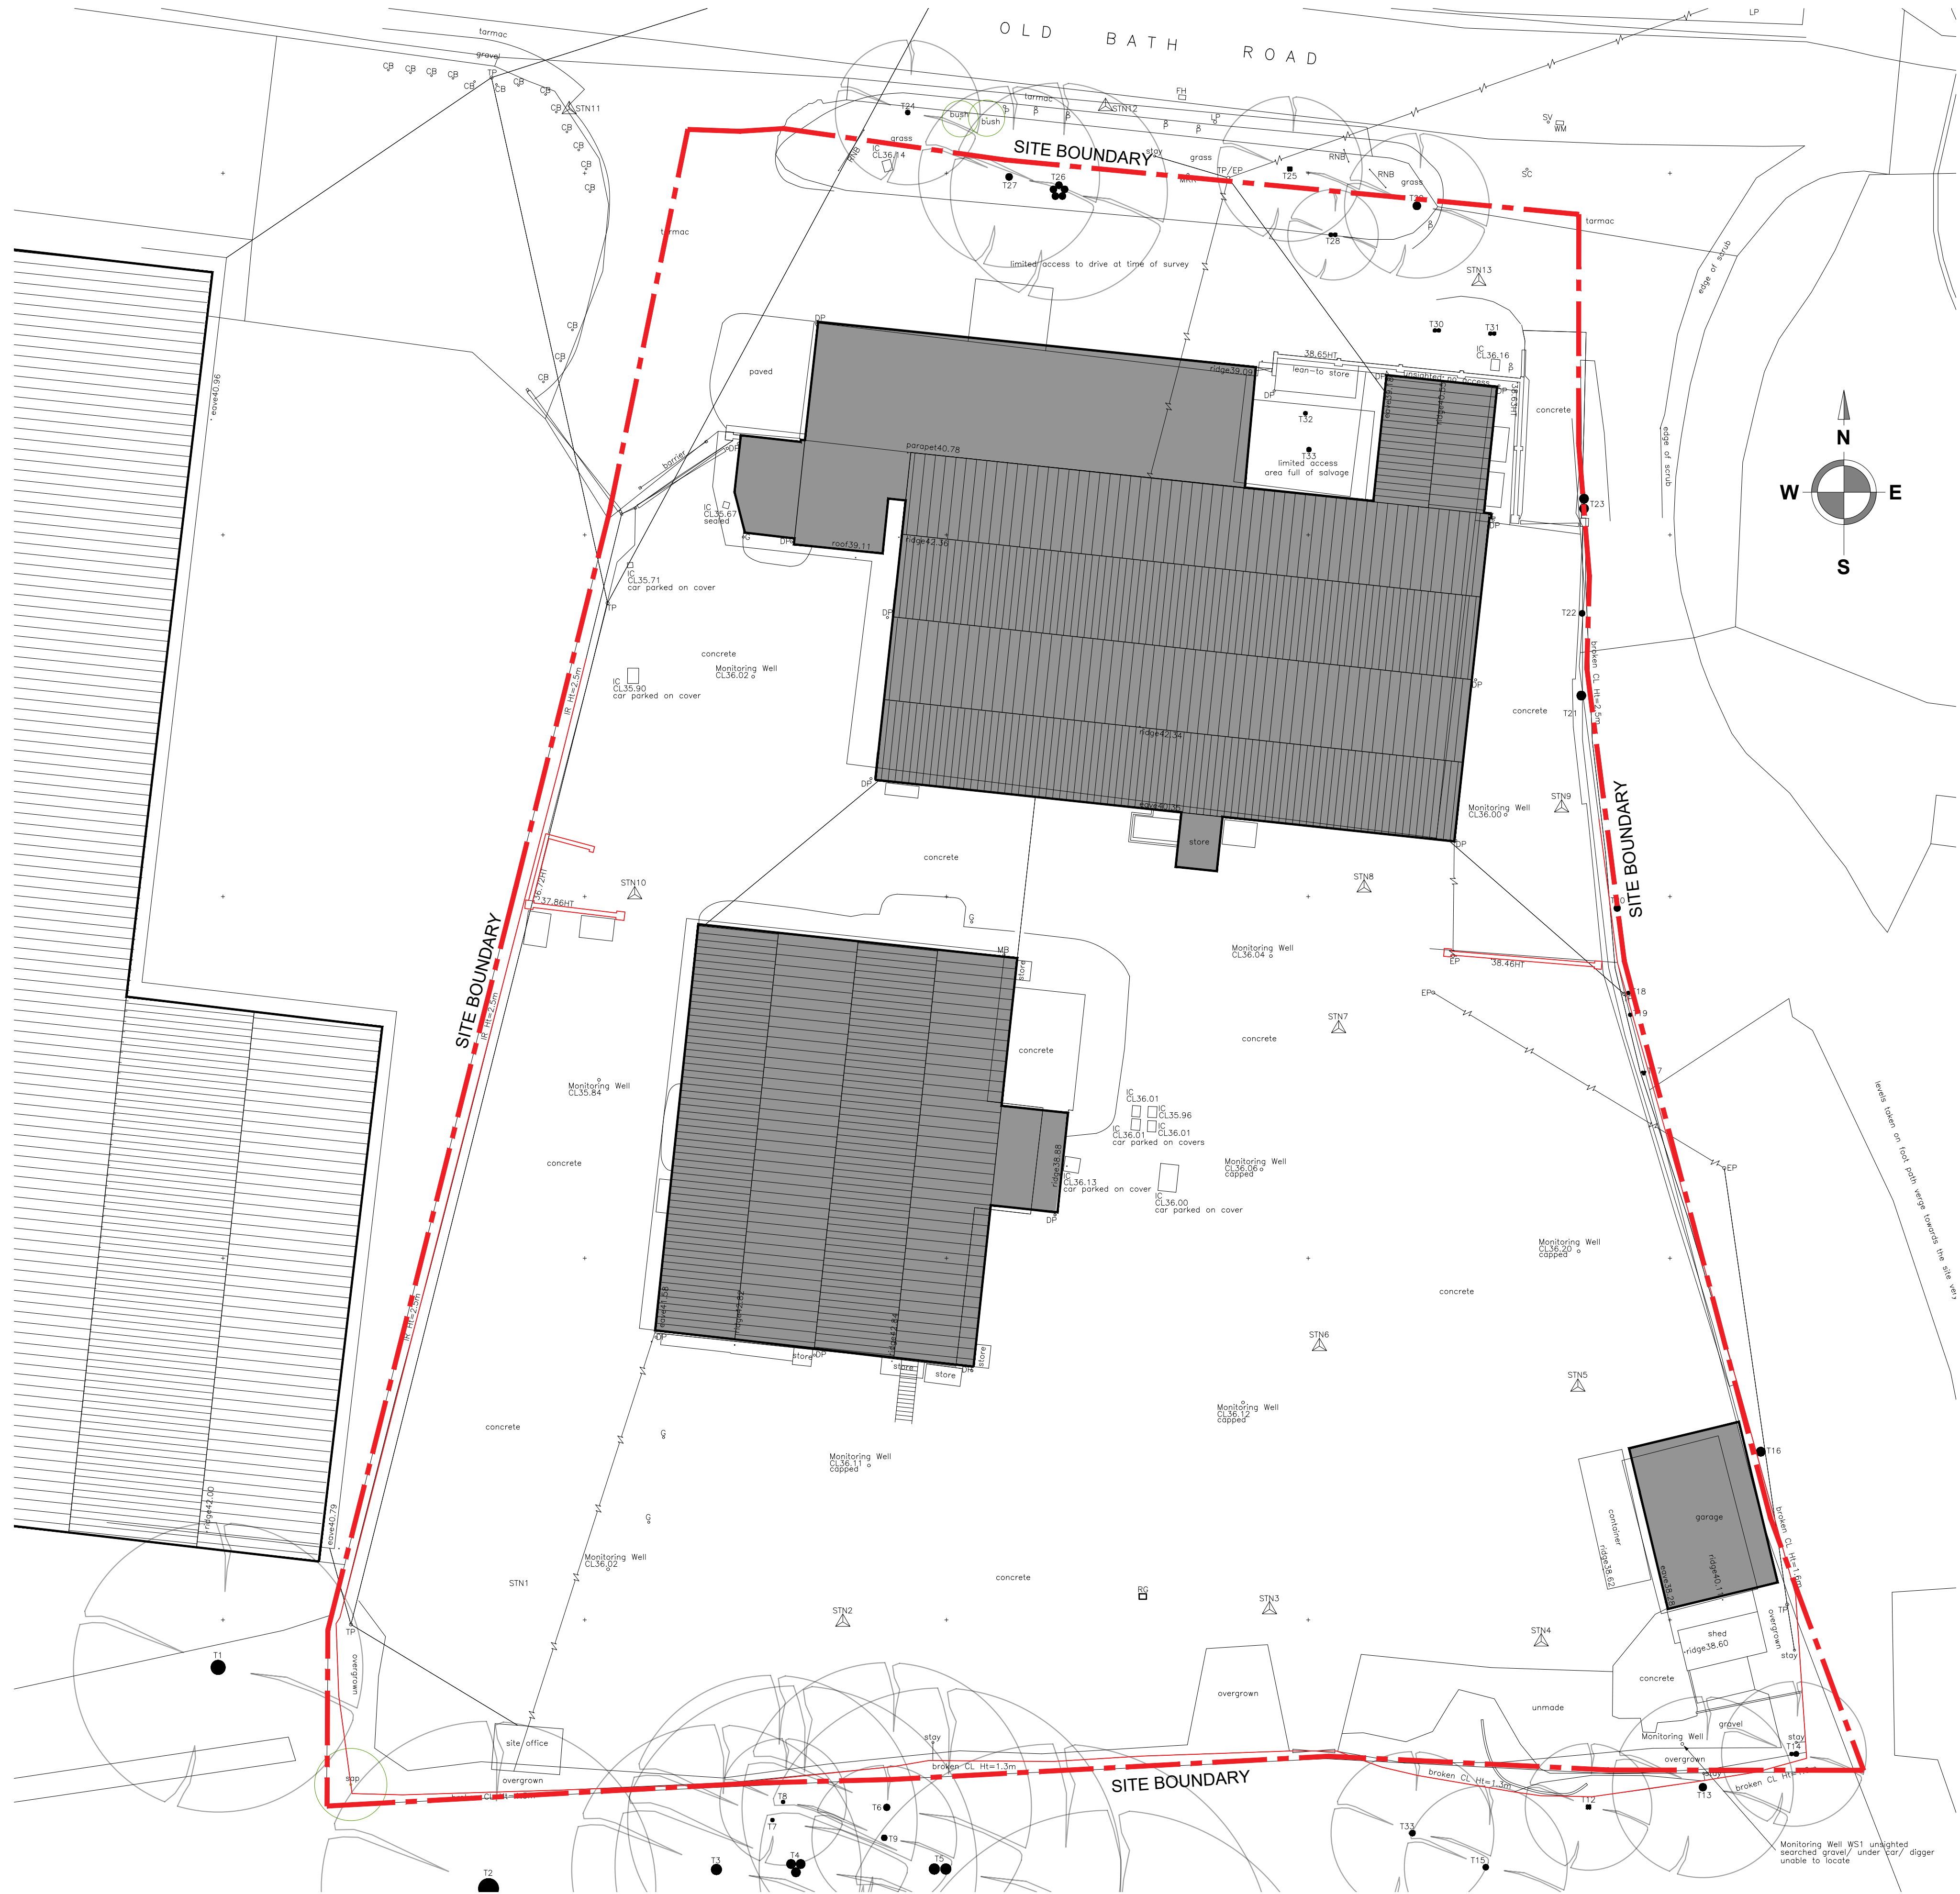

EXISTING SITE LAYOUT (SCALE 1:200)

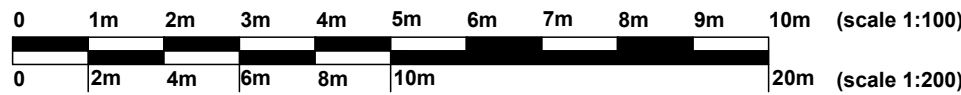

FOR APPROVAL

Revision	By	Check	Date	Description
 Partington & Associates Limited Structural Design Consultants 13 Gillibrand Street Chorley Lancashire PR7 2EJ Tel: 01257 249863 e-mail: admin@partington-associates.com www.partington-associates.com				
Client			Scale @A1	
Project			Date	MAR25
Title			Drawn	MW
Job No.			Check	DO
5104-24		Dwg No.	50	Rev.
		Approved	-	