

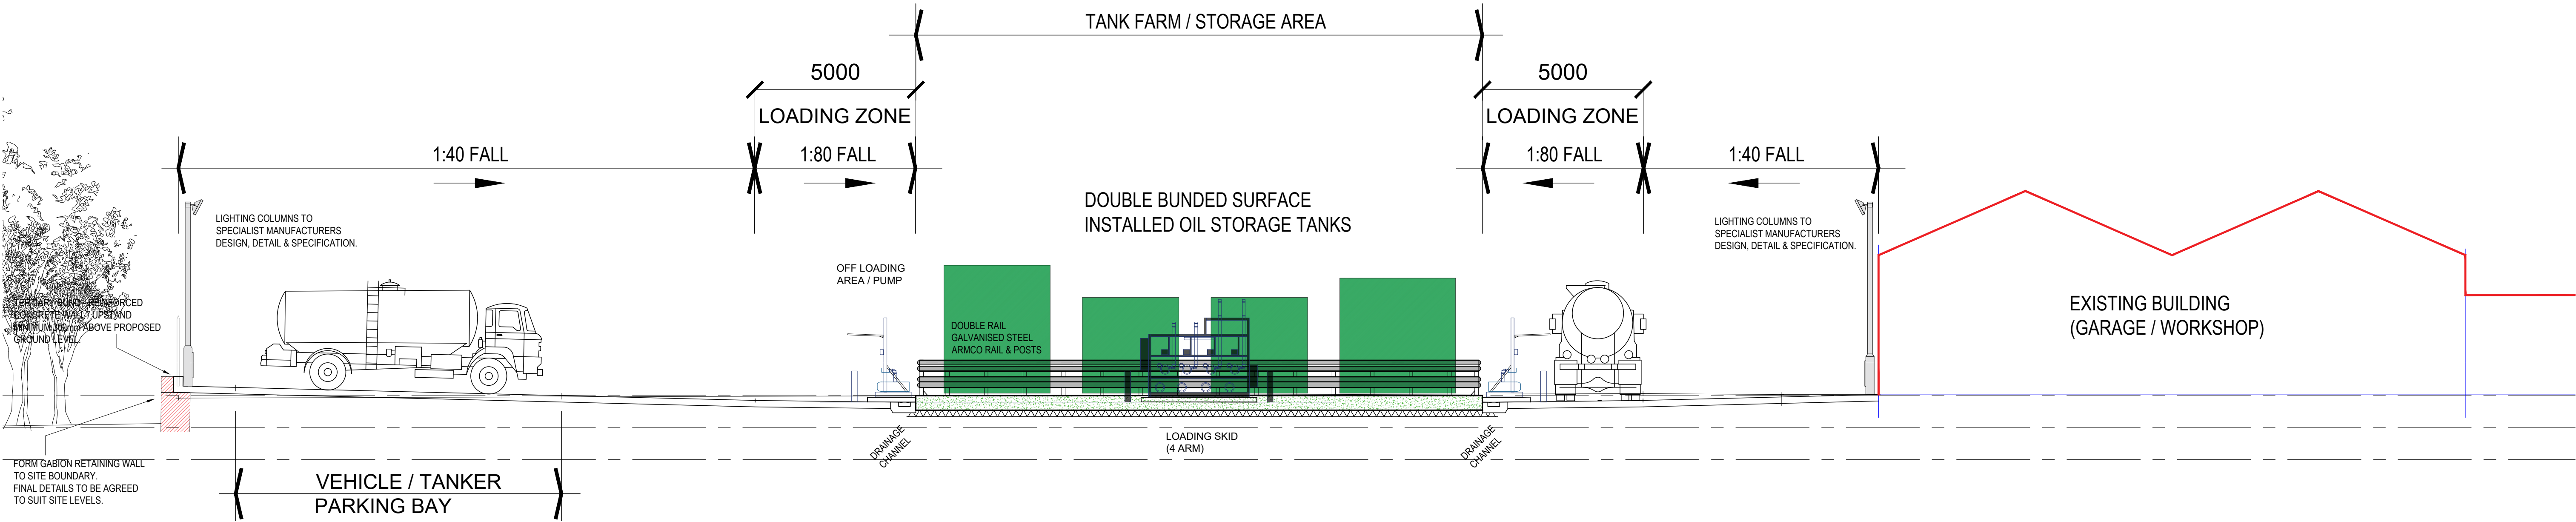


DO NOT SCALE - IF IN DOUBT ASK

GENERAL NOTES
This drawing is to be read in conjunction with all relevant Partington & Associates', architects, service engineers and subcontractor drawings.
Review all drawings and report any discrepancies to Partington & Associates' prior to commencement.

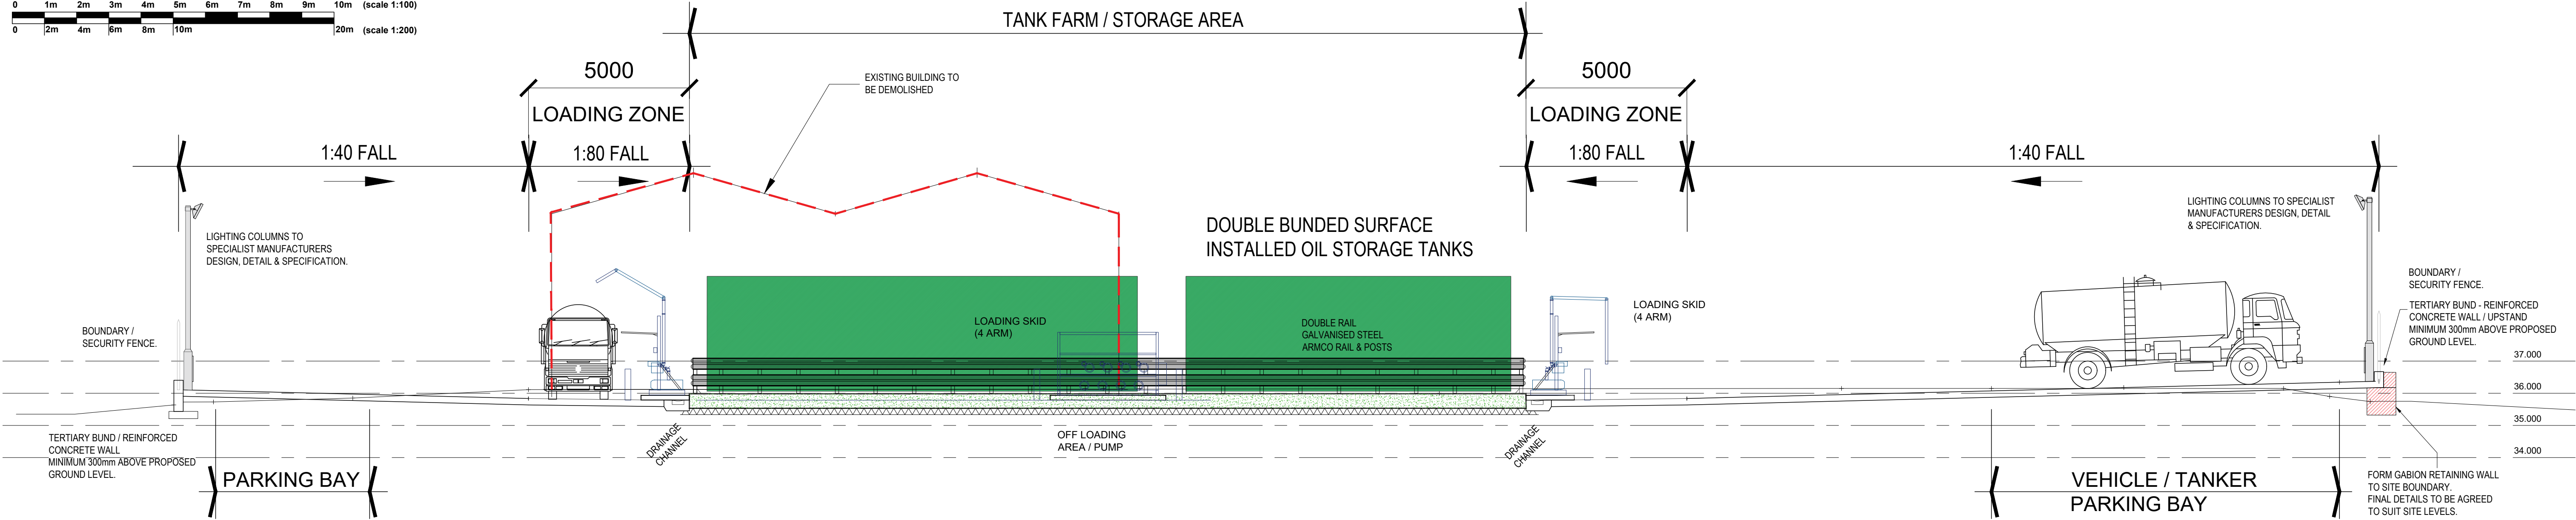

PROPOSED LONGITUDINAL SECTION - THROUGH SITE
(SCALE 1:100)

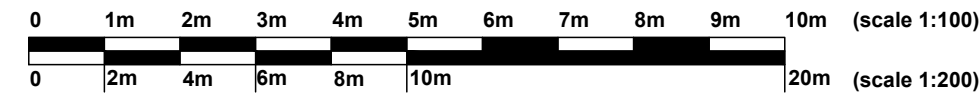

PROPOSED CROSS SECTION - THROUGH SITE
(SCALE 1:100)



FOR APPROVAL

Revision	By	Check	Date	Description
Partington Associates Partington & Associates Limited Structural Design Consultants 13 Gillibrand Street Chorley Lancashire PR7 2EJ Tel: 01257 249863 e-mail: admin@partington-associates.com www.partington-associates.com				
Client			Scale @A1	1:100
Project			Date	MAR'25
			Drawn	MW
Title			Check	DO
Job No.	5104-24	Dwg No.	61	Rev. -
			Approved	-