


VICTORIA NURSERIES | BOUNDARY TREATMENT PLAN

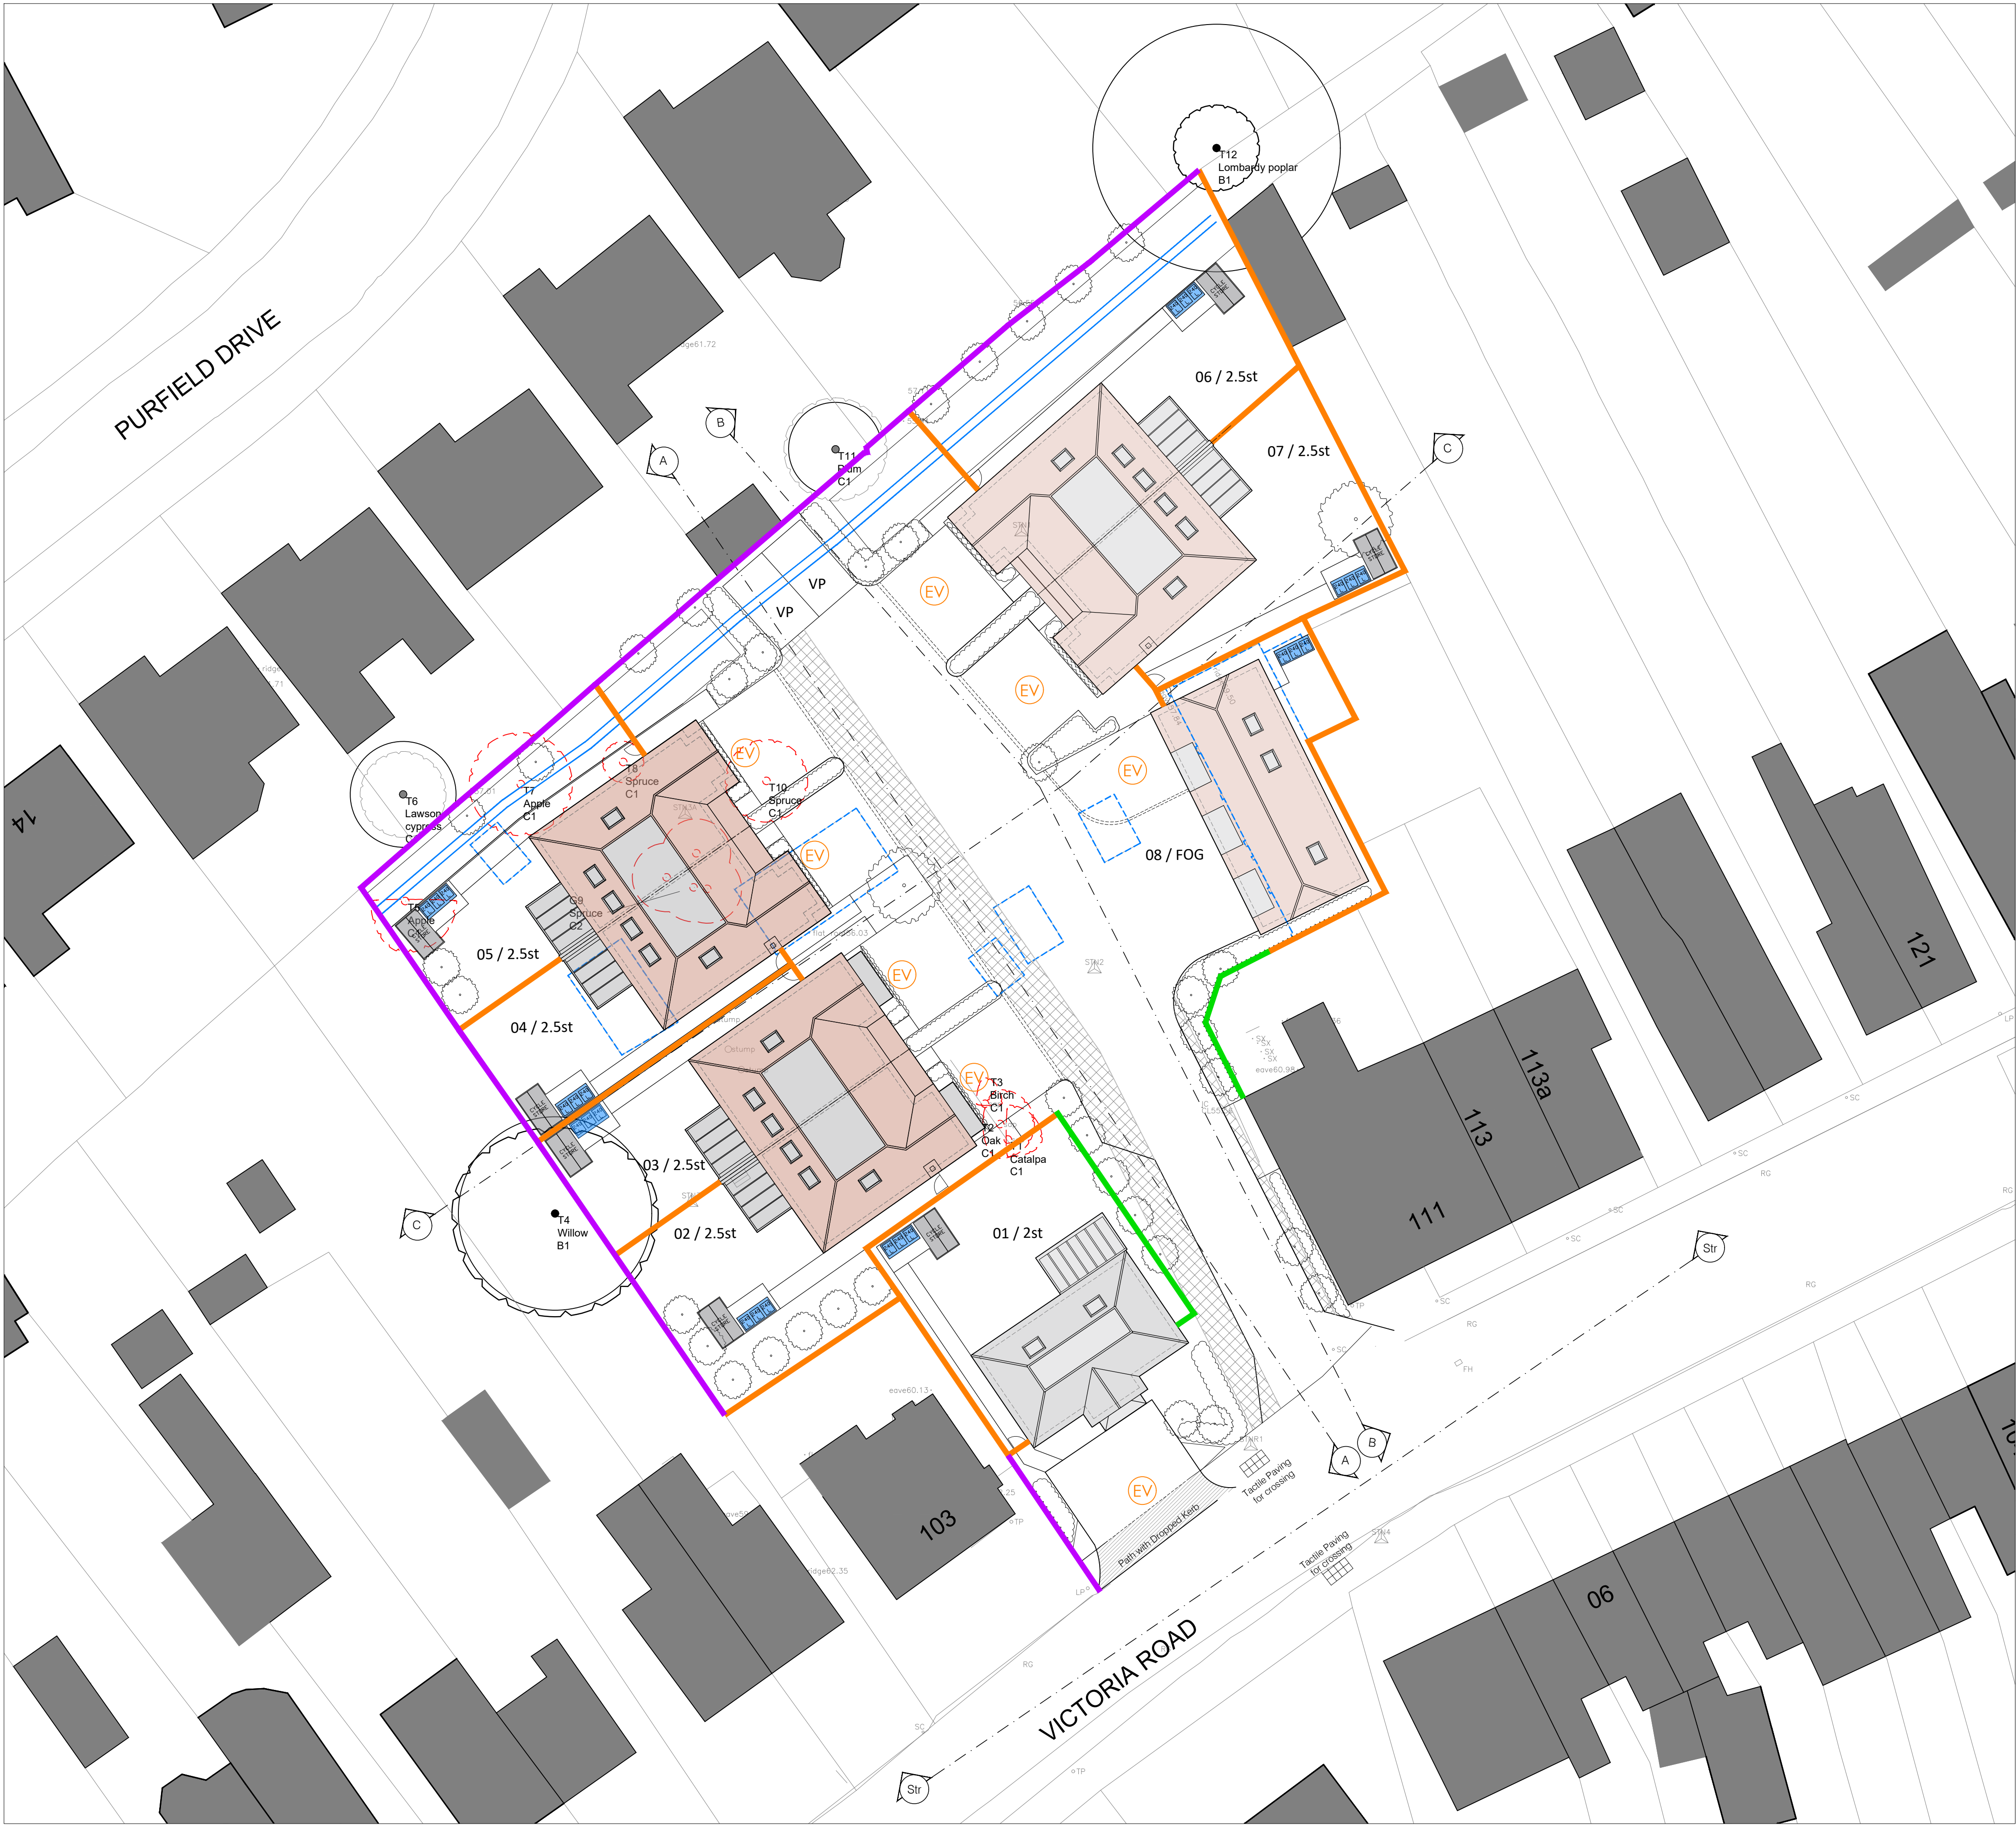


© This drawing is copyright and is not to be reproduced or disclosed to third parties without hparchitectures prior permission.
Do not scale from this drawing, other than for Local Authority Planning purposes.
This drawing is to be read in conjunction with all relevant consultants, specialist manufacturers drawings and specifications.
Any discrepancies in dimensions or details on or between these drawings should be drawn to our attention.
All dimensions are in millimetres unless noted otherwise.
Any surveyed information incorporated within this drawing cannot be guaranteed as accurate unless confirmed by fixed dimension.

- NEW 1.8M CLOSE
BOARDED FENCE
- NEW 1.5M CLOSE
BOARDED FENCE
WITH 300MM
TRELLIS.
- EXISTING BOUNDARY
TO BE RETAINED

0 2 4 6 8 10 12 14 16 18 20			
P3	17.12.25	ISSUED FOR S73 PLANNING APPLICATION.	GJD
P2	03.11.25	BOUNDARY TREATMENTS AMENDED TO LA COMMENTS.	GJD
P1	30.07.25	ISSUED FOR PLANNING.	GJD
Rev	Date	Description	By

PLANNING

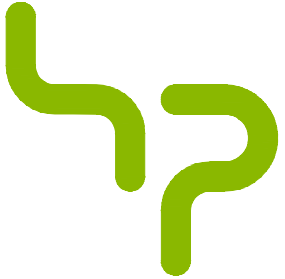

hparchitectures.co.uk / 01344 752 271
Manhattan House, 140 High Street, Crowthorne, Berkshire RG45 7AY

Client

PALATINE HOMES

Project

**VICTORIA NURSERIES, WARGRAVE,
RG10 8AG**

Drawing

BOUNDARY TREATMENT PLAN

Scale	Date	Drawn By	Checked By
1:200@A1	09.08.24	GJD	GJD
Project No.	Drawing No.	Revision	
24.419	04		P3

