




OLIVER & LUCY BETT

DESIGN PROPOSAL @
1 BARKHART GARDENS
WOKINGHAM
RG40 1ET

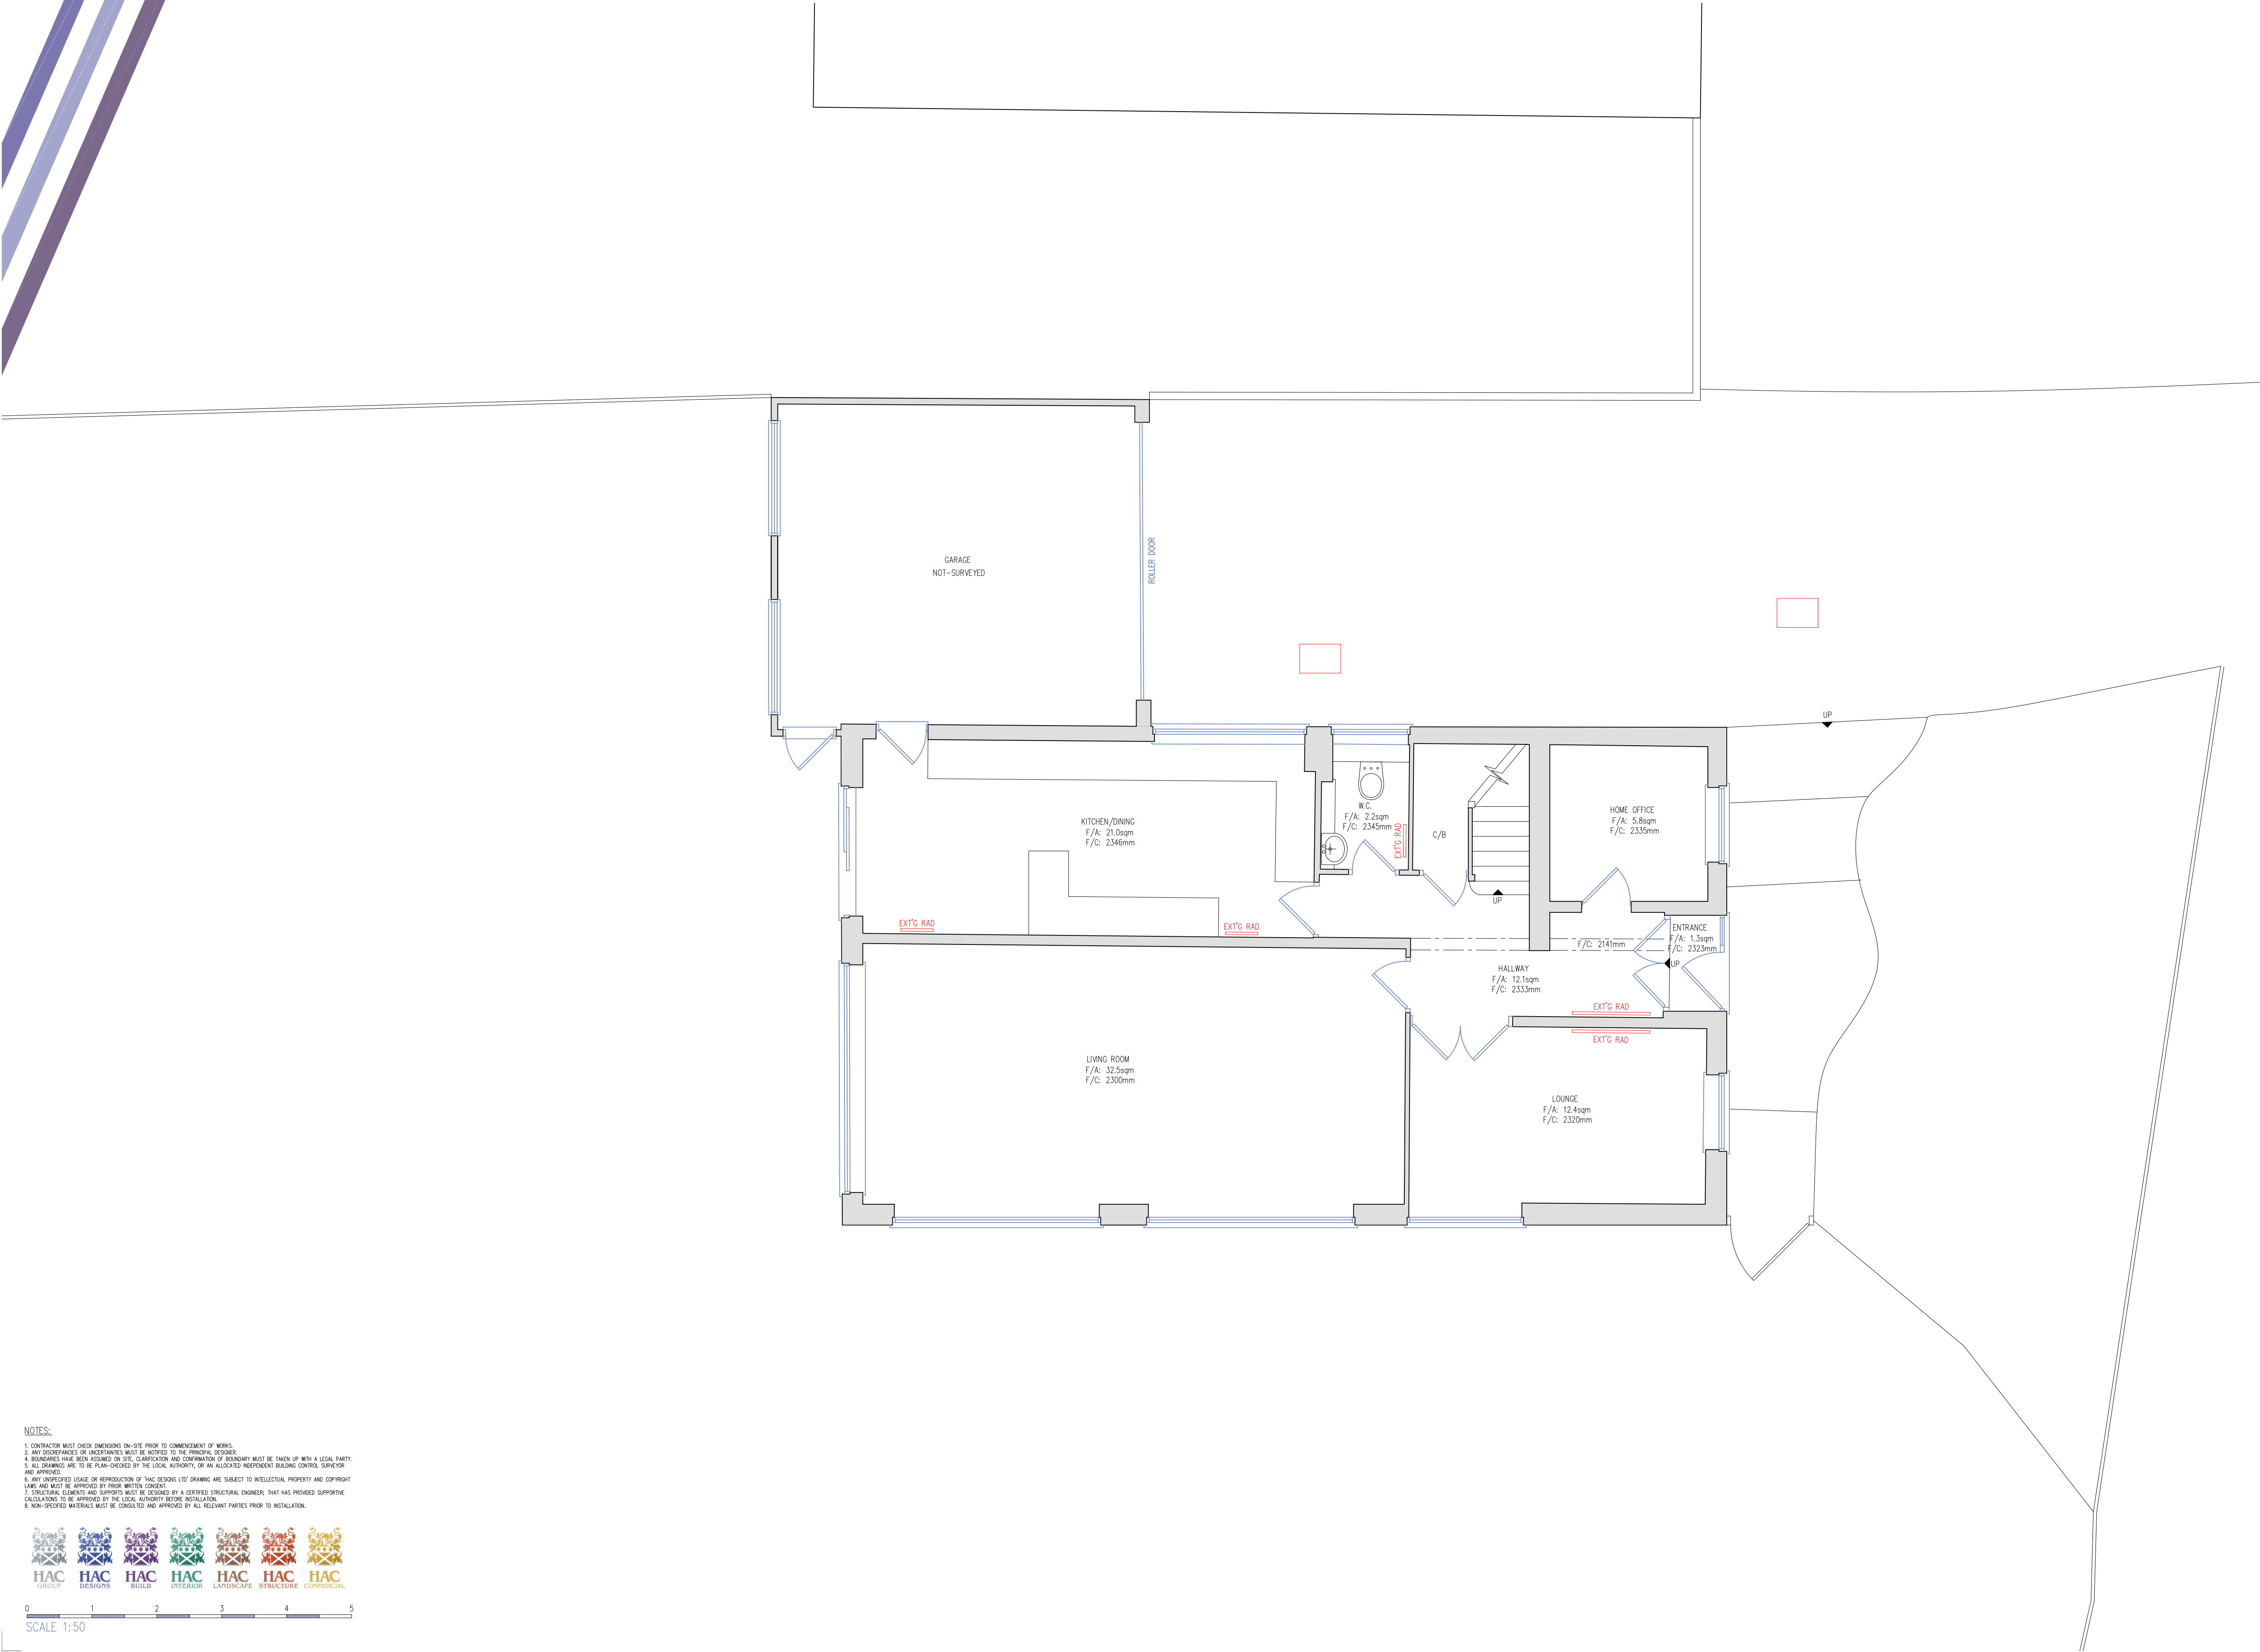

EXISTING GROUND FLOOR PLAN

1:50 @ A1
JAN 2025
24125.PP-01
AL

HAC DESIGNS LTD
10 BEECH COURT
WOKINGHAM ROAD
HURST
BERKSHIRE
RG10 0RQ
info@hac-designs.co.uk
www.hac-designs.co.uk

