


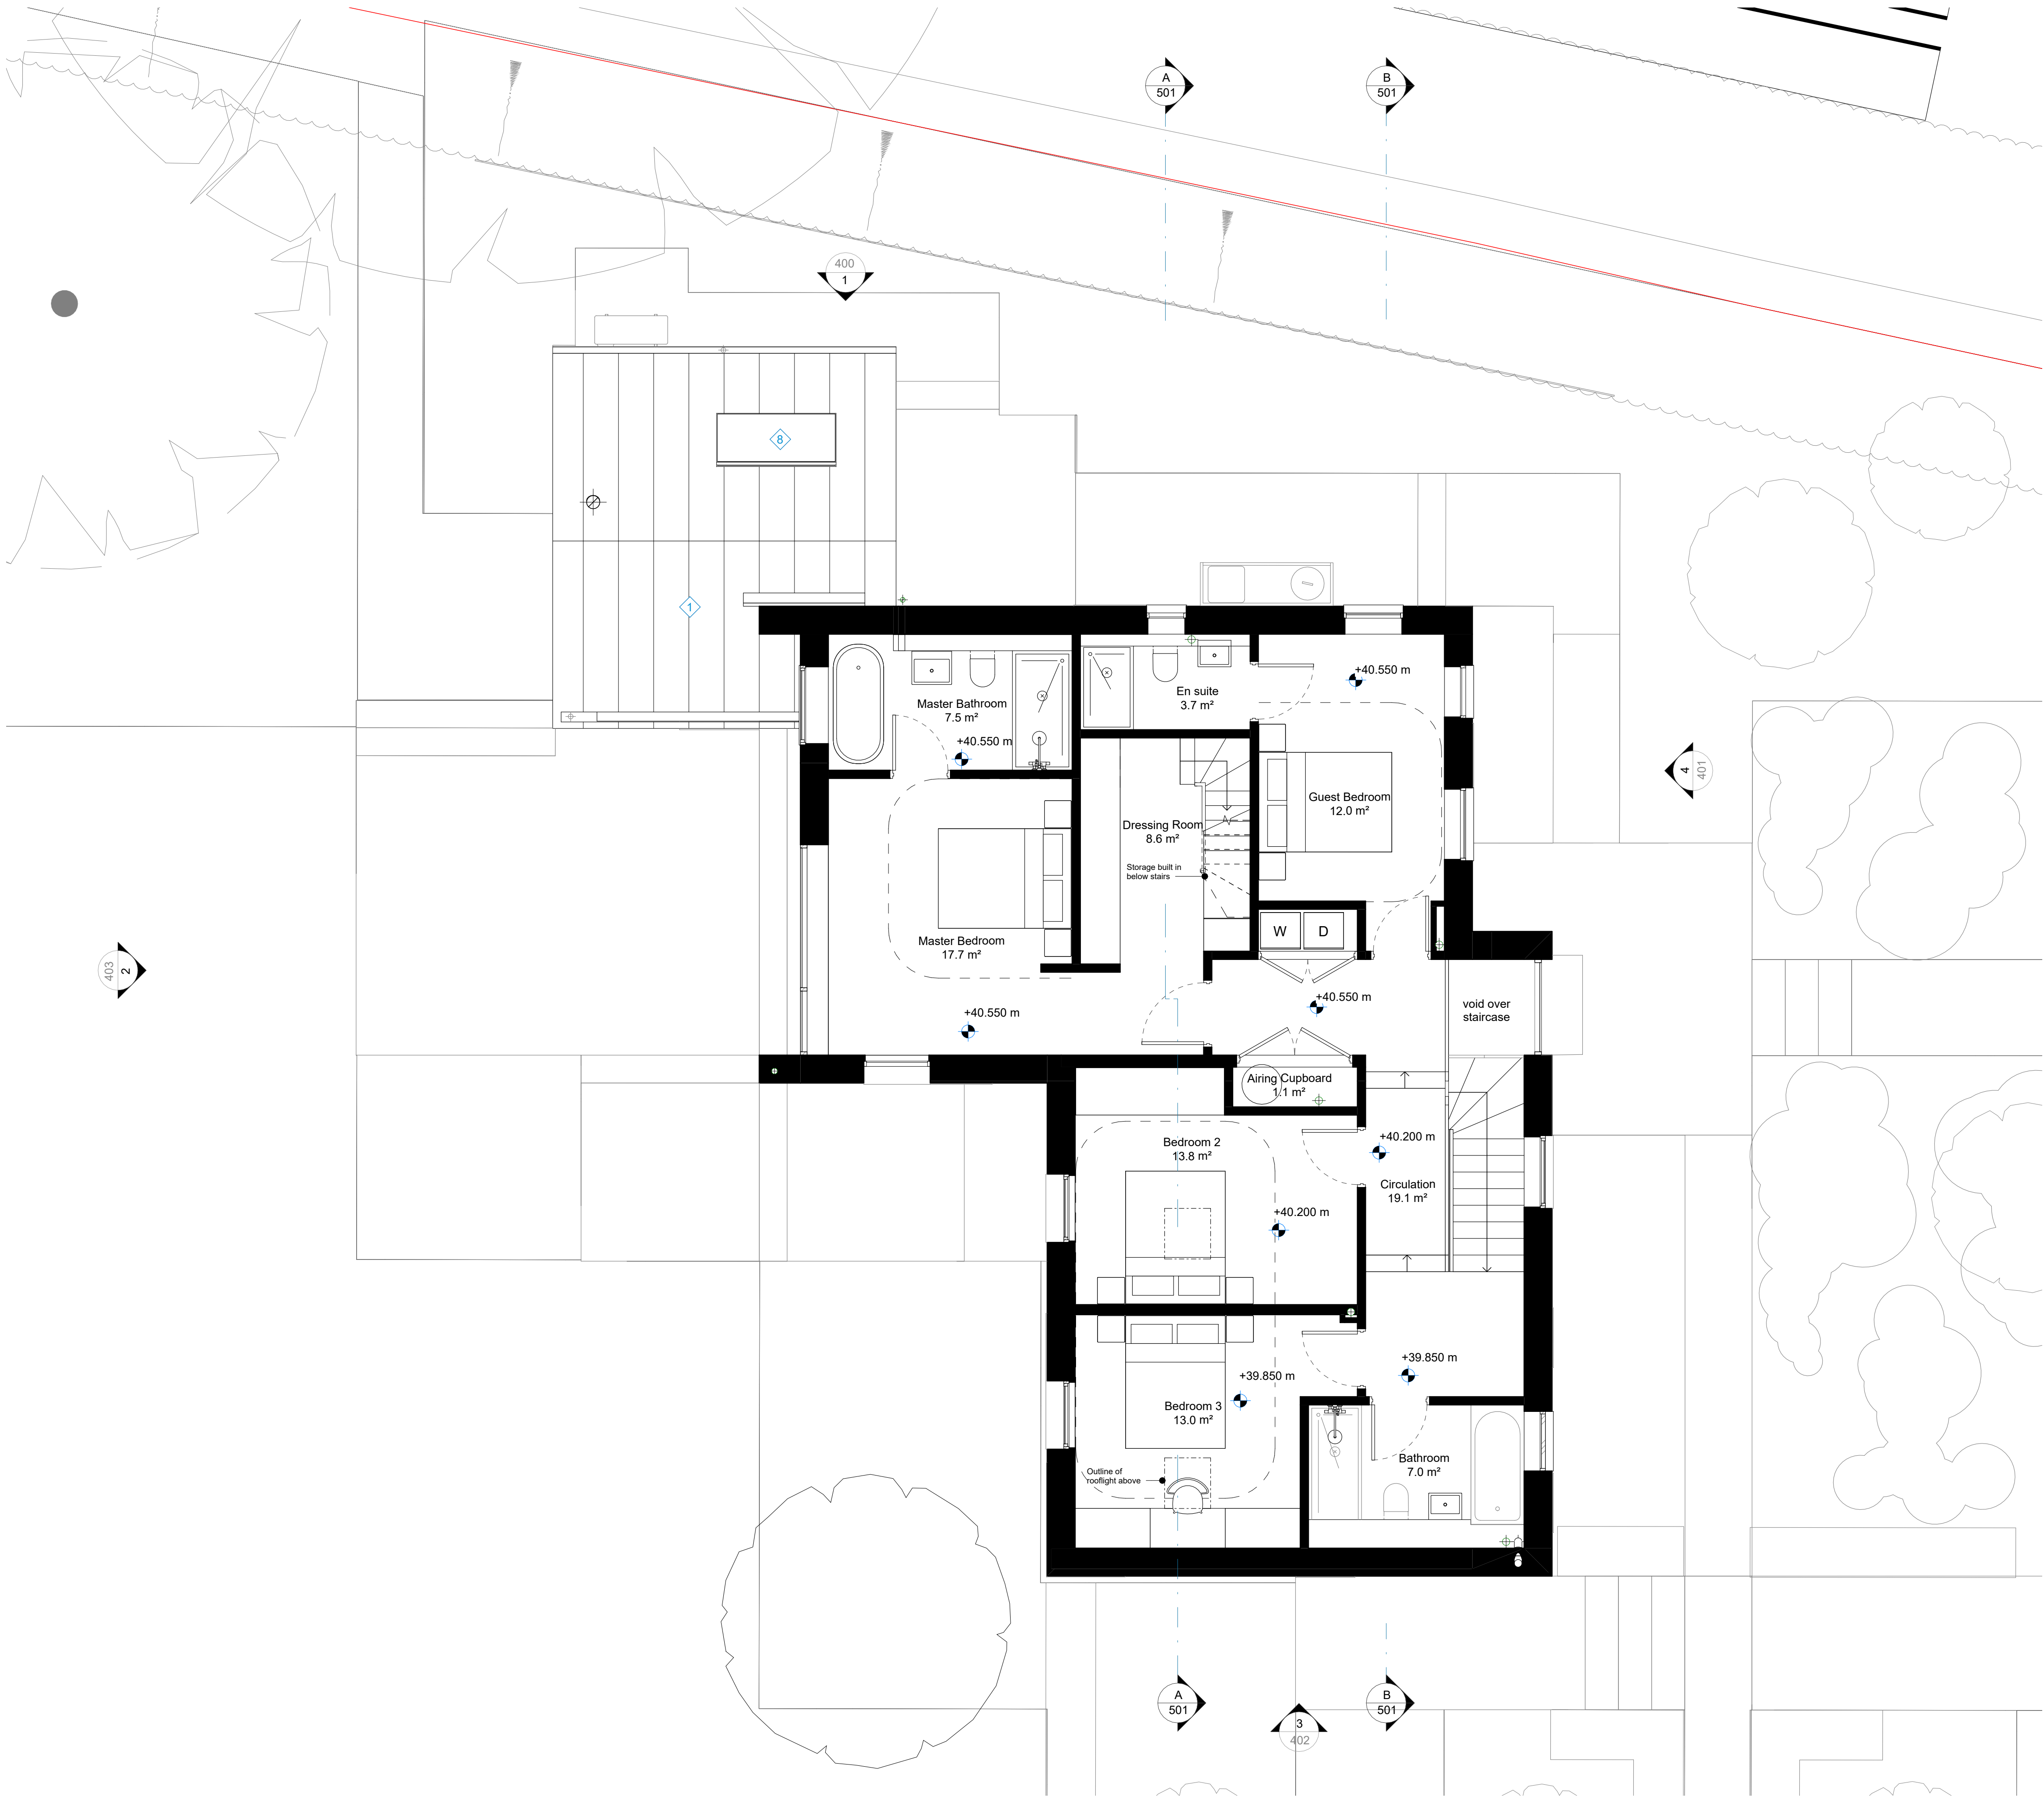

PLANNING

The contractor must check dimensions on site. Only figured dimensions to be worked from.

Any discrepancies must be reported to the architect before proceeding.

NOTES: This drawing is © copyright Platform 5 Architects ll

MATERIALS KEY


- 1 Light grey standing seam zinc roof
- 2 Vertical larch cladding and boardmarked concrete plinth below DPC
- 3 Natural stone / polished concrete external steps
- 4 PPC aluminium framed door
- 5 PPC aluminium framed window
- 6 Natural stone / polished concrete terrace
- 7 Zinc valley gutter
- 8 PPC aluminium framed rooflight
- 9 Vertical narrow larch cladding
- 10 Permeable gravel finish
- 11 Fireplace flue - black finish
- 12 PPC aluminium door canopy
- 13 Zinc external downpipe

FOR EXTERNAL LANDSCAPE FINISHES, REFER TO LANDSCAPE DESIGN DRAWINGS

APPROVED DRAWING
APP. REF. 231857
APPROVED 10/10/2023

P5	31.07.23	Issued for Planning	MF
P4	25.02.22	Issued for Planning	MF
P3	04.02.22	Issued for Information	MF
P2	28.01.22	Issued for Information	MF
P1	16.09.21	Issued for Information	MF

Rev.	Date	Description	Checked
------	------	-------------	---------

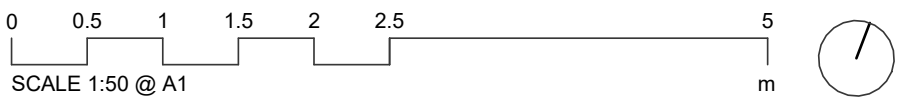

Platform 5
architects

Unit 218, Brickfields
37 Crenier Street
London
E2 8HD

t 020 7031 5661
e info@platform5architects.com
w www.platform5architects.com

PROJECT TITLE:
Brentwode

DRAWING TITLE:
Proposed First Floor GA Plan

FIRST ISSUE DATE:
September 2021

SCALE (B/A1):
1:50

PROJECT NO.:
21-102

DRAWING NO.:
101

REVISION:
P5