


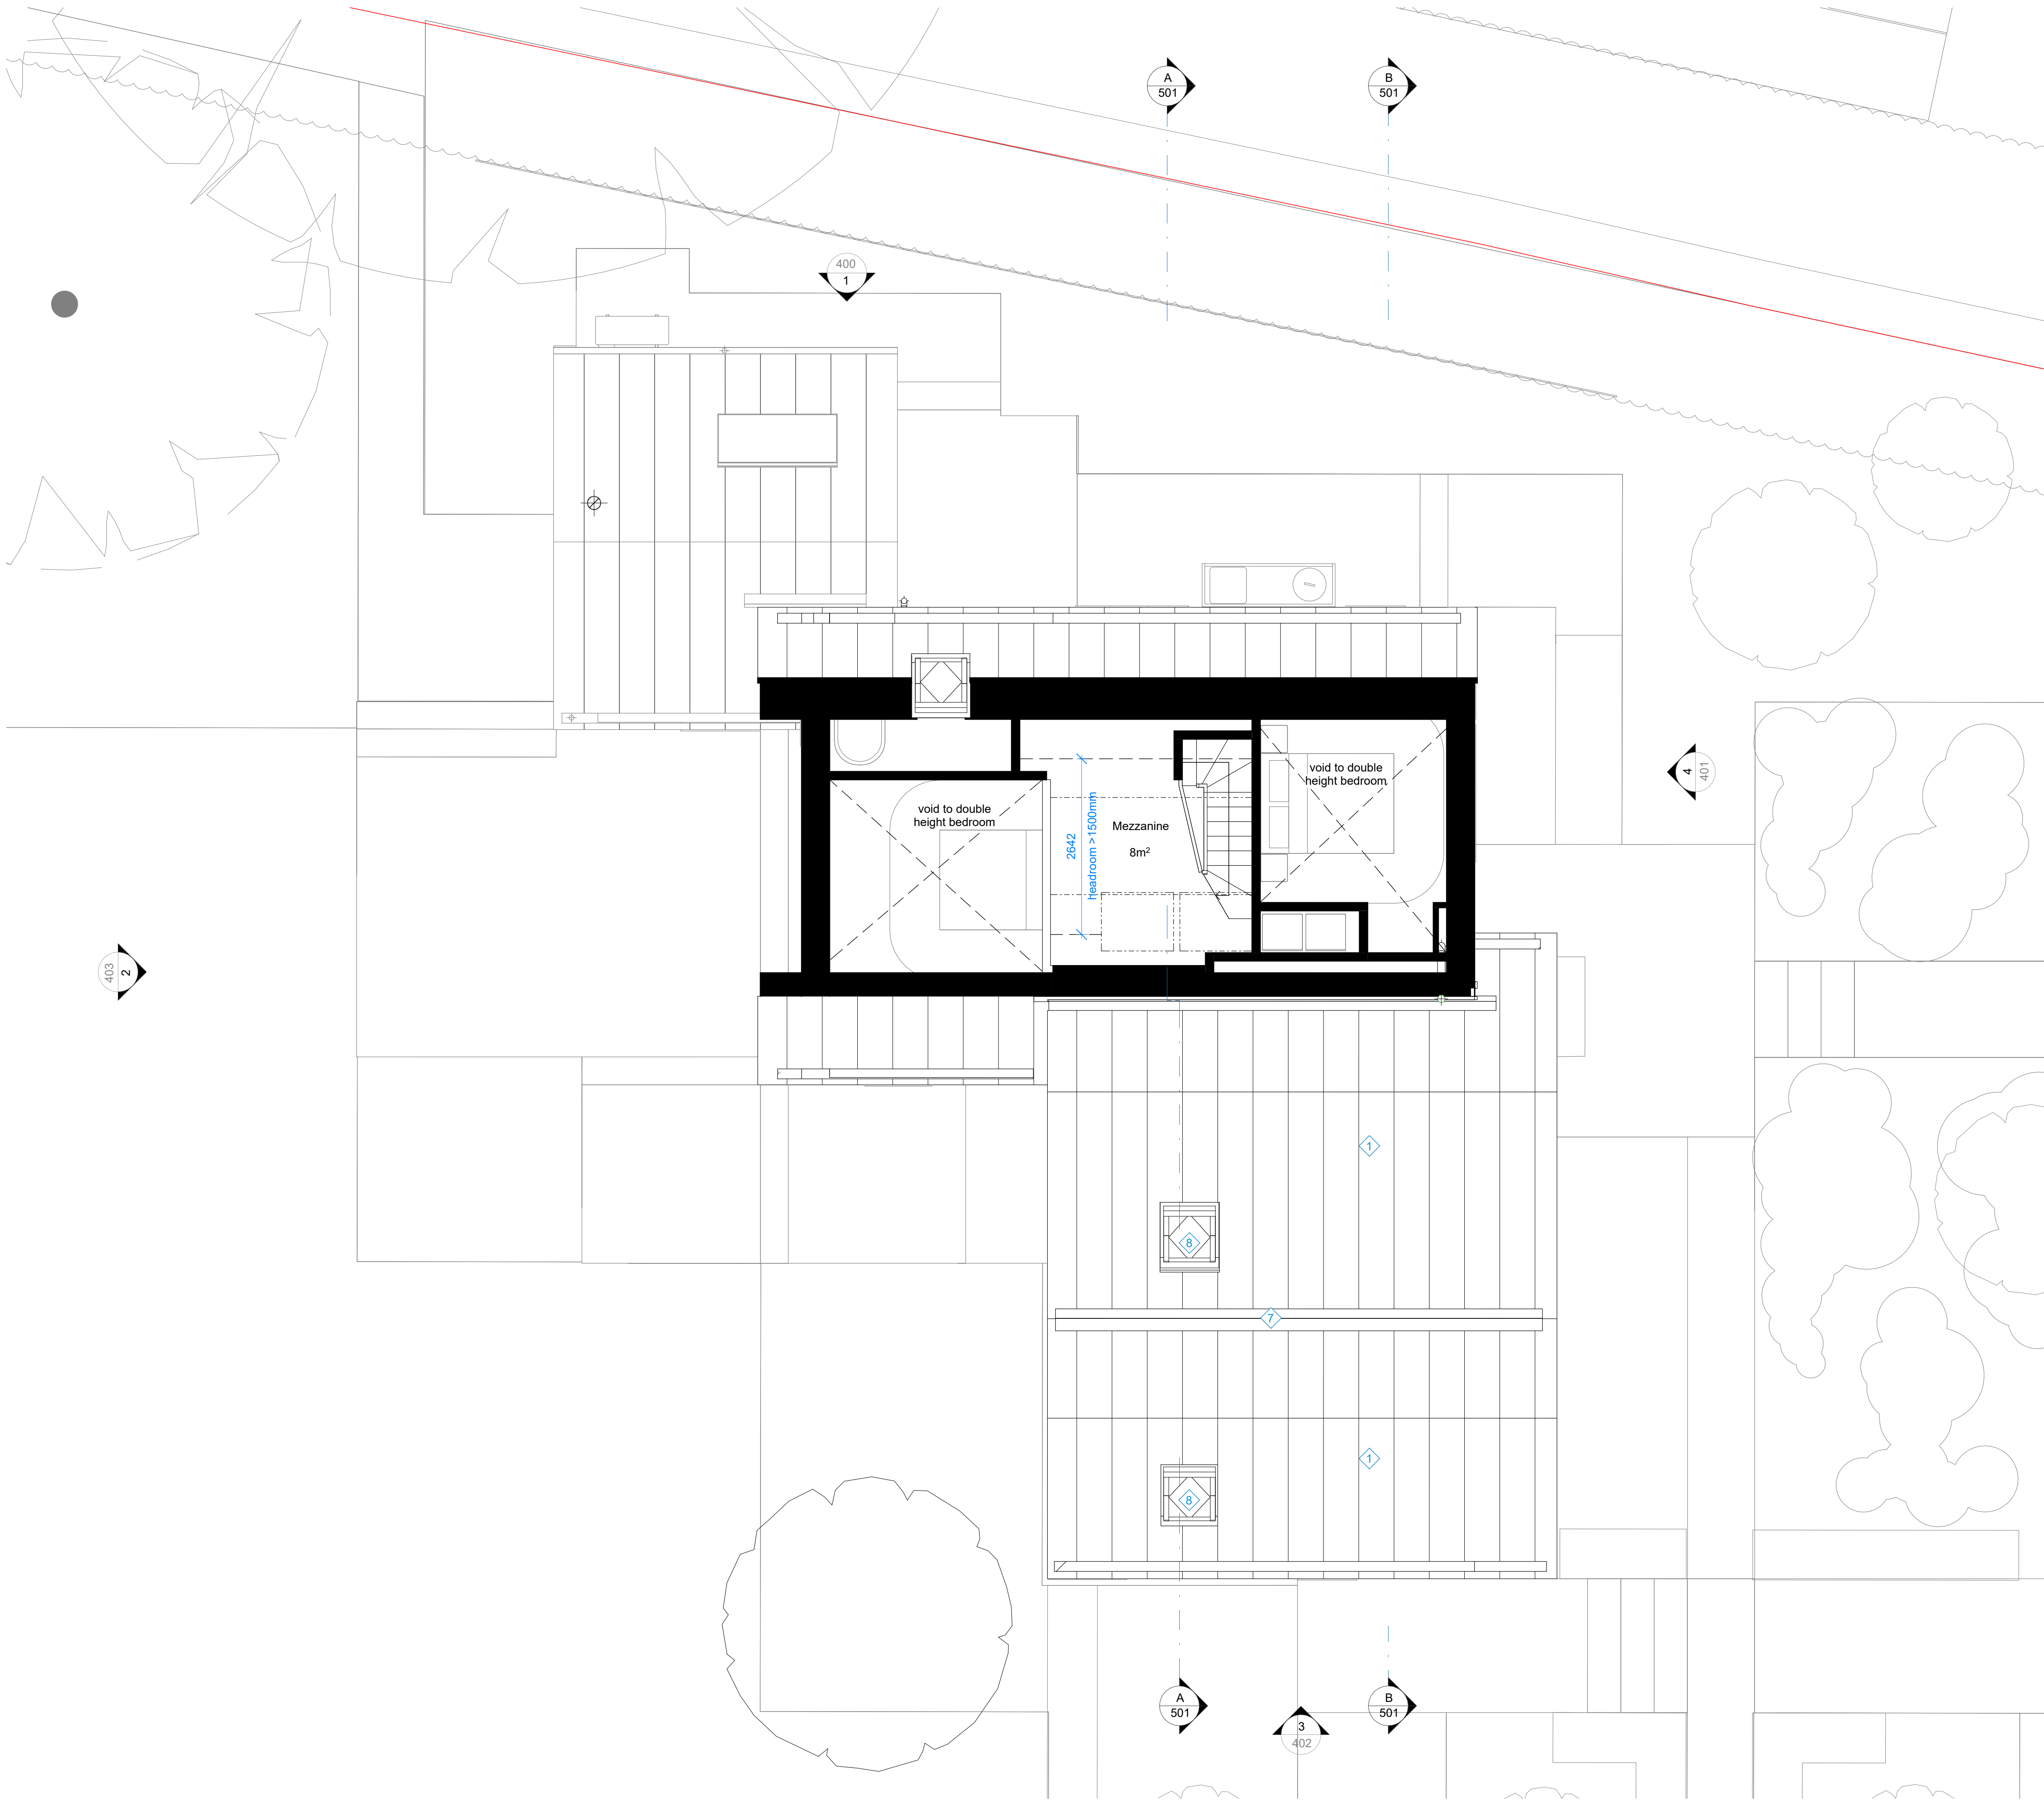

PLANNING

The contractor must check dimensions on site. Only figured dimensions to be worked from.

Any discrepancies must be reported to the architect before proceeding.

NOTES: This drawing is © copyright Platform 5 Architects ll

MATERIALS KEY


- 1 Light grey standing seam zinc roof
- 2 Vertical larch cladding and boardmarked concrete plinth below DPC
- 3 Natural stone / polished concrete external steps
- 4 PPC aluminium framed door
- 5 PPC aluminium framed window
- 6 Natural stone / polished concrete terrace
- 7 Zinc valley gutter
- 8 PPC aluminium framed rooflight
- 9 Vertical narrow larch cladding
- 10 Permeable gravel finish
- 11 Fireplace flue - black finish
- 12 PPC aluminium door canopy
- 13 Zinc external downpipe

FOR EXTERNAL LANDSCAPE FINISHES, REFER TO LANDSCAPE DESIGN DRAWINGS

APPROVED DRAWING
APP. REF. 231857
APPROVED 10/10/2023

P4	31.07.23	Issued for Planning	MF
P3	25.02.22	Issued for Planning	MF
P2	04.02.22	Issued for Information	MF
P1	28.01.22	Issued for Information	MF

Rev.	Date	Description	Checked
------	------	-------------	---------

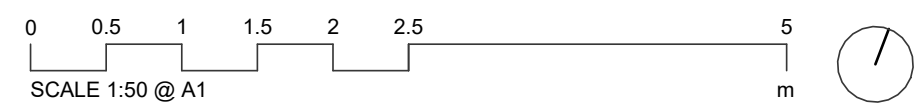

Platform 5
architects

Unit 218, Brickfields
37 Crenner Street
London
E2 8HD

t 020 7031 5661
e info@platform5architects.com
w www.platform5architects.com

PROJECT TITLE: Brentwode		SCALE (B/A1): 1:50	
DRAWING TITLE: Proposed Mezzanine Plan		REVISION: P4	
FIRST ISSUE DATE: January 2022		PROJECT NO.: 21-102	
		DRAWING NO.: 102	