


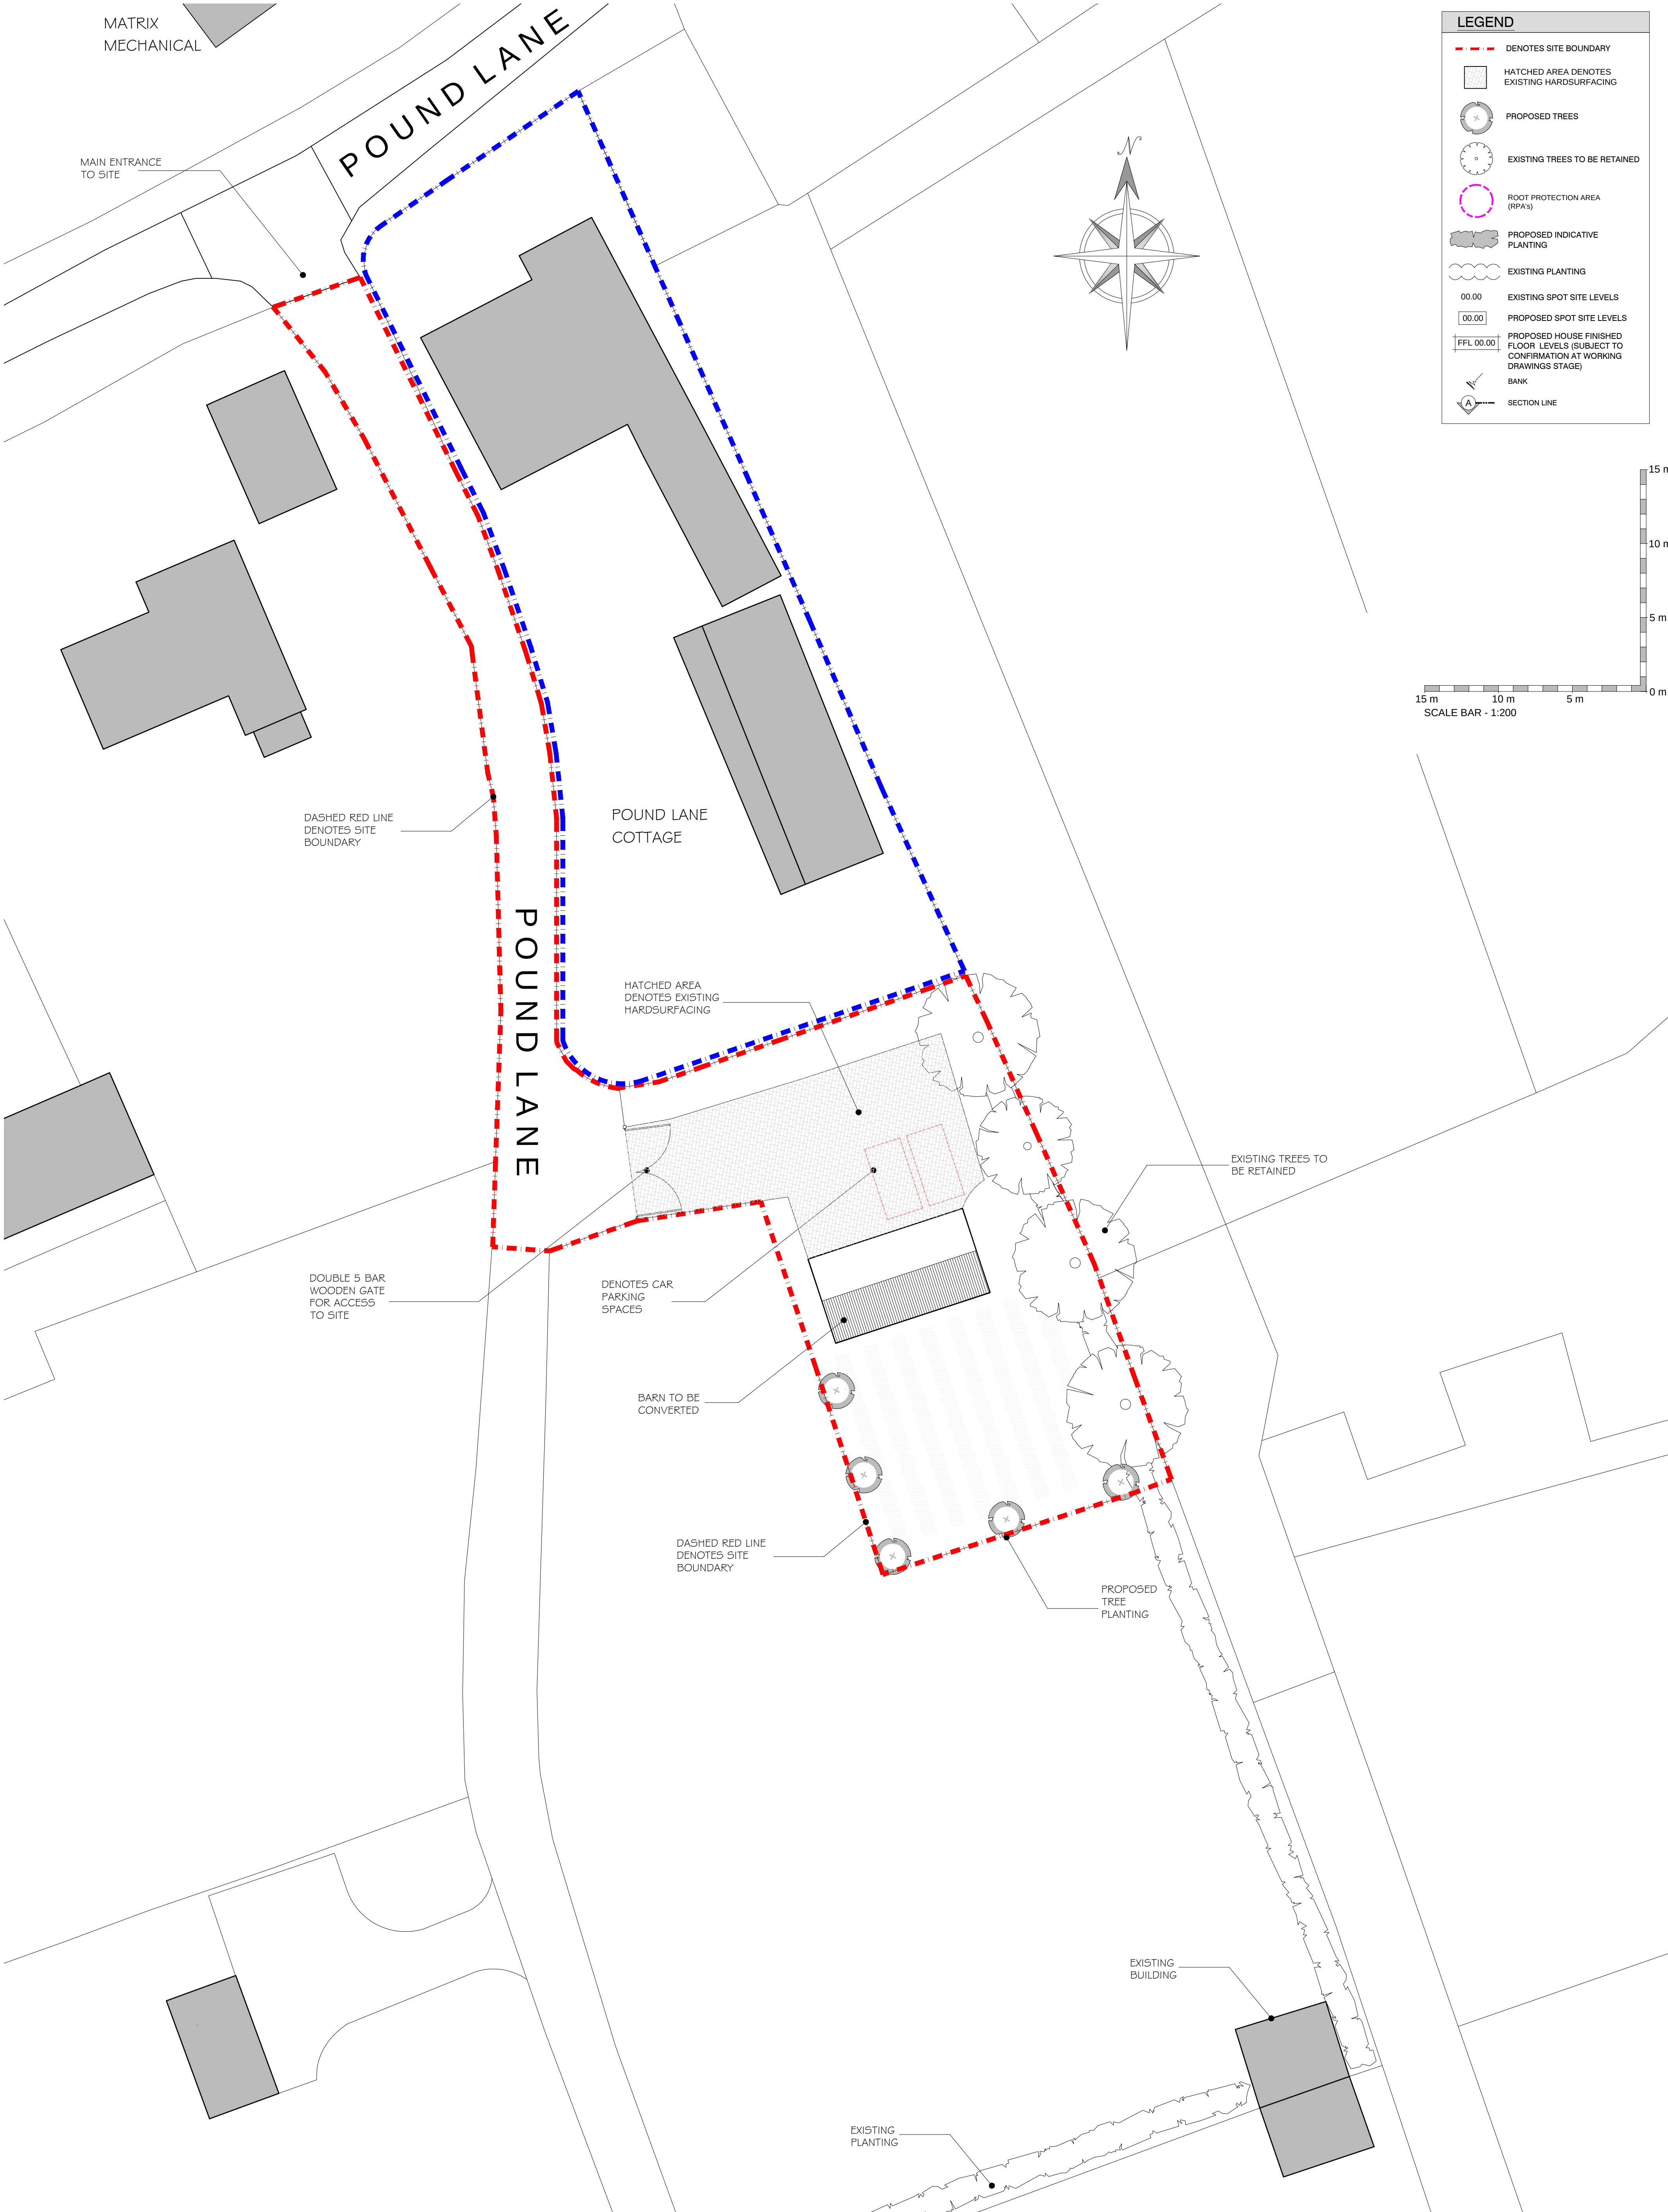

LEGEND

DENOTES SITE BOUNDARY

HATCHED AREA DENOTES EXISTING HARDSURFACING

PROPOSED TREES

EXISTING TREES TO BE RETAINED

ROOT PROTECTION AREA (RPA'S)

PROPOSED INDICATIVE PLANTING

EXISTING PLANTING

00.00

EXISTING SPOT SITE LEVELS

00.00

PROPOSED SPOT SITE LEVELS

FFL 00.00

PROPOSED HOUSE FINISHED FLOOR LEVELS (SUBJECT TO CONFIRMATION AT WORKING DRAWINGS STAGE)

BANK

A

SECTION LINE

SITE LAYOUT
(1:200)

CADCRE8 LTD

ARCHITECTURAL DESIGNERS & PLANNERS

1 Peach Street
Wokingham
RG40 1XJ

matt@cadcre8.co.uk

PLANNING ISSUE

MR D PHILLIPS

BARN CONVERSION @ POUNDLANE COTTAGE, POUND LANE, HURST, READING

26 - P112 - 01

A

Rev: A

Date: 27-JUL-26

Detail: SITE LAYOUT SCALE AMENDED

Scale: 1:200 @ A1

Date: MAY-26

Drawn: MM

DRAWING No. 26 - P112 - 01

Rev: A