
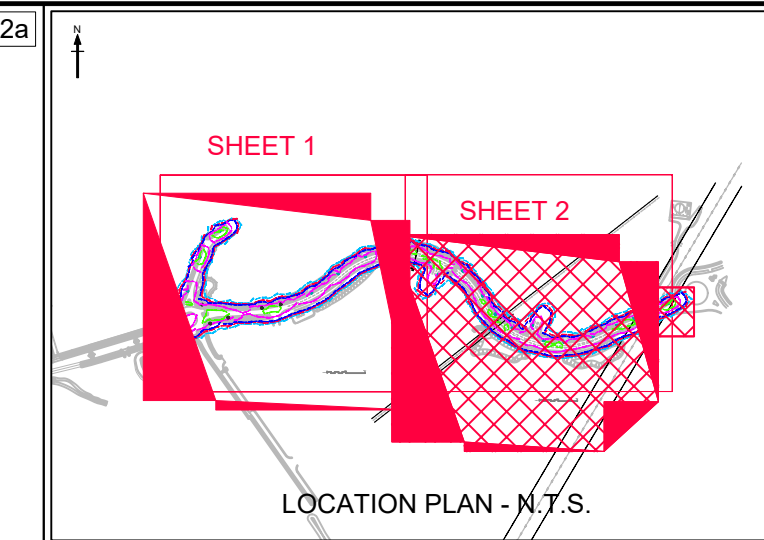


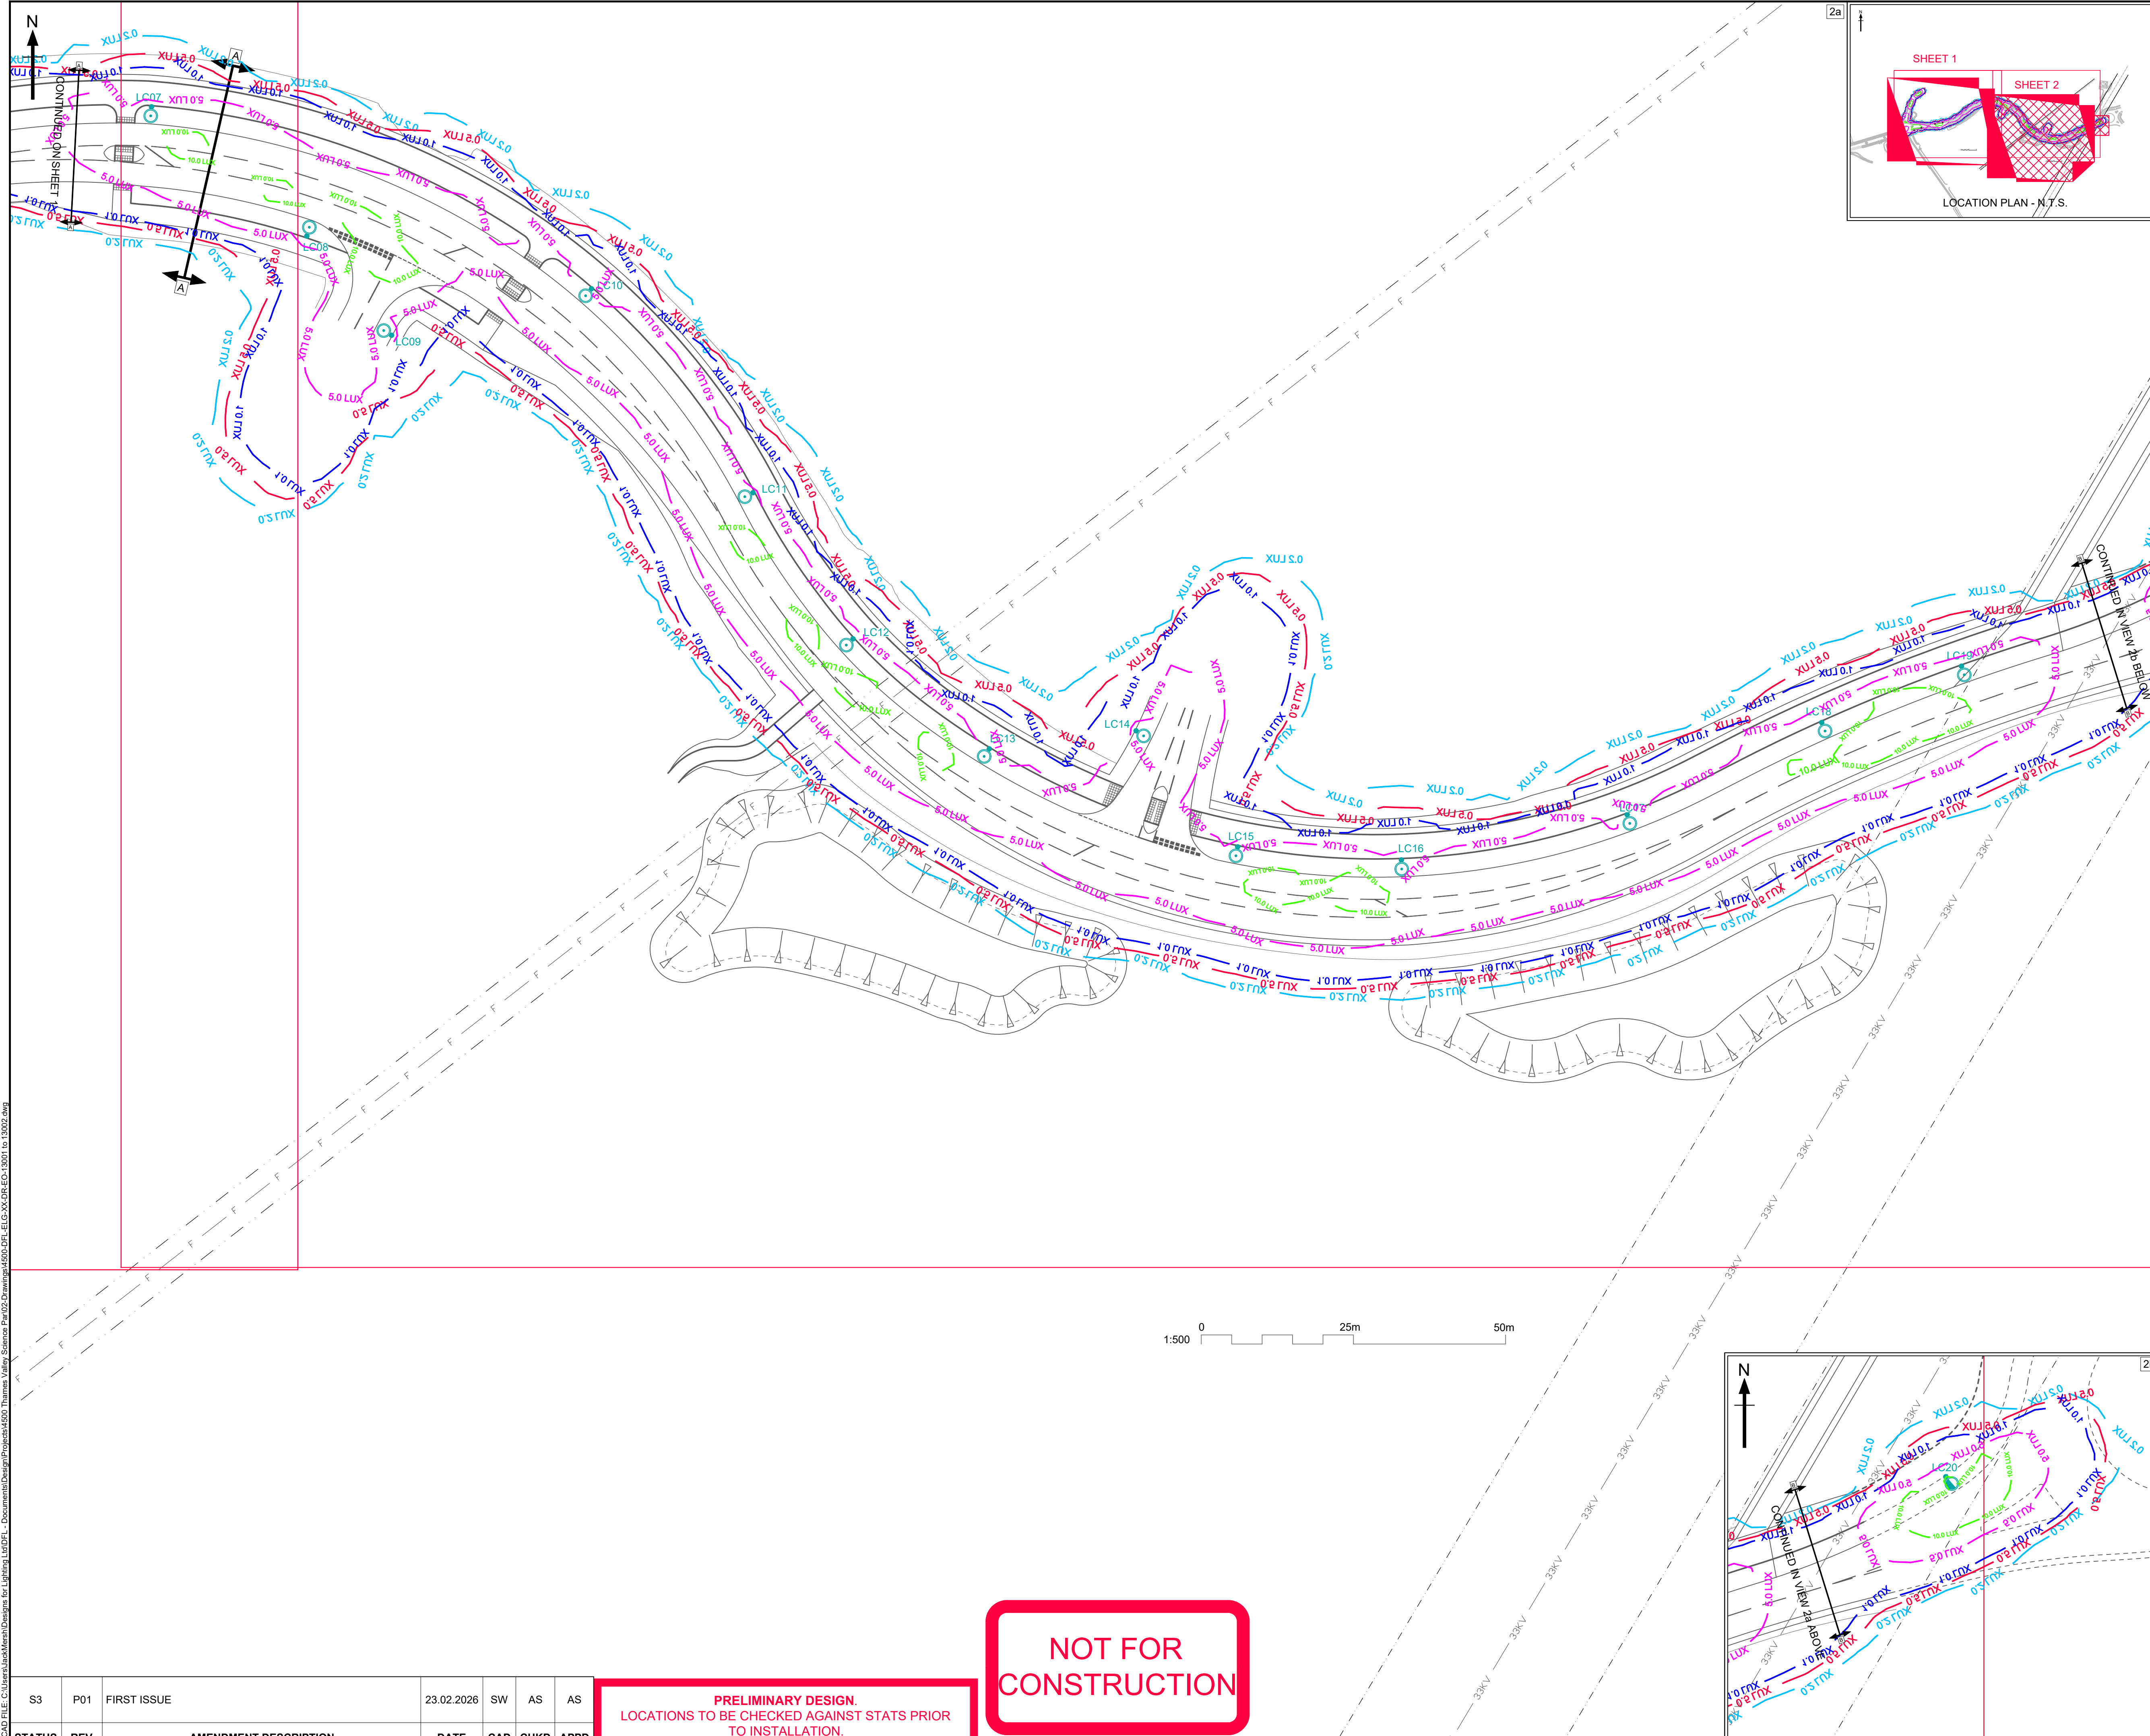

- NOTES**
1. THIS IS AN AUTOCAD DRAWING AND SHOULD NOT BE AMENDED BY HAND.
 2. THE EXISTING LOCATIONS ARE APPROXIMATE AND THEIR ACCURACY CANNOT BE GUARANTEED.
 3. ALL DIMENSIONS IN METRES UNLESS OTHERWISE STATED.
 4. THIS DRAWING MUST NOT BE SCALED.
 5. DRAWINGS ARE TO BE PRINTED IN COLOUR.
 6. DRAWING TO BE READ IN CONJUNCTION WITH OTHER DESIGN DOCUMENTS.

KEY PROPOSED		
QTY.	SYMBOL	DESCRIPTION
17		PROPOSED 8M COLUMN WITH POST TOP MOUNTED PHILIPS BGP703 DW50 BL1 LED 2700K 8000 LUMEN
3		PROPOSED 6M COLUMN WITH POST TOP MOUNTED PHILIPS BGP703 DW50 BL1 LED 2700K 8000 LUMEN
2		COLUMN PART OF ADJACENT SCHEME 3399 TO BE RELOCATED TO REAR OF PROPOSED FOOTWAY.
6		COLUMN PART OF ADJACENT SCHEME 3399.
LC0# PROPOSED INDICATIVE COLUMN ID NUMBERS.		

ISO-CONTOUR KEY	
	0.2 LUX ISO-CONTOUR
	0.5 LUX ISO-CONTOUR
	1.0 LUX ISO-CONTOUR
	5.0 LUX ISO-CONTOUR
	10.0 LUX ISO-CONTOUR

DESIGNER

DFL
LIGHTING DESIGN-ELECTRICAL-SMART CITIES-
ENERGY REDUCTION-LIGHTING IMPACT

DFL-UK (Designs for Lighting Ltd)
17/18 City Business Centre
Winchester, Hampshire, SO23 7TA
Tel: 01962 855080
Email: info@df-uk.com

CLIENT

Abley Letchford


PROJECT

THAMES VALLEY
SCIENCE PARK

DRAWING TITLE

LIGHTING
LAYOUT FOR PLANNING

DESIGNED	CAD	CHECKED	APPROVED
JM	SW	AS	AS
ISSUE DATE	SHEET	SCALE	SHEET SIZE
FEB 2026	2 of 2	1:500	A1
DRAWING NUMBER	PROJECT	ORIGINATOR	VOLUME
4500-DFL-ELG-XX-DR-EO-13002			
JOB NUMBER	4500	STATUS	REVISION
		S3	P01

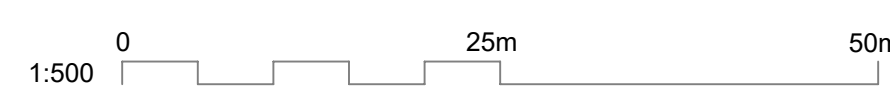

**NOT FOR
CONSTRUCTION**

STATUS	REV	AMENDMENT DESCRIPTION	DATE	CAD	CHKD	APPD
S3	P01	FIRST ISSUE	23.02.2026	SW	AS	AS

PRELIMINARY DESIGN.
LOCATIONS TO BE CHECKED AGAINST STATS PRIOR
TO INSTALLATION.

D:\CAD\PLT-C\Users\jackm\Documents\Designs for Lighting\DFL-UK\Documents\Designs for Lighting\DFL-UK\4500-DFL-ELG-XX-DR-EO-13002.dwg