


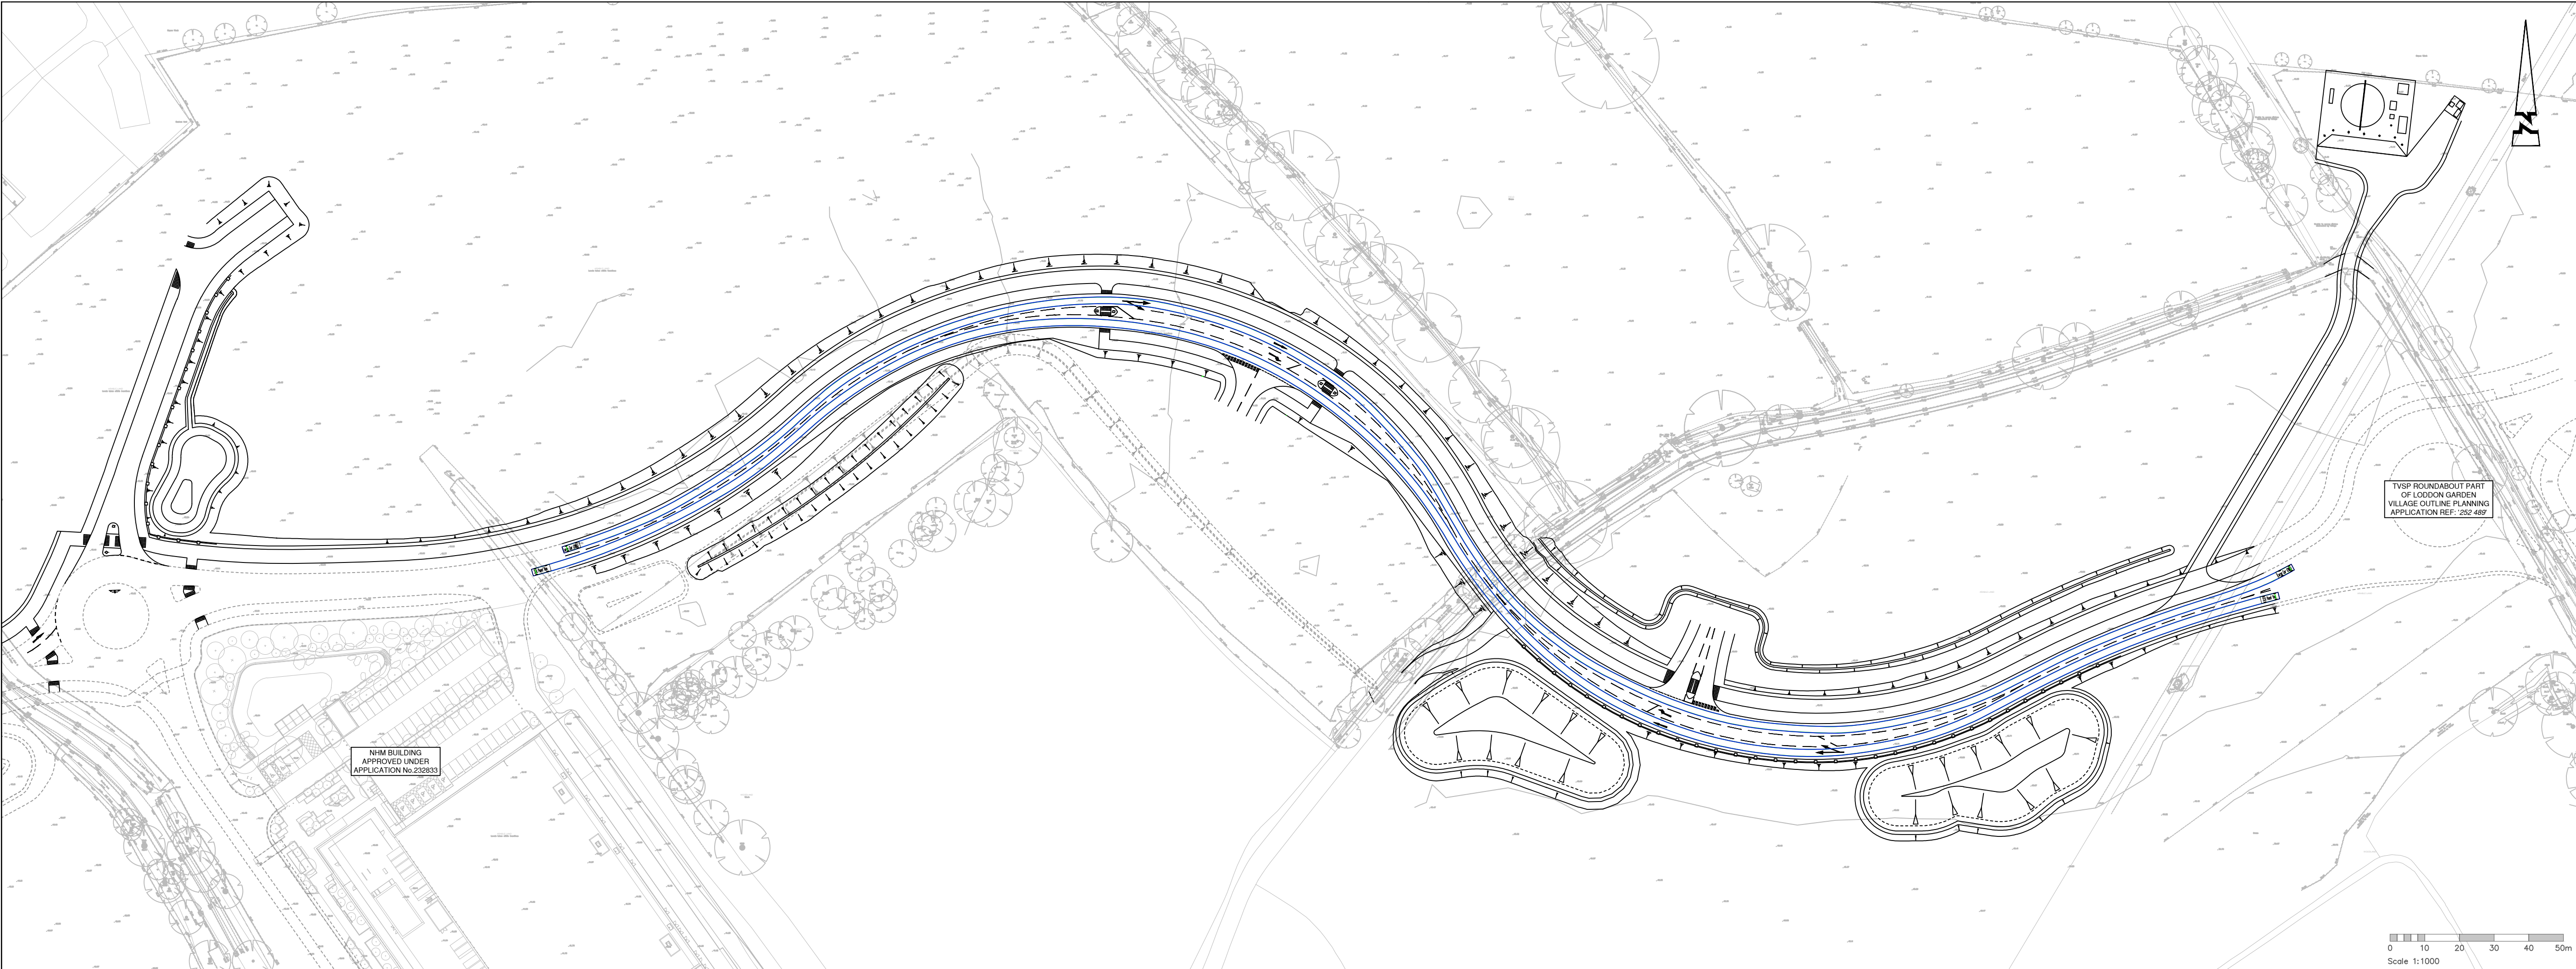

© ABLEY LETCHFORD PARTNERSHIP LTD.
This drawing not be reproduced without consent.

3.5t Panel Van
Overall Length 5.339m
Overall Width 1.886m
Overall Body Height 2.556m
Min Body Ground Clearance 0.338m
Track Width 1.886m
Lock to lock time 4.00s
Kerb to Kerb Turning Radius 6.400m


Large Car (2006)
Overall Length 5.079m
Overall Width 1.872m
Overall Body Height 1.575m
Min Body Ground Clearance 0.310m
Max Track Width 1.831m
Lock to lock time 4.00s
Kerb to Kerb Turning Radius 5.900m

GENERAL NOTES:
1. Do not scale.
2. Refer to all other Project Drawings and supporting notes.


TVSP ROUNDABOUT PART OF LODDON GARDEN
VILLAGE OUTLINE PLANNING
APPLICATION REF: 252 489

NRM BUILDING
APPROVED UNDER
APPLICATION No.252833

0 5 10 20 30 40 50m
Scale 1:1000

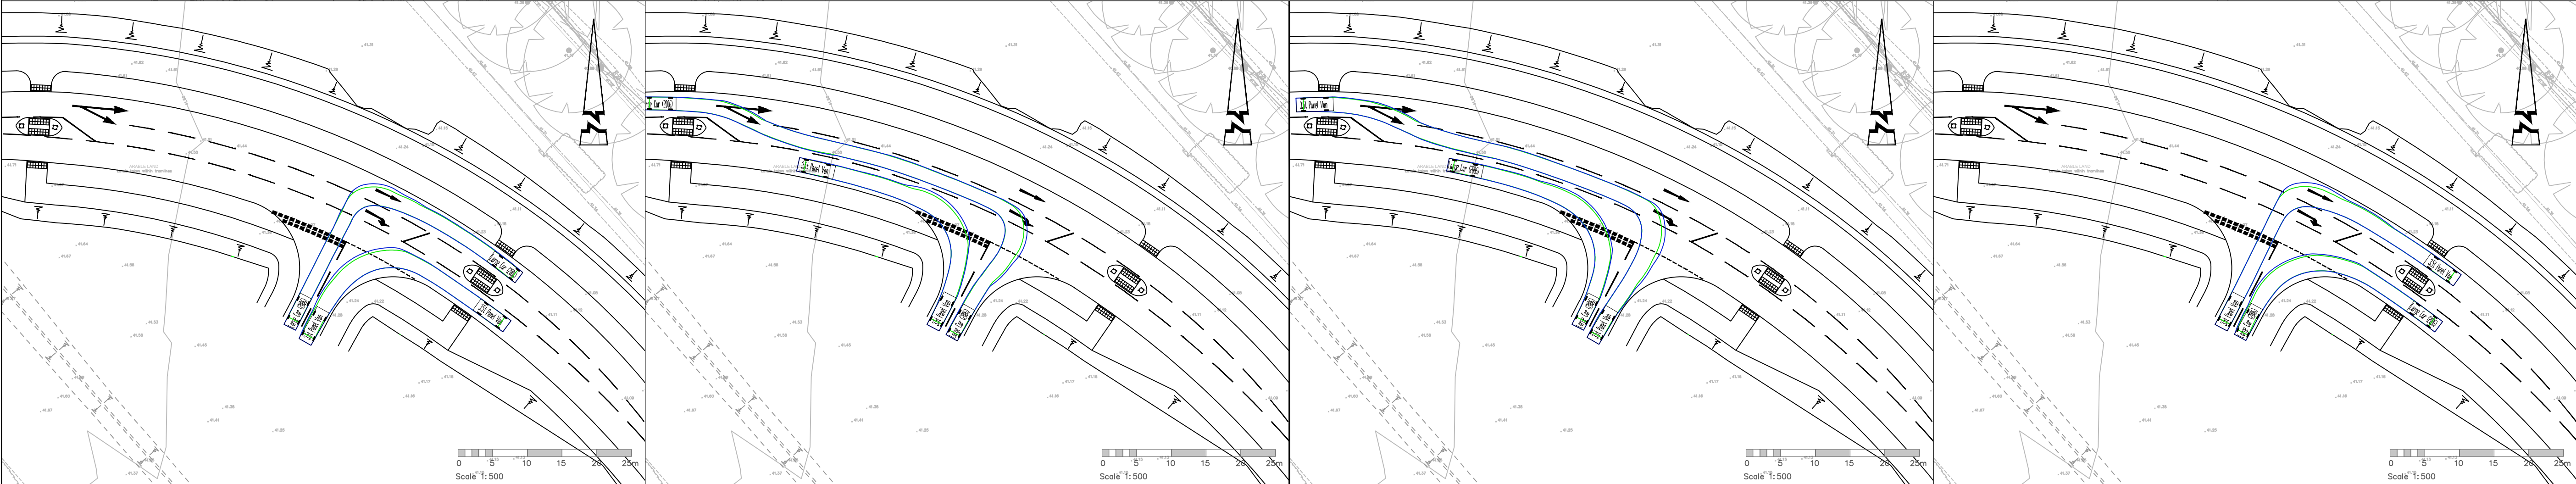

C	03/26	UPDATED TO REFLECT RSA 2 RESPONSES	JJS	CS
B	02/26	LAYOUT AMENDED	AS	CS
A	02/26	FOR REVIEW	JJS	CS
Rev	Date	Description	Drawn	Checked

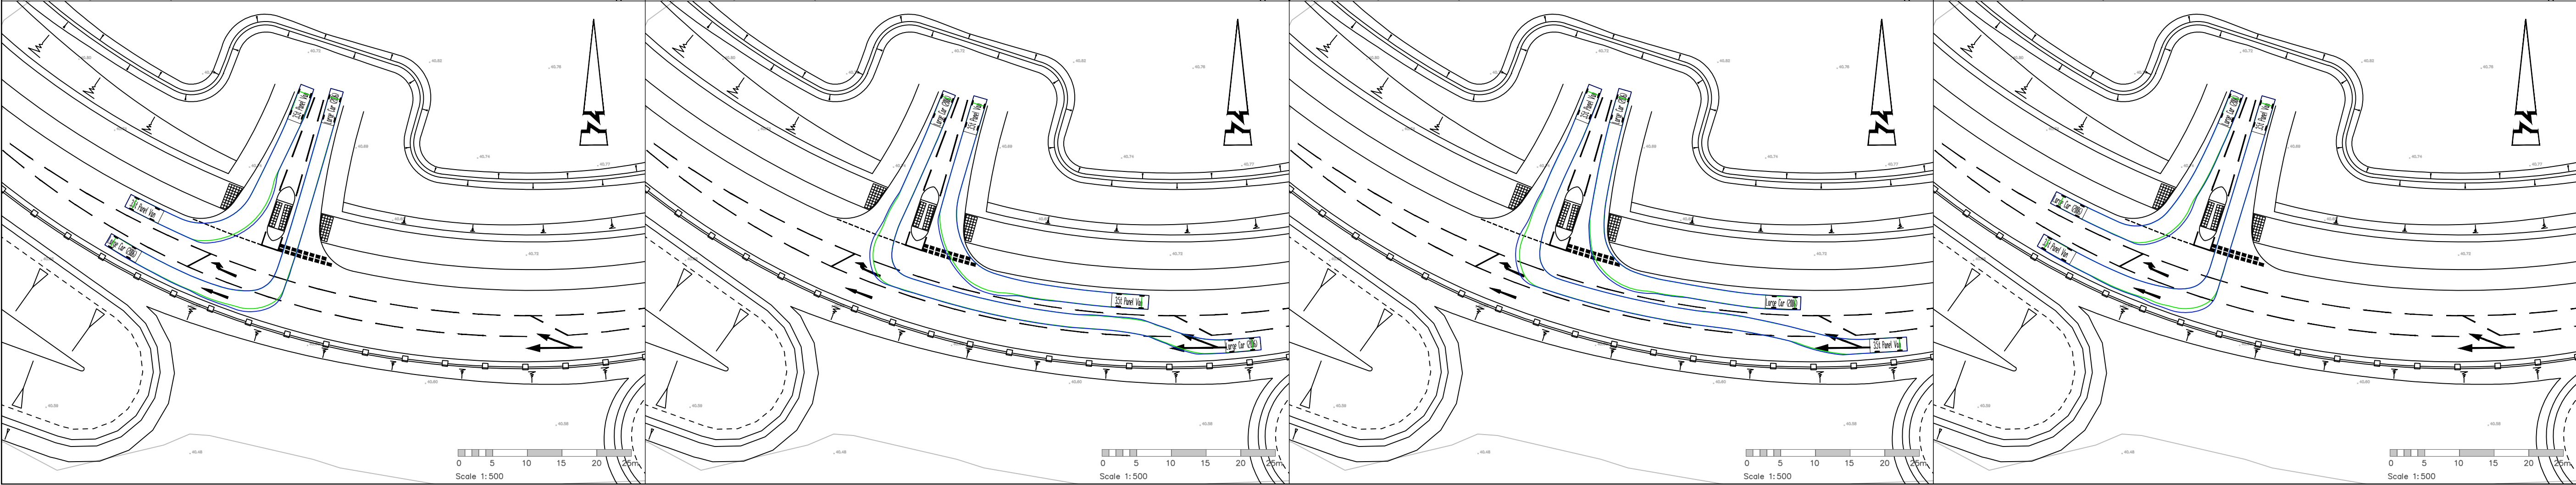

Abley Letchford
www.ableyletchford.co.uk

Client
UNIVERSITY OF READING

Project
THAMES VALLEY SCIENCE PARK - LODDON GARDEN VILLAGE LINK ROAD

Title
**SWEPT PATH ANALYSIS SHEET 5
PANEL VAN & LARGE CAR**

Status

Scale	Date	Drawn	Checked
AS SHOWN @ A1	FEB 2026	JJS	CS

Drawing No.
HD169-TVSP-0109

Revision
C