
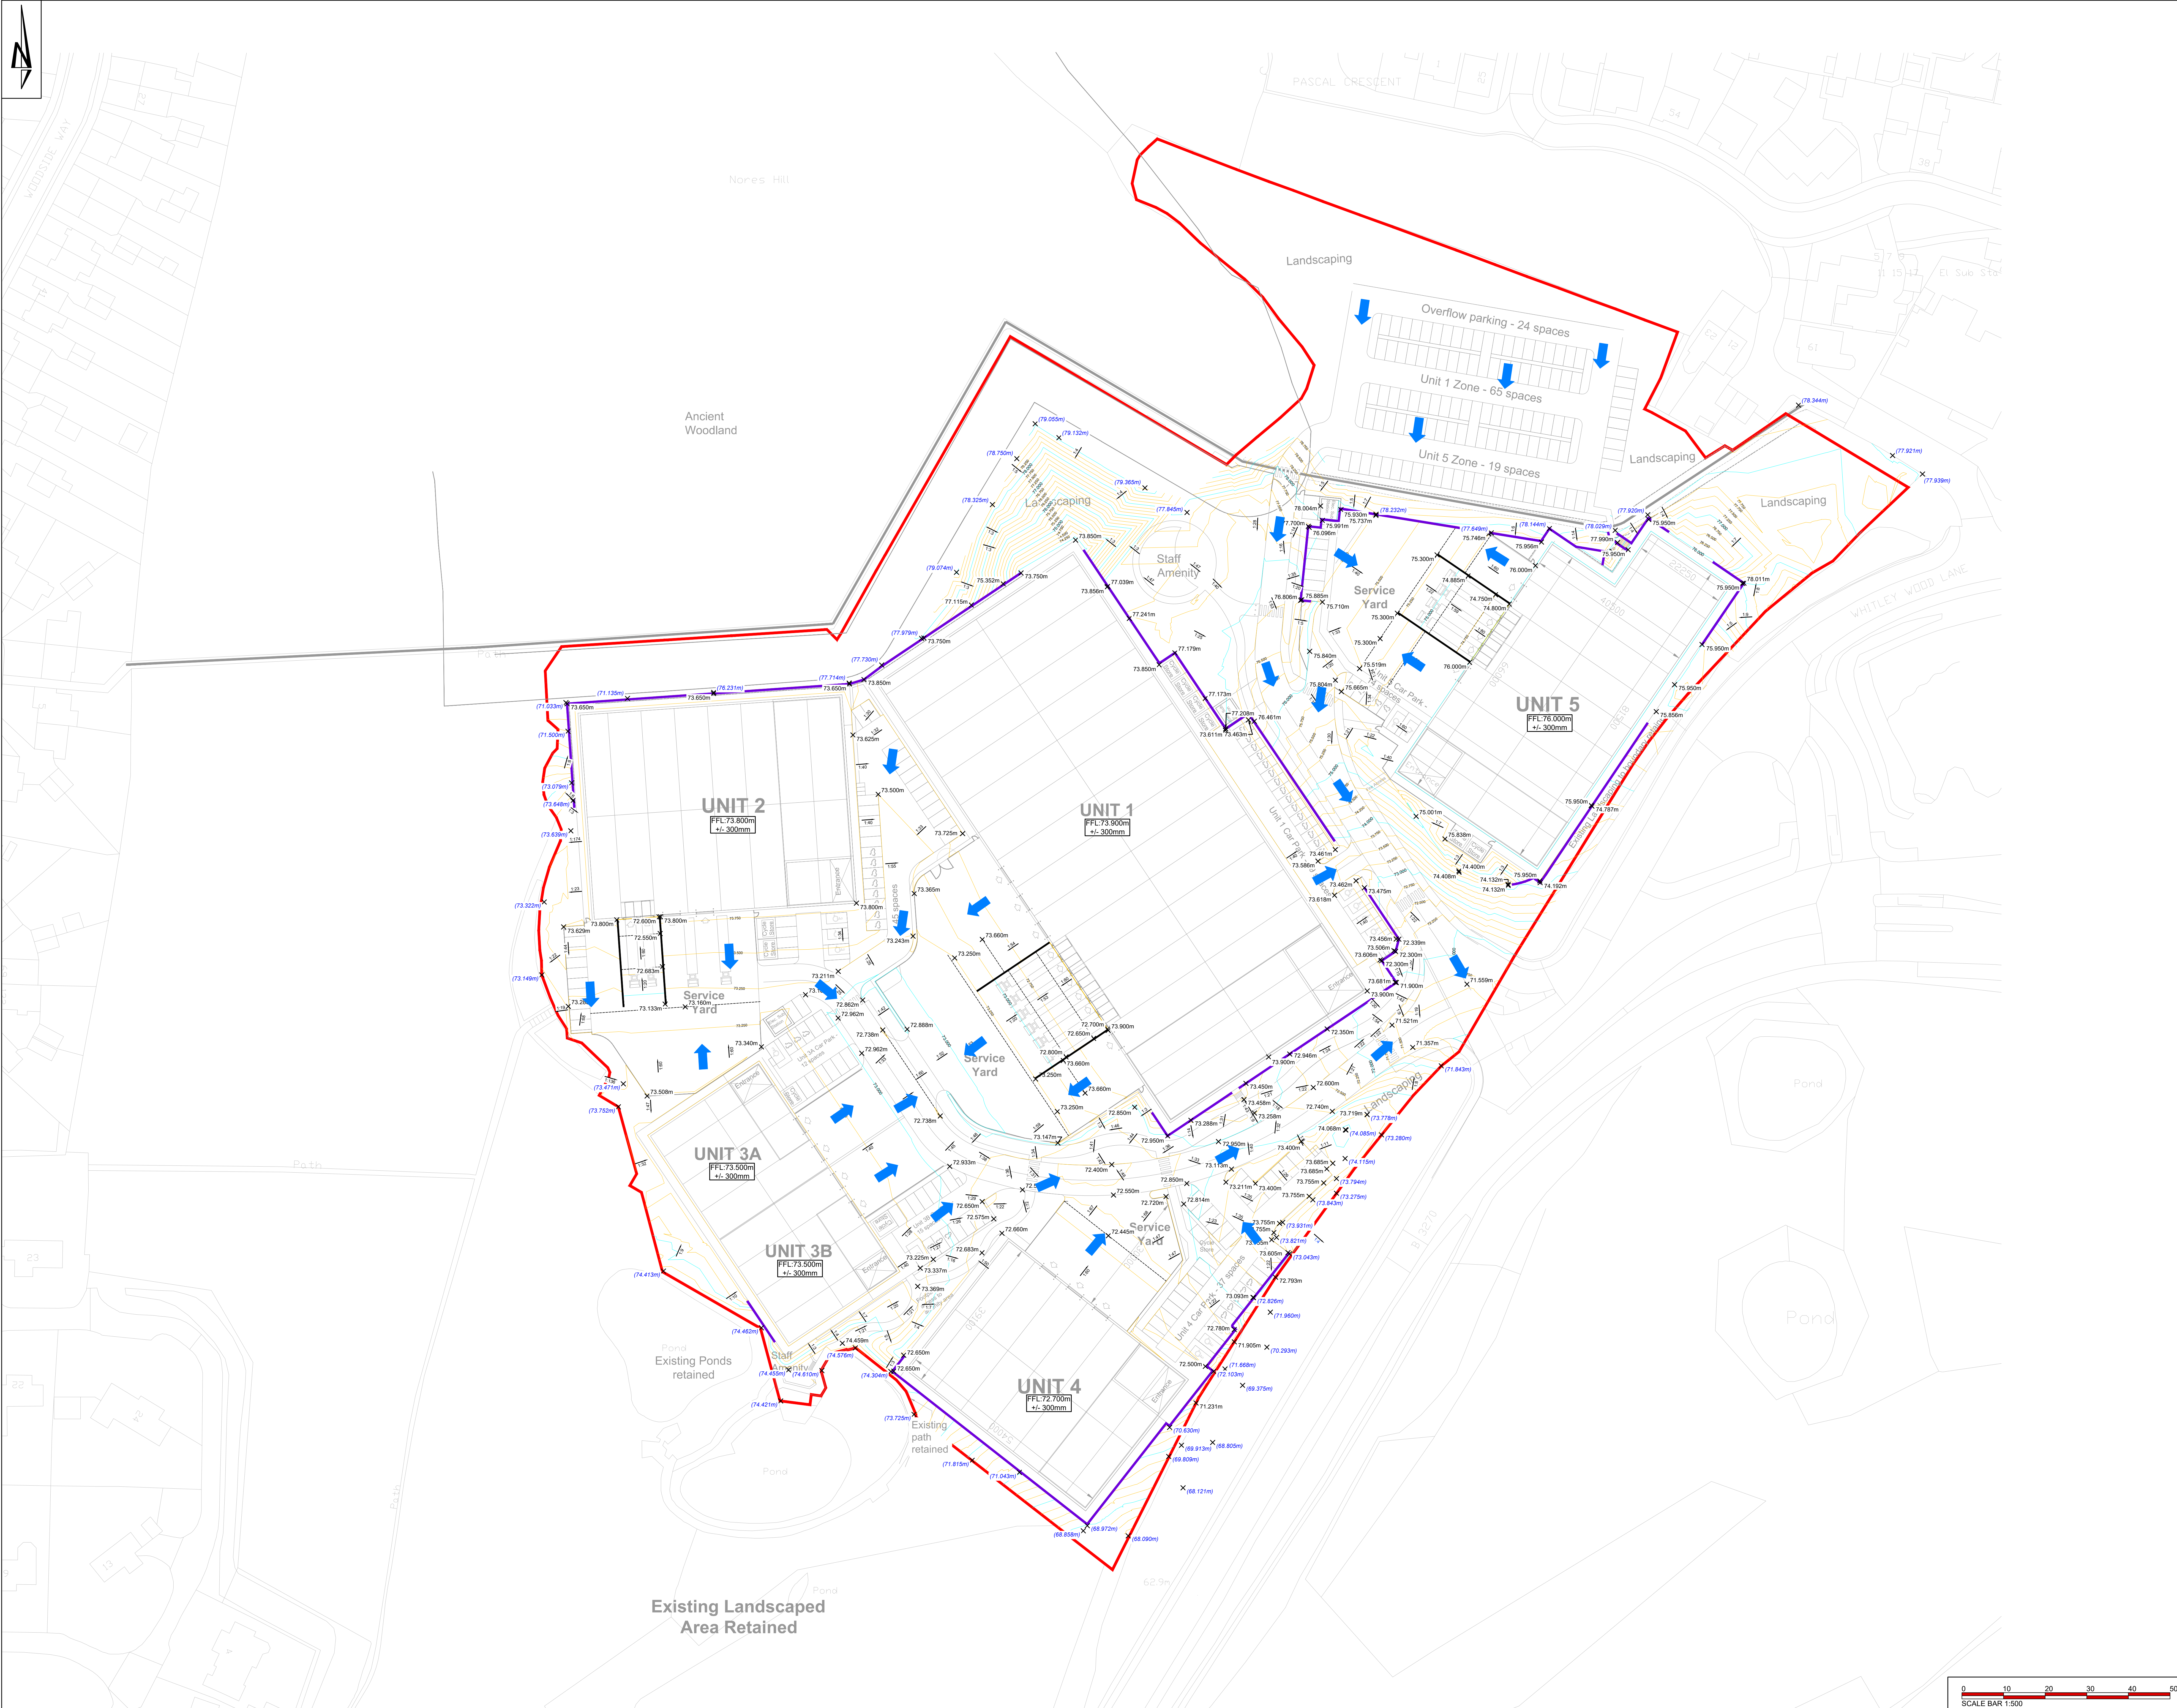


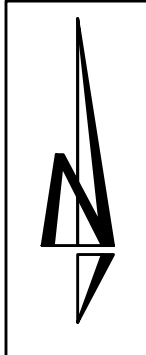

THIS DRAWING IS THE COPYRIGHT OF BURROWS GRAHAM LIMITED.

SAFETY, HEALTH AND ENVIRONMENTAL INFORMATION

IN ADDITION TO THE HAZARDOUS RISKS NORMALLY ASSOCIATED WITH THE TYPES OF WORK DETAILED ON THIS DRAWING, NOTE THE FOLLOWING:

CONSTRUCTION

MAINTENANCE

DEMOLITION

IT IS ASSUMED THAT ALL WORKS WILL BE CARRIED OUT BY A COMPETENT CONTRACTOR WORKING, WHERE APPROPRIATE, TO AN APPROVED METHOD STATEMENT

GENERAL NOTES:

1. THIS DRAWING SHALL BE READ IN CONJUNCTION WITH ALL THE RELEVANT ARCHITECTS' ENGINEERS' AND SERVICE ENGINEERS DRAWINGS & SPECIFICATIONS.

2. PROPOSED SITE LAYOUT IS BASED ON CHETWOODS LAYOUT 05023.

3. TOPOGRAPHY SURVEY PLAN IS BASED ON SURVEY SOLUTIONS' DRAWING 67579W/L5 01-05 AND DEFRA 1m LIDAR DATA.

LEGEND

Site Boundary

Existing Level

Proposed Level

Top of Wall Level

Proposed Slope

Proposed Retaining Wall

Existing Retaining Wall

Proposed Contour Minor 0.25m

Proposed Contour Major 1.0m

Overland Flows

P01	21.03.2025	GL	Issued for information	RM
REV	DATE	BY	DESCRIPTION	CHKD

Burrows Graham

North Office:
5 Ambassador Place, Stockport Road,
Altrincham WA15 8DB
Tel: +44 (0)161 804 8045
South Office:
Buckland House, Dover Mews,
High Street, Barchinham NP4 2BL
Tel: +44 (0)1452 508 102

CLIENT
WRENBRIDGE

PROJECT
SHINFIELD PARK
READING

DRAWING TITLE
EXCEEDANCE FLOW PATH

BGL PROJECT NUMBER 40237	DRAWING STATUS INFORMATION	OFFICE SOUTH
SCALE @ A0 1:500	DATE 21/03/2025	DRAWN BY GL
DRAWING No 40237-BGL-XX-XX-DR-C-00208	CHECKED BY RM	REV P01