


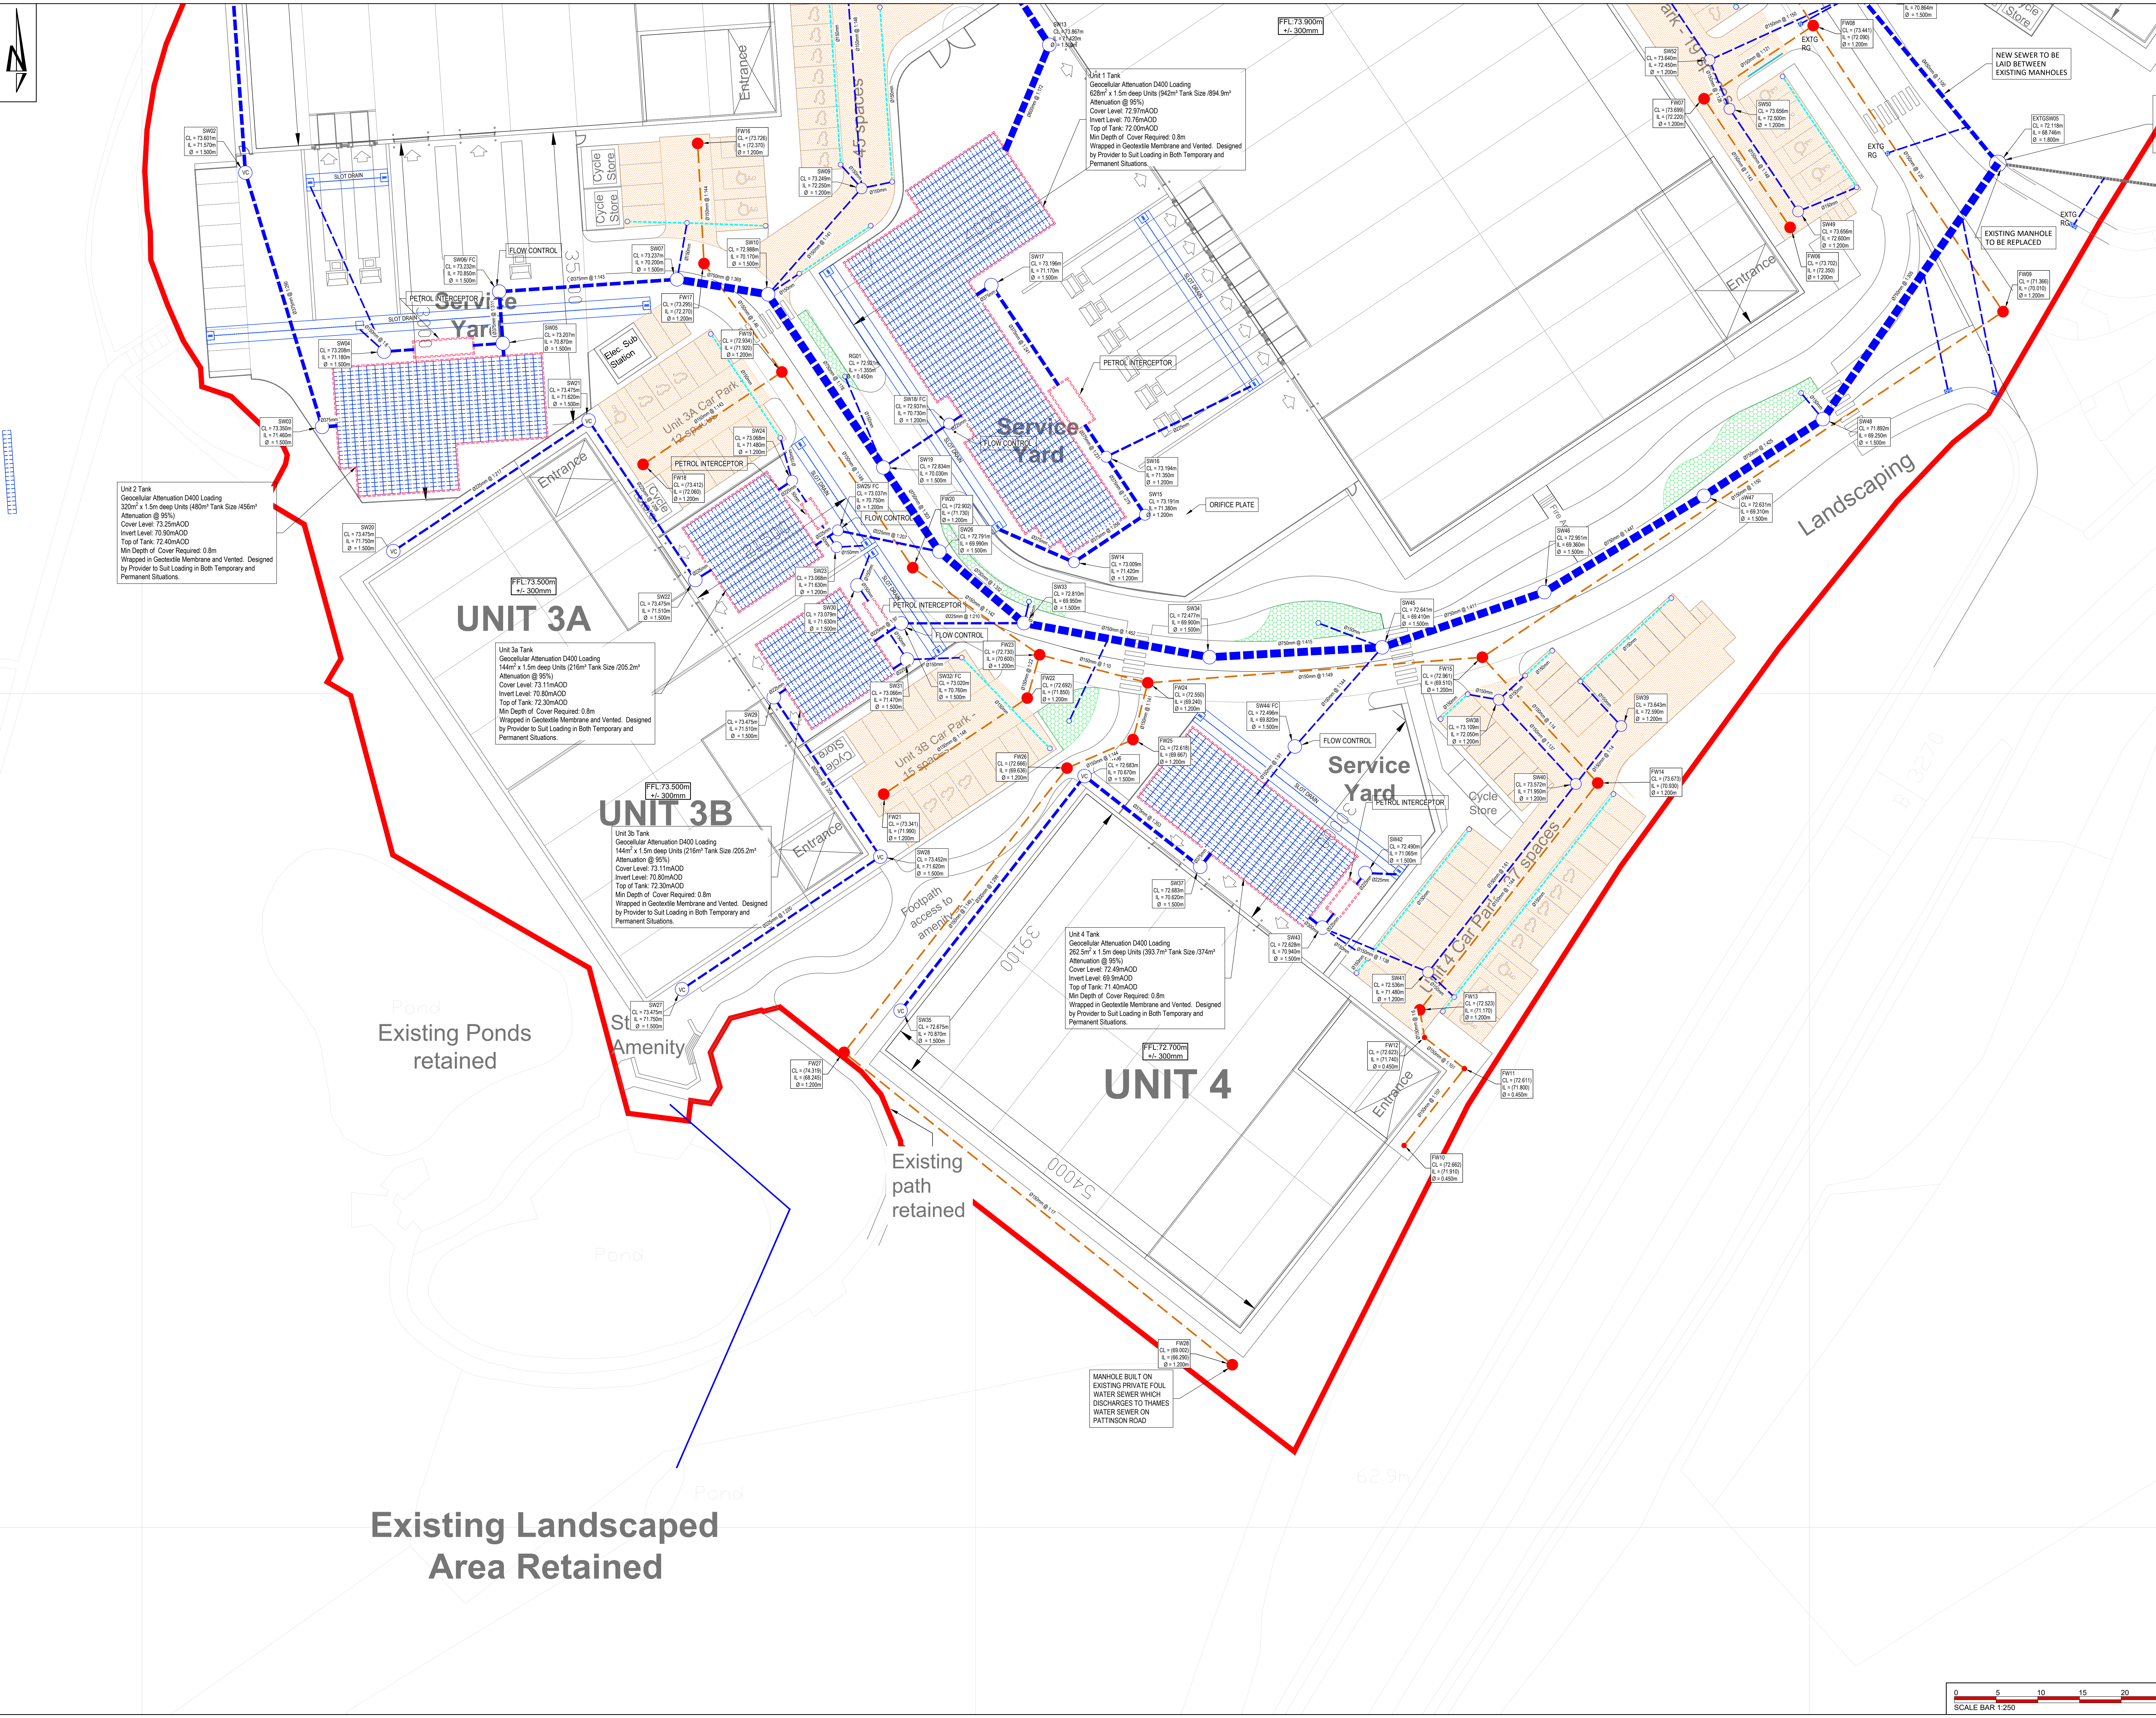

THIS DRAWING IS THE COPYRIGHT OF BURROWS GRAHAM LIMITED.

SAFETY, HEALTH AND ENVIRONMENTAL INFORMATION

IN ADDITION TO THE HAZARDS/RISKS NORMALLY ASSOCIATED WITH THE TYPES OF WORK DETAILED ON THIS DRAWING, NOTE THE FOLLOWING:

CONSTRUCTION

1. Add residual risks here

MAINTENANCE

1. Add residual risks here

DEMOLITION

1. Add residual risks here

IT IS ASSUMED THAT ALL WORKS WILL BE CARRIED OUT BY A COMPETENT CONTRACTOR WORKING, WHERE APPROPRIATE, TO AN APPROVED METHOD STATEMENT

GENERAL NOTES

1. THIS DRAWING SHALL BE READ IN CONJUNCTION WITH ALL THE RELEVANT ARCHITECTS' ENGINEERS' AND SERVICE ENGINEERS' DRAWINGS & SPECIFICATIONS.

2. BASED ON SURVEY SOLUTIONS TOPOGRAPHIC SURVEY 677878WAG-01.08 AND CHETWOOD ARCHITECTS LAYOUT 5704-CA-ZZ-00-DR-A-00051.

KEY:

S.S.L. XX.XXm

Proposed Building Level

SWD

Proposed Surface Water pipe & Chamber

FWO

Proposed Foul Water pipe & Chamber

Proposed Syphonic Pipe

Proposed Linear Channel Drain

Proposed Kerb Drain

Proposed Perforated

Proposed Vent Pipe

Attenuation Tank

Proposed Lined Permeable Paving

Access Road Bio Retention Area

RG

Proposed Road Gully

KDG

Proposed Kerb Drain Gully

AP

Access Point

SU

Linear Channel Gully Unit

SWAP

Syphonic Rainwater Downpipe

VC

Vented Cover

RE

Proposed Rodding Eye

P01

07.02.2025

GL

First Issue

RM

REV

DATE

BY

DESCRIPTION

CHKD

Burrows Graham

North Office:
5 Ambassadors Place, Stockport Road,
Altrincham WA15 6DN
Tel: +44 (0)161 804 8046

South Office:
Buckfield House, Dover Mews,
High Street, Beckenham HA4 2BL
Tel: +44 (0)1473 286 402

CLIENT
WRENBRIDGE

PROJECT
SHINFIELD PARK
READING

DRAWING TITLE
DRAINAGE STRATEGY
SHEET 3

SOL PROJECT NUMBER
40237

DRAWING STATUS
PRELIMINARY

OFFICE
SOUTH

SCALE @ A0
1:250

DATE
07.02.2025

DRAWN BY
GL

CHECKED BY
RM

DRAWING No
40237-BGL-XX-XX-DR-C-00222

REV
P01

