

641 The Lodge


Planning

CLIENT
Philippa Kay and Luke Sanders

ADDRESS
178 Bearwood Road

Wokingham

RG41 4SH

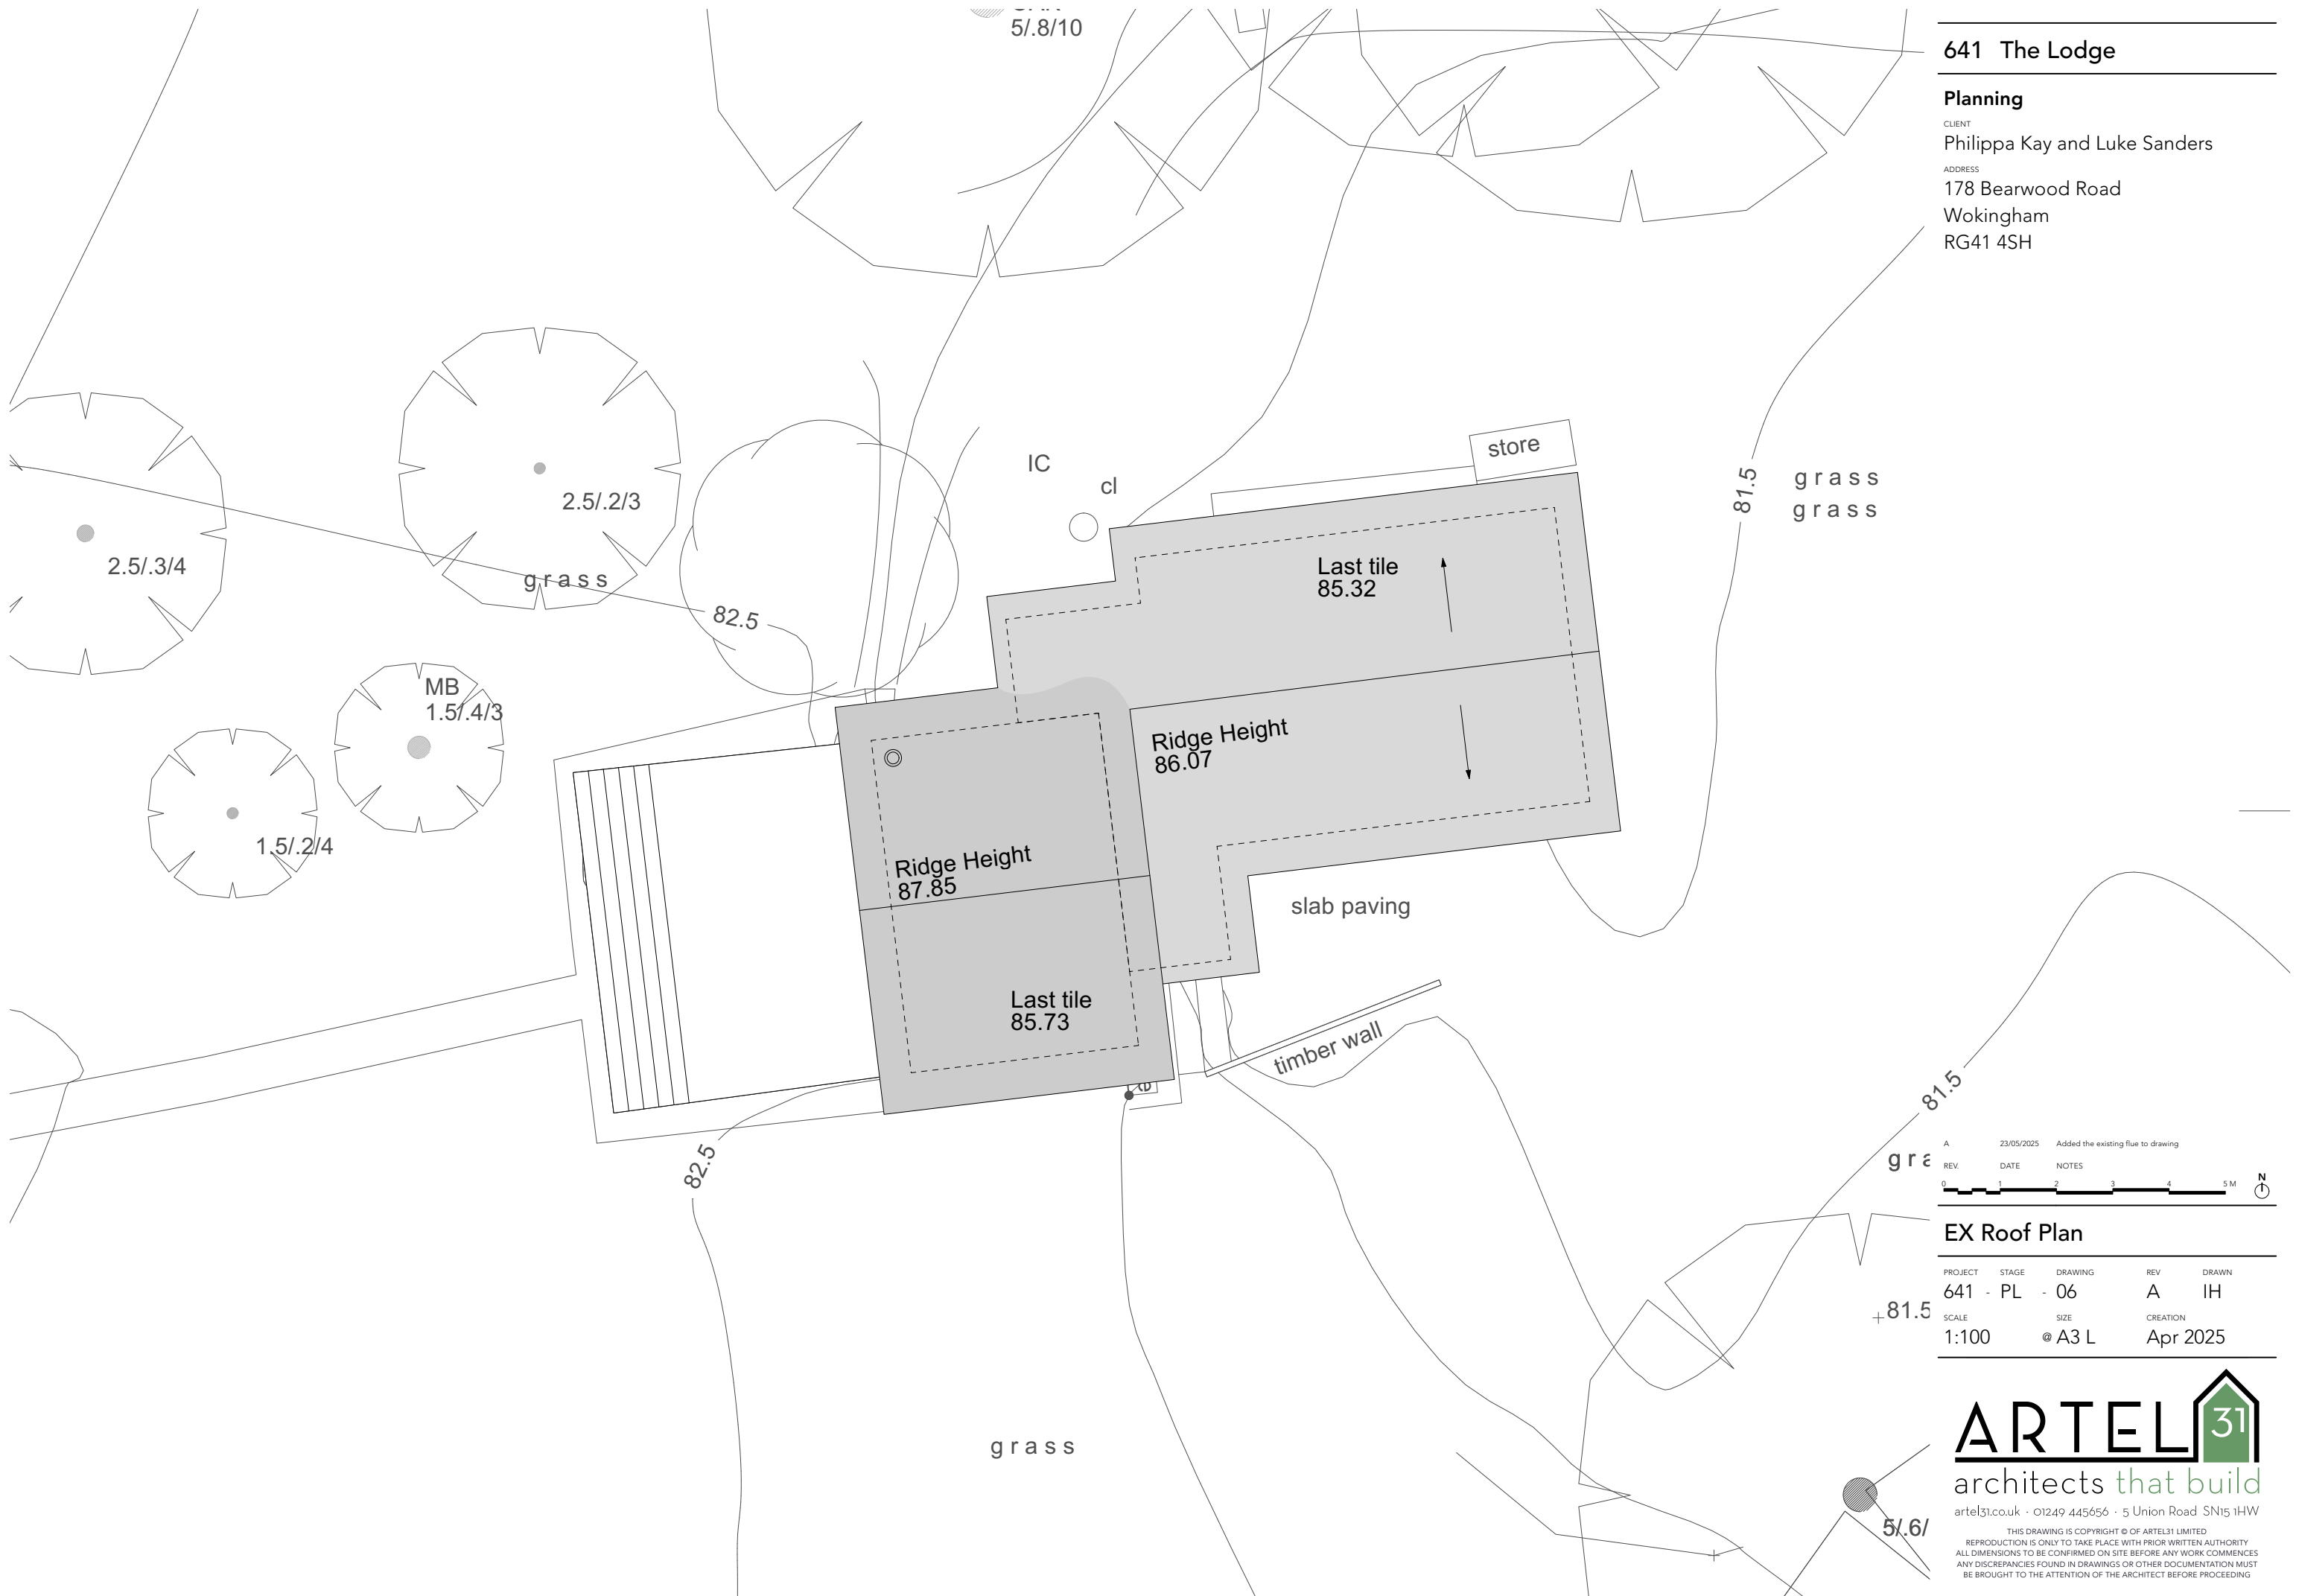

A 23/05/2025 Added the existing flue to drawing

REV.	DATE	NOTES
0		
1		
2		
3		
4		

0 1 2 3 4 5 M

N



EX Roof Plan

PROJECT STAGE DRAWING REV DRAWN
641 - PL - 06 A IH
SCALE SIZE CREATION
1:100 @ A3 L Apr 2025

ARTEL 
architects that build

artel31.co.uk · 01249 445656 · 5 Union Road SN15 1HW

THIS DRAWING IS COPYRIGHT © OF ARTEL31 LIMITED
REPRODUCTION IS ONLY TO TAKE PLACE WITH PRIOR WRITTEN AUTHORITY
ALL DIMENSIONS TO BE CONFIRMED ON SITE BEFORE ANY WORK COMMENCES
ANY DISCREPANCIES FOUND IN DRAWINGS OR OTHER DOCUMENTATION MUST
BE BROUGHT TO THE ATTENTION OF THE ARCHITECT BEFORE PROCEEDING