
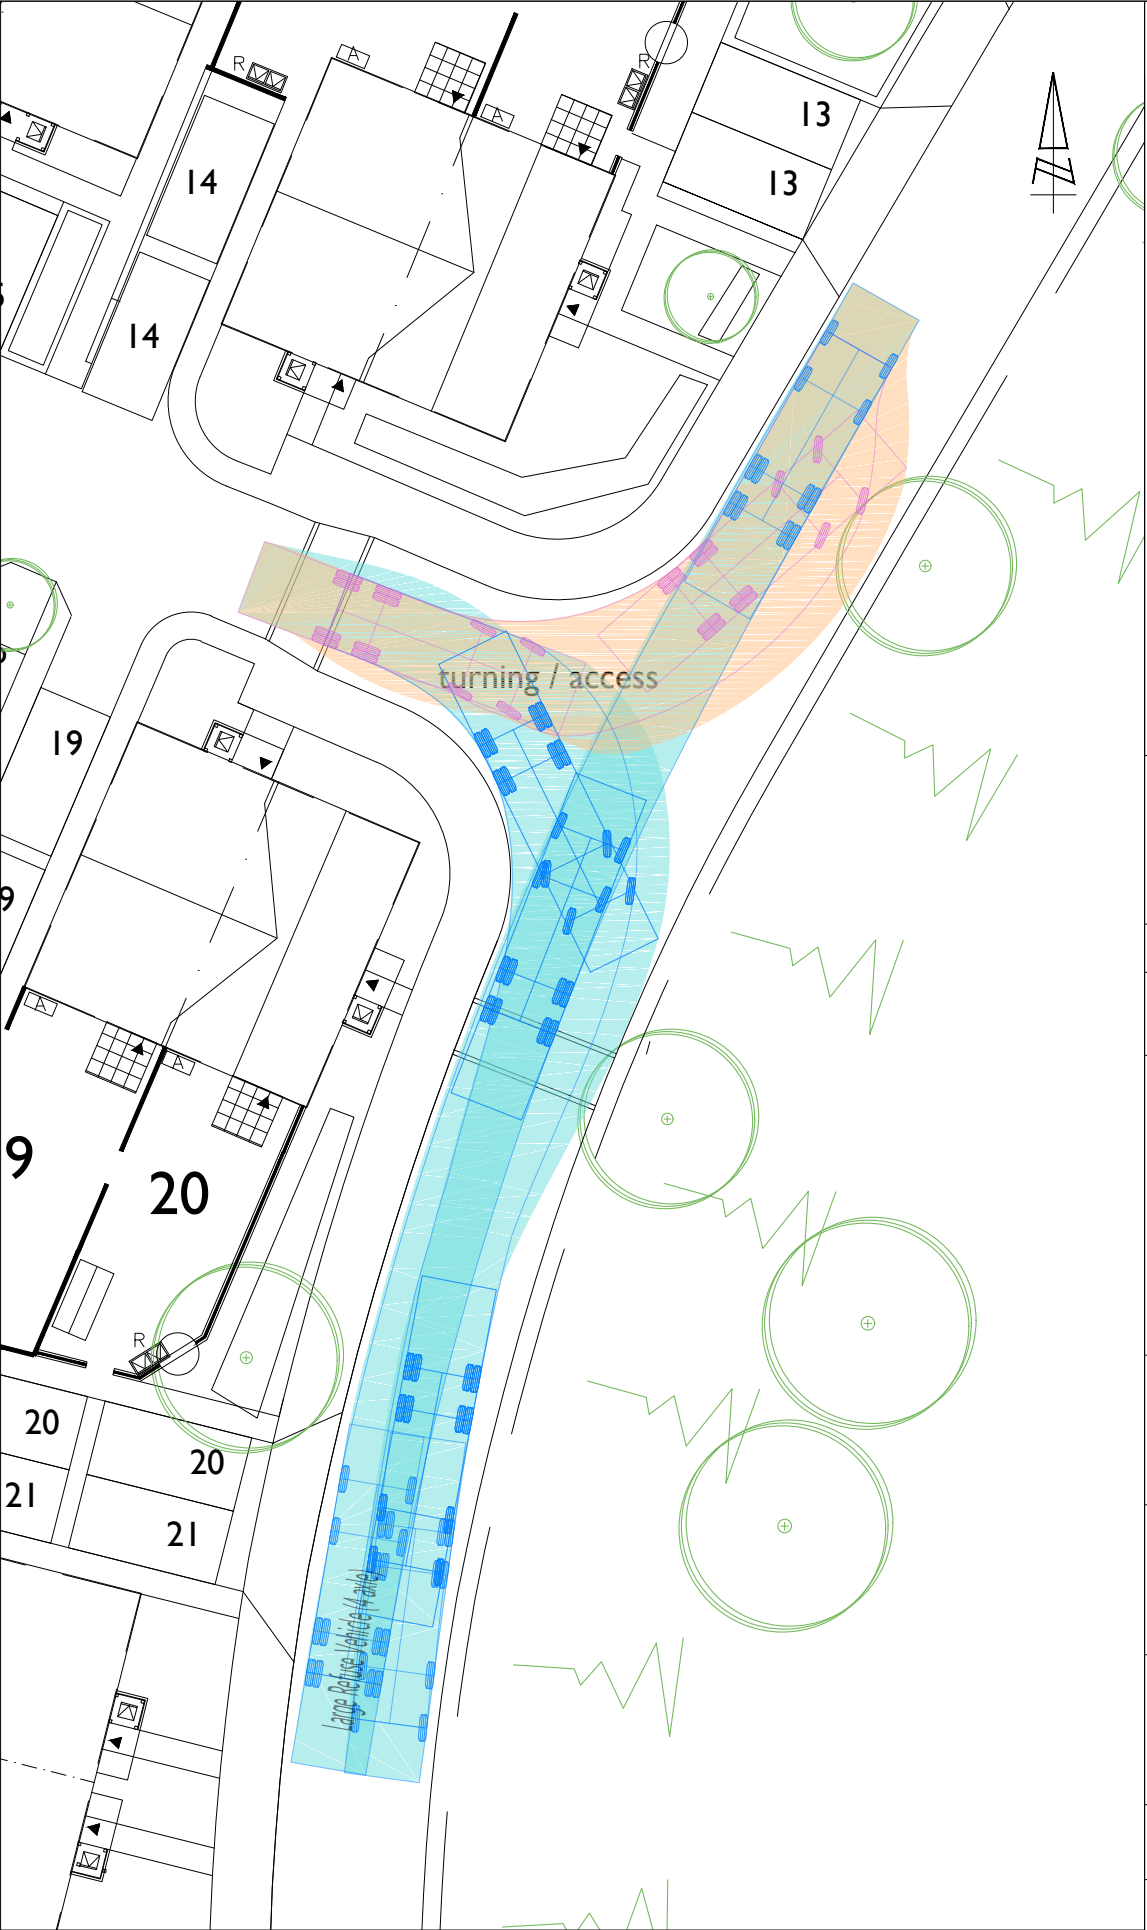


Large Refuse Vehicle (4 axle)
Overall Length 11.347m
Overall Width 2.500m
Overall Body Height 3.751m
Min Body Ground Clearance 0.304m
Track Width 2.500m
Lock to lock time 6.00s
Wall to Wall Turning Radius 11.330m

REV	DATE	BY	DESCRIPTION	CHK	APD
-----	------	----	-------------	-----	-----

STATUS: FOR INFORMATION

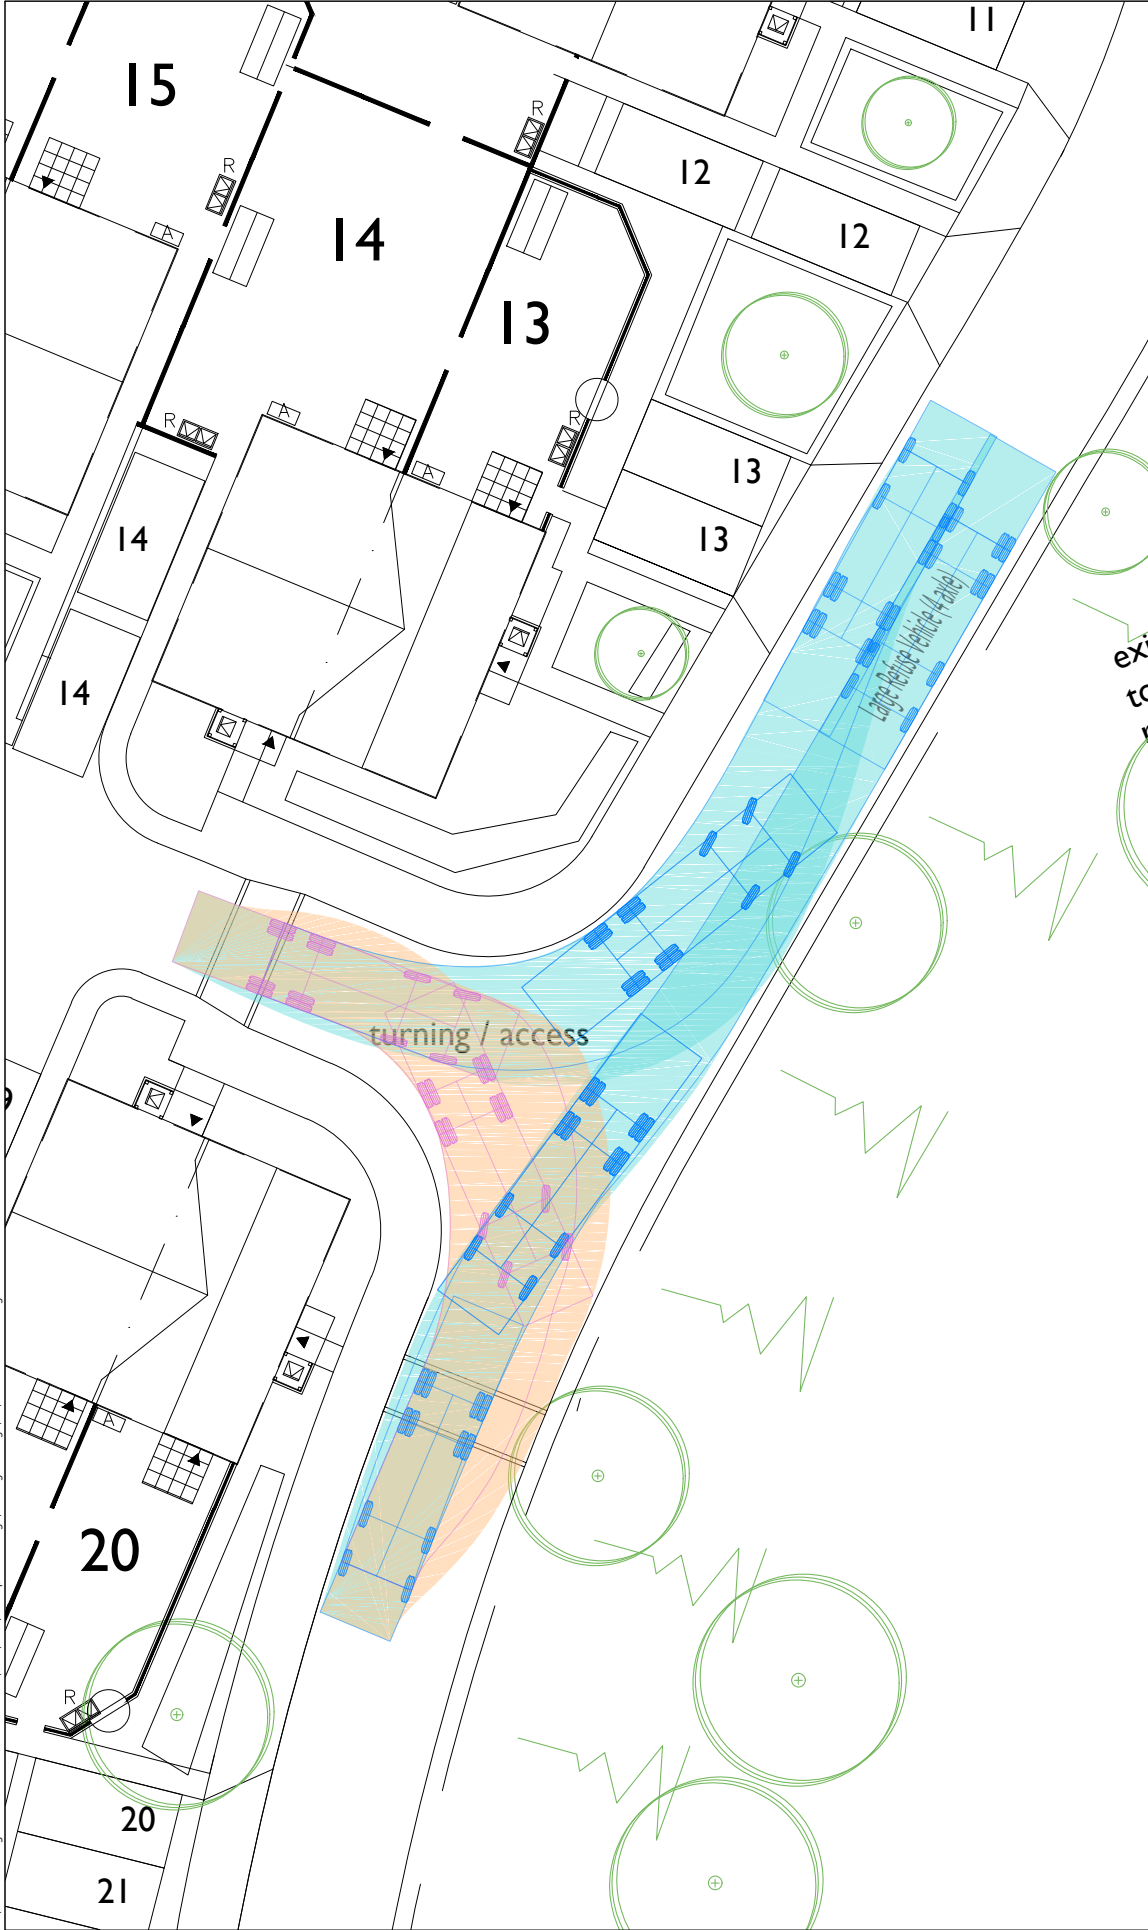

The Square, Basing View,
Basingstoke, Hampshire, RG21 4EB
Tel: 01256 898366
www.i-transport.co.uk

TITLE:

SWEPT PATH ANALYSIS - REFUSE VEHICLE

PROJECT:

KINGFISHER GROVE, THREE MILE CROSS

CLIENT:

SOVEREIGN NETWORK GROUP

DRAWN: JD	CHECKED: LB	APPROVED: LB
PROJECT No: ITB19902	SCALE @ A3: 1:250	DATE: 26.03.25

DRAWING No: ITB19902-GA-009
REV: -