

NOT FOR CONSTRUCTION. THIS DRAWING IS FOR PLANNING ONLY. SUBJECT TO DETAILED DESIGN, DESIGN COORDINATION WITH OTHERS AND PLANNING AND BUILDING CONTROL APPROVAL. SURVEY BY ENCOMPASS SURVEYS LTD © COPYRIGHT HIVES ARCHITECTS LLP

FOR INFORMATION ABOUT TREES
PLEASE REFER TO ARBORICULTURIST
REPORT BY SARAH DUCKWORTH

DEMOLISHED BUILDINGS

KEY
28/06/2024 P3 PLANNING ISSUE
Rev

Client

Sats Ahluwalia

Site

Woodland Farm
Kiln Green
Bath Road
RG10 9UP

Drawing title

BLOCK PLAN

Scale @ Drawing Size
1:500, 1:100 @A1
Drawn IB
Checked HW

Status


PLANNING

HIVES ARCHITECTS
SINCE 1934

Hives Architects LLP
Quadrant House, Broad Street, Reading, RG1 7QE
0118 958 7331, info@hivesarchitects.co.uk

Project Drawing Revision


2778 WC012P8

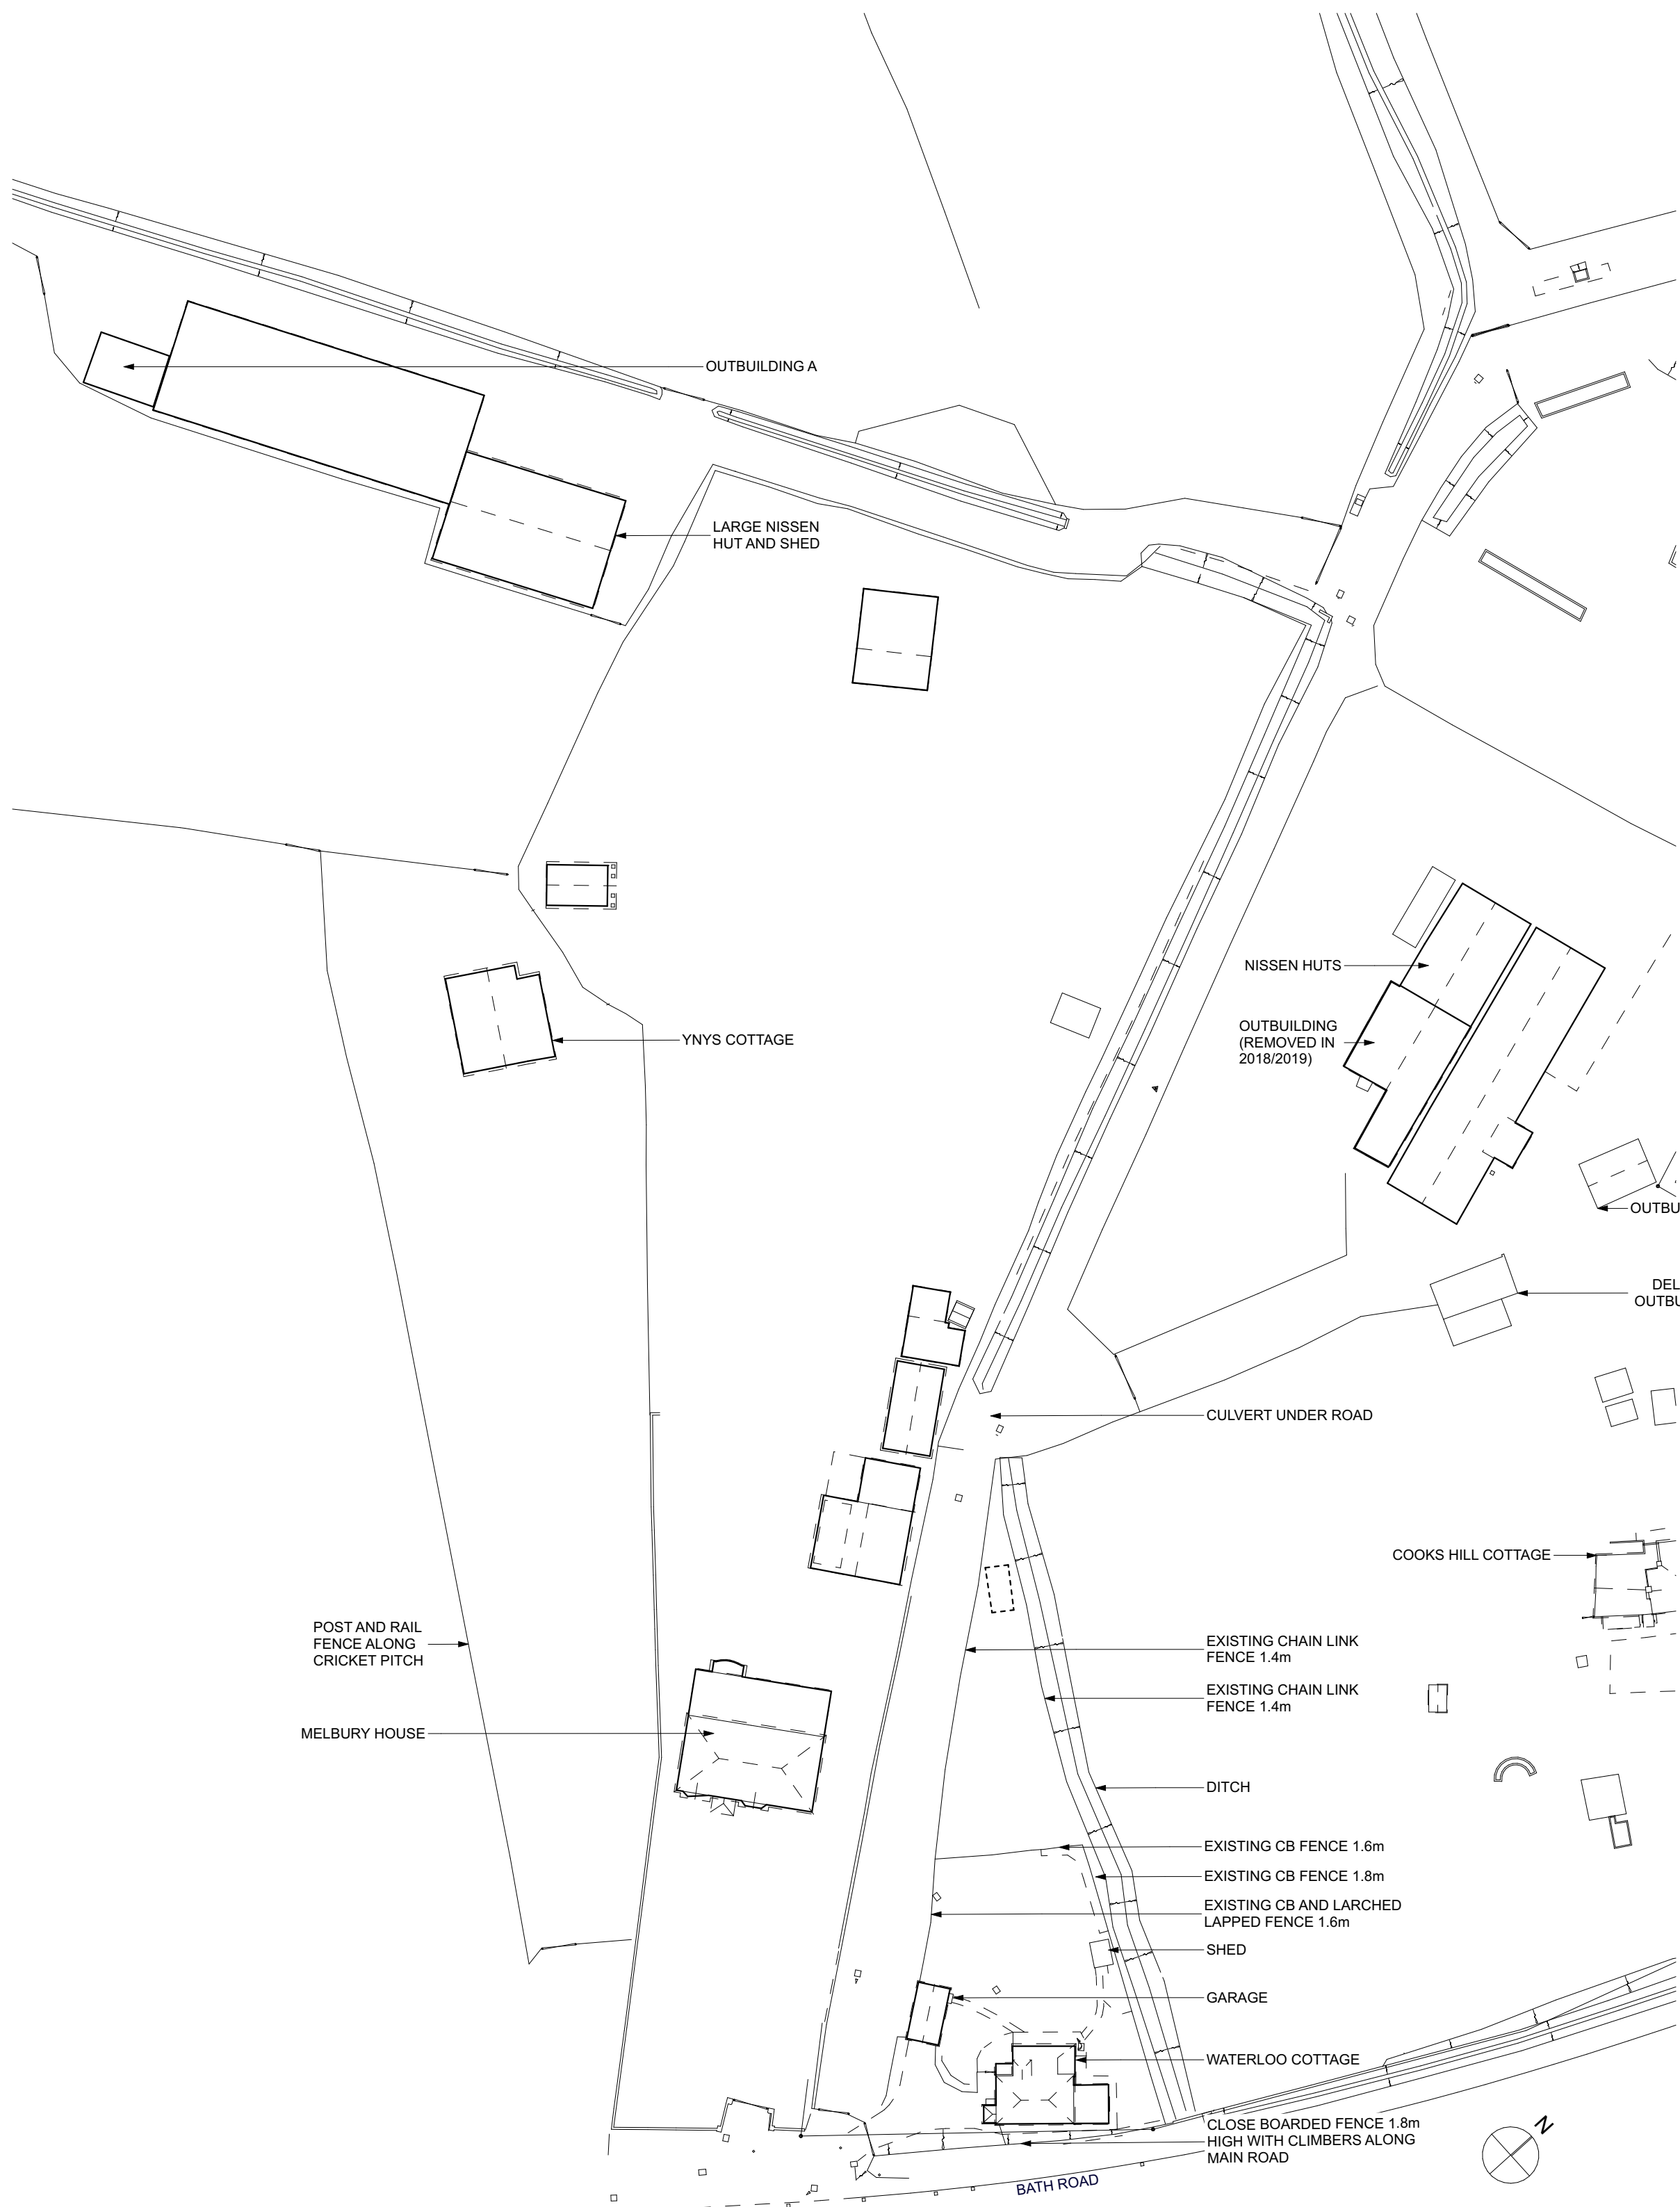

WATERLOO COTTAGE

PRE-EXISTING BLOCK PLAN

1:500

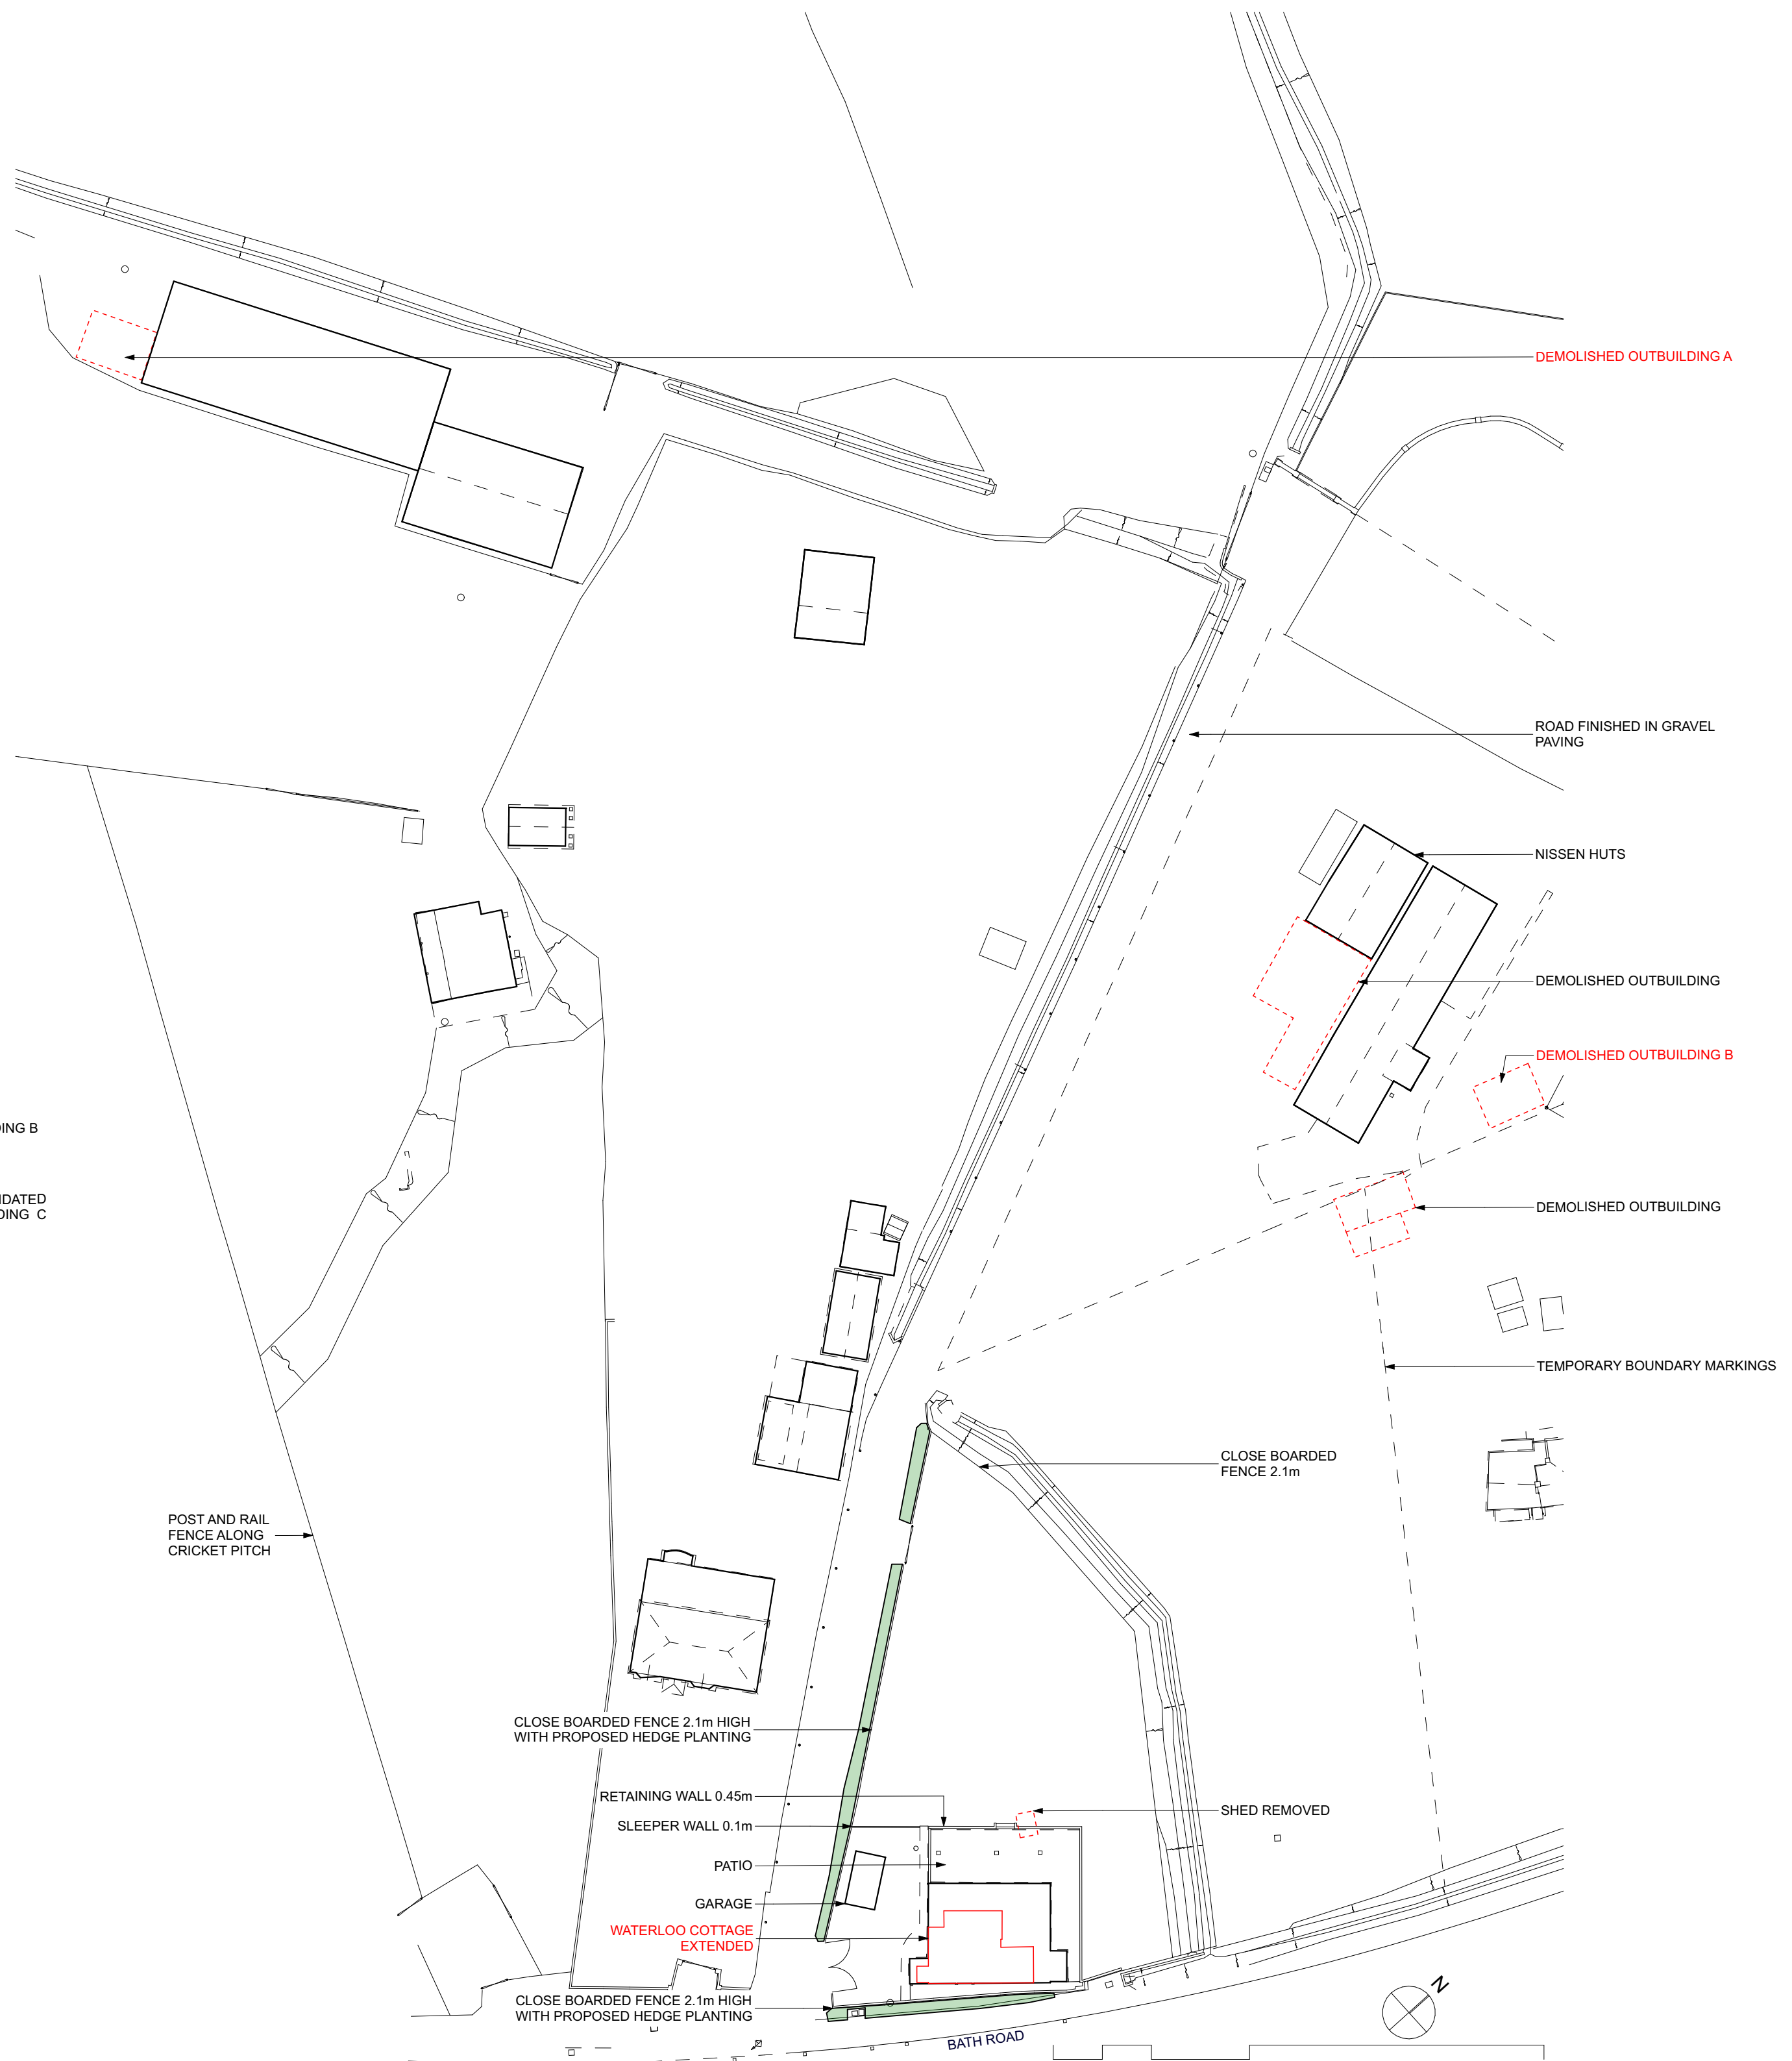

WATERLOO COTTAGE

EXISTING AND PROPOSED BLOCK PLAN

1:500