



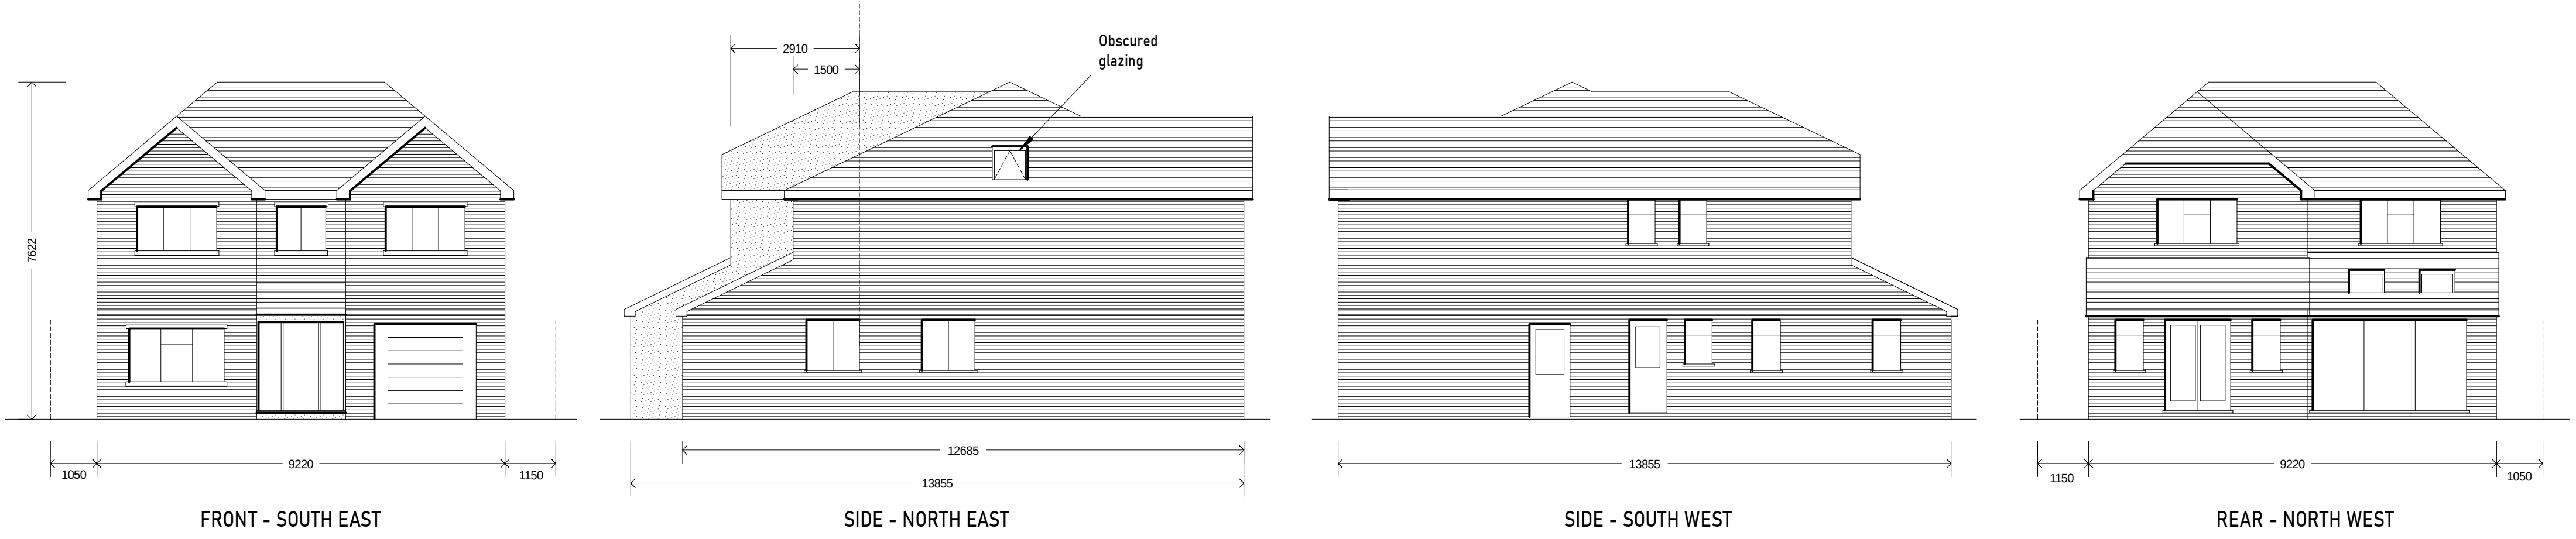


TOTAL GF Internal Area 105.07m2

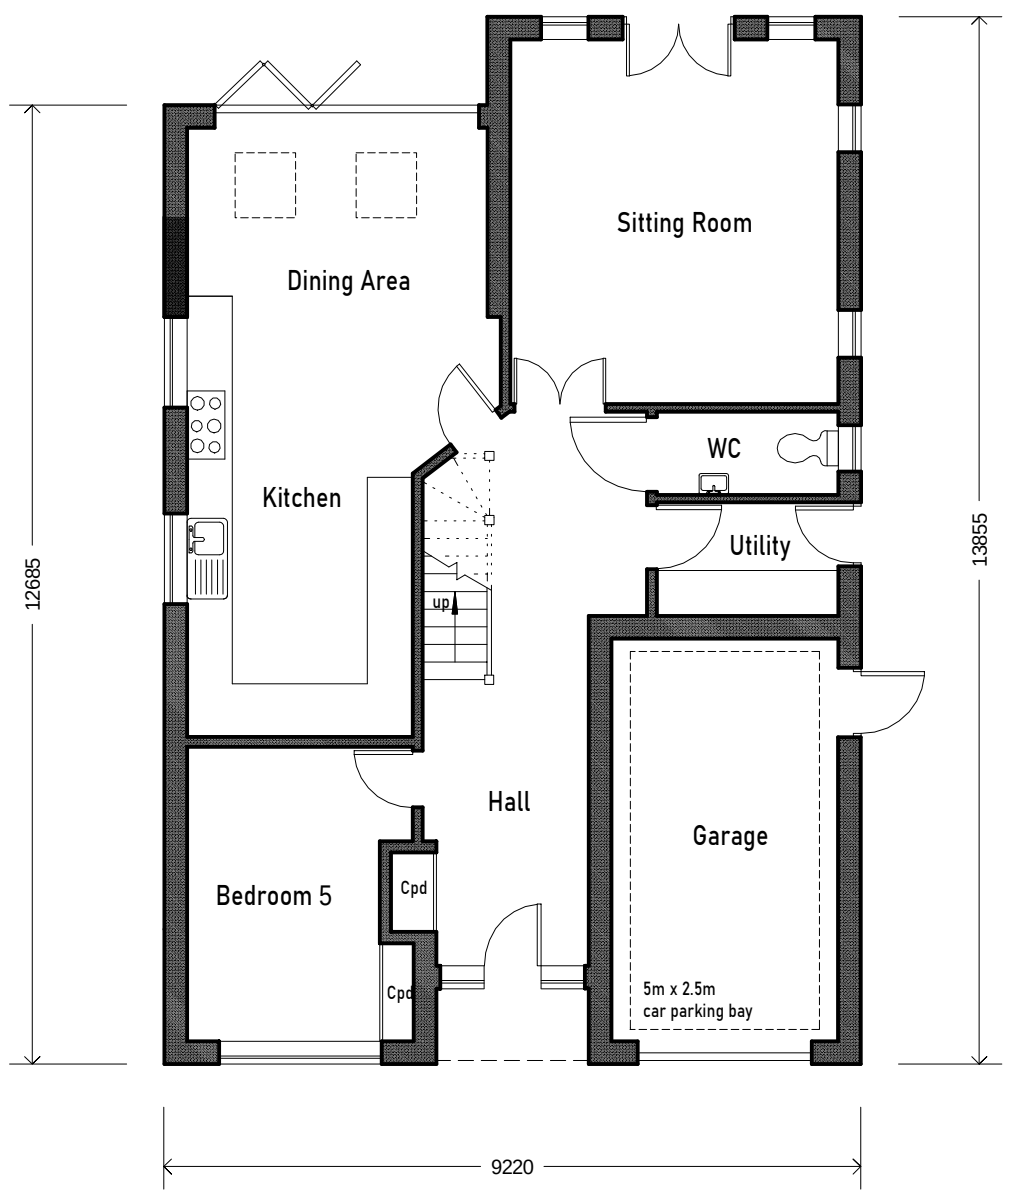


GROUND FLOOR

TOTAL 1st Floor Internal area 80.77m2

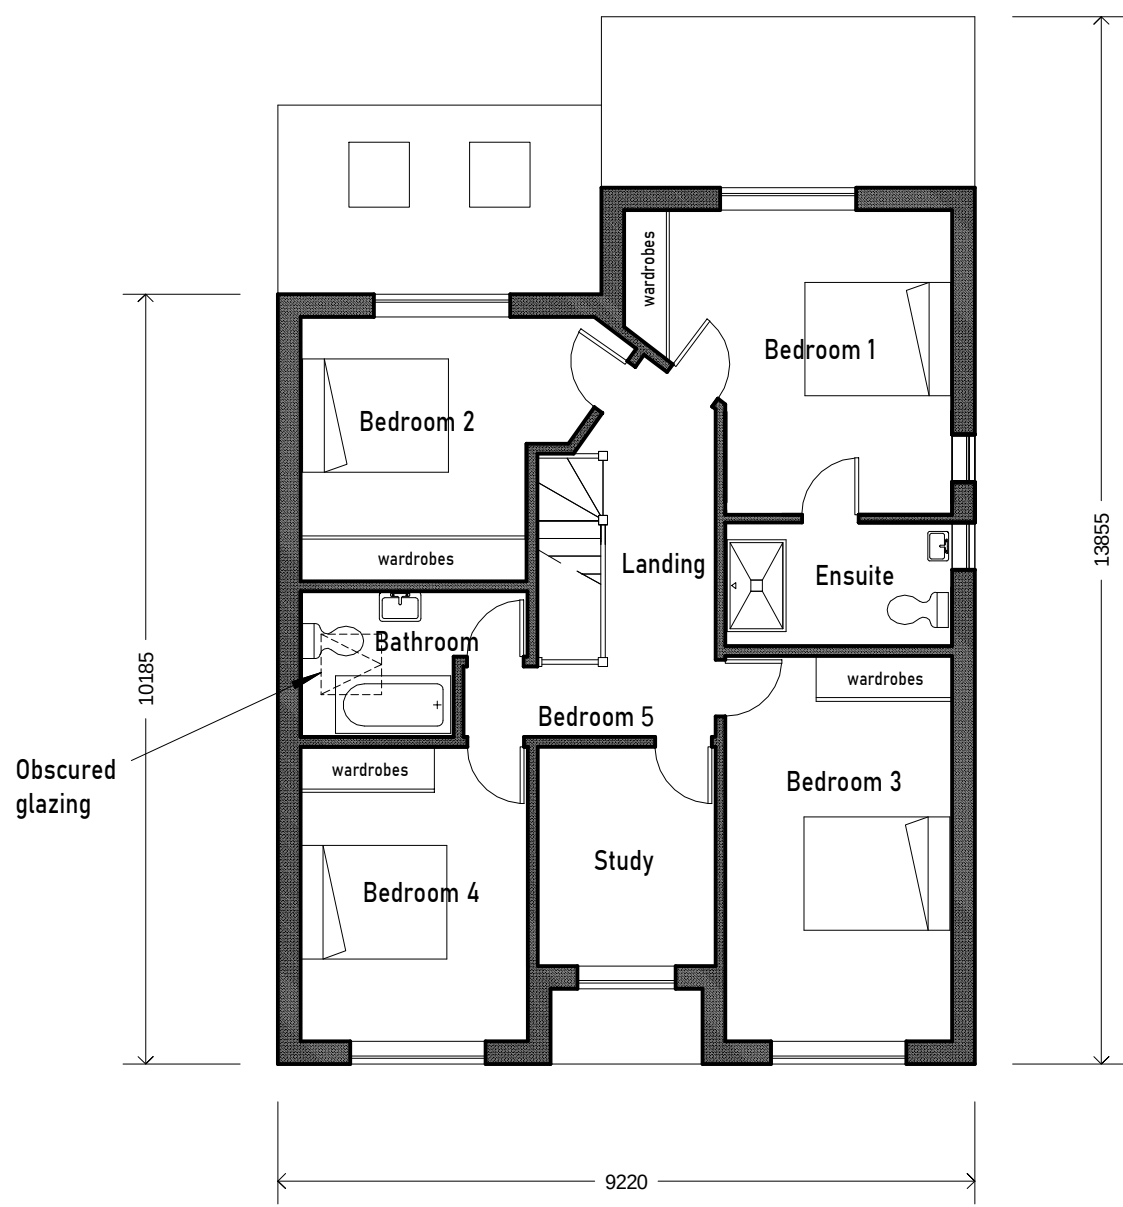

FIRST FLOOR

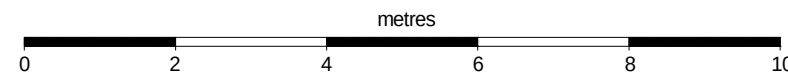

	STEPHEN BIDDLE BSc CEng FICE Email: stephen@sbiddle.co.uk Mob: 07864 122 313 Web: www.sbiddle.co.uk	
	Title: 35 ROBINHOOD LANE PLANS & ELEVATIONS (LEFT)	Scale: 1:100 (A2)
	Drwg No: CIL 001 BOWIE 171123	Rev: 03