



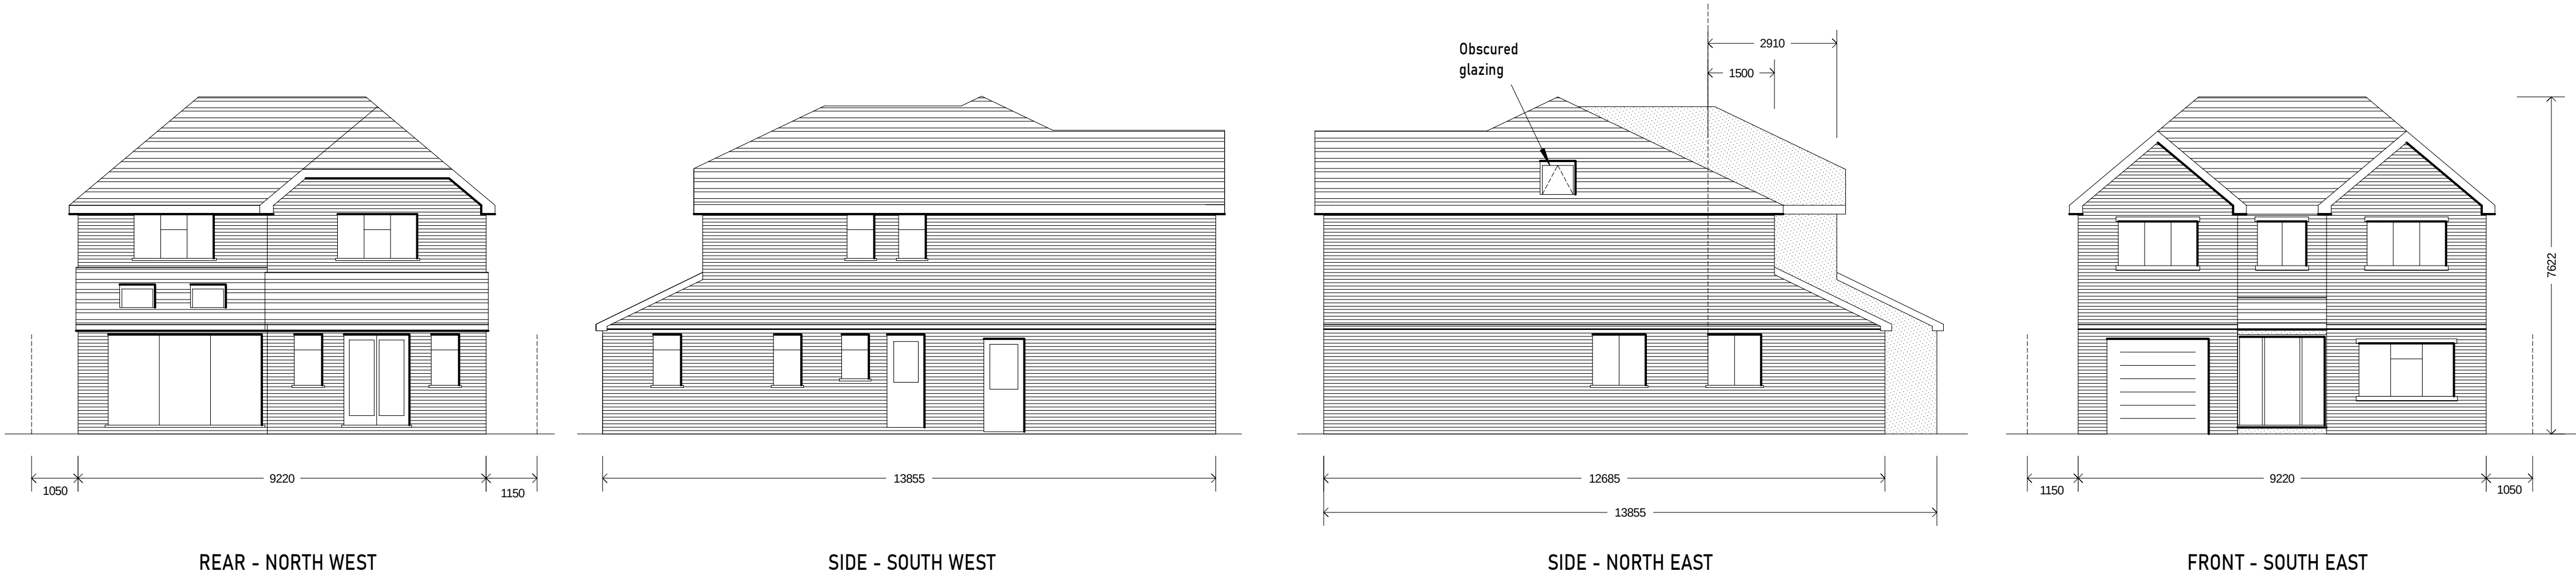


TOTAL GF Internal Area 105.07m2

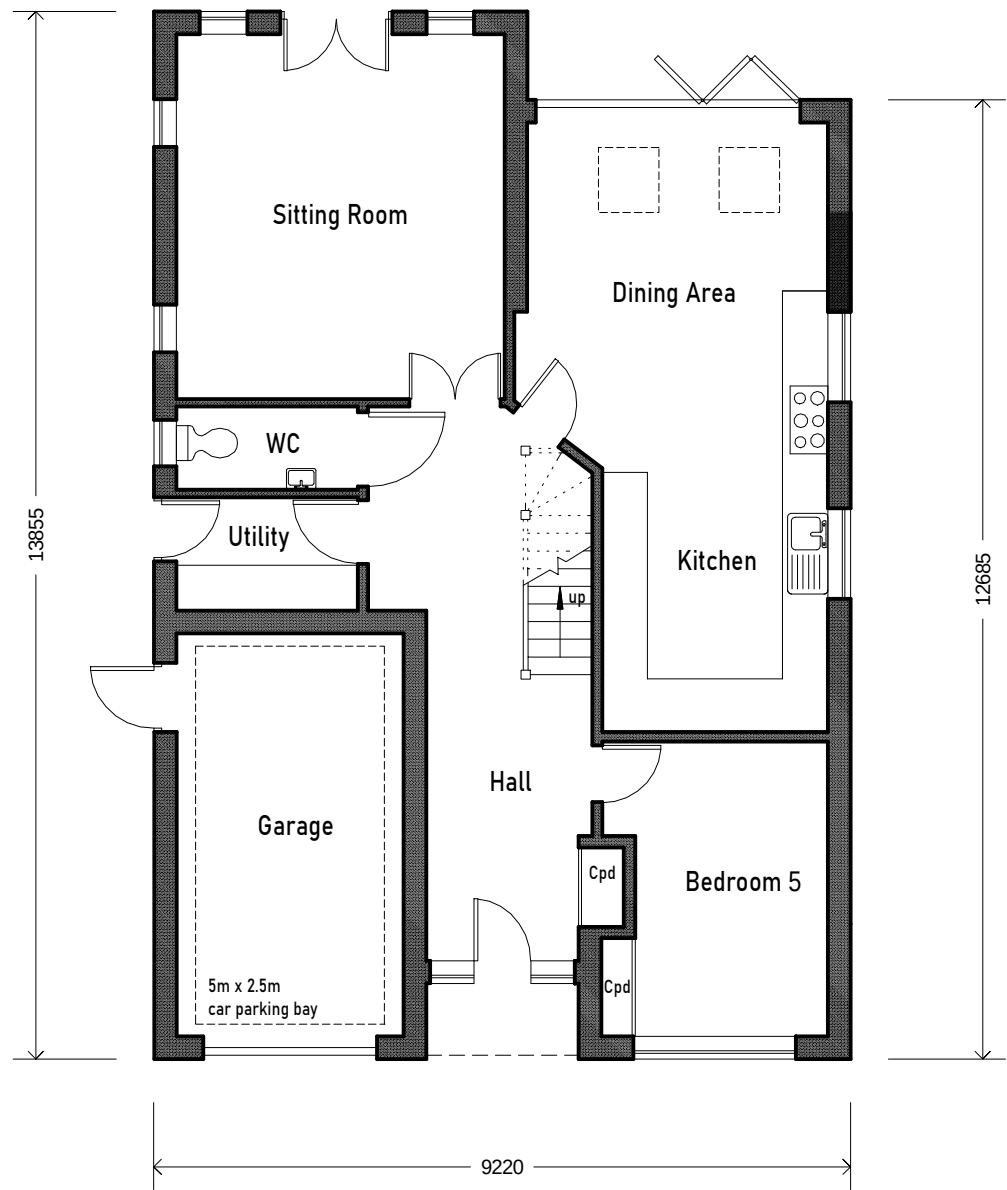

GROUND FLOOR

TOTAL 1st Floor Internal area 80.77m2

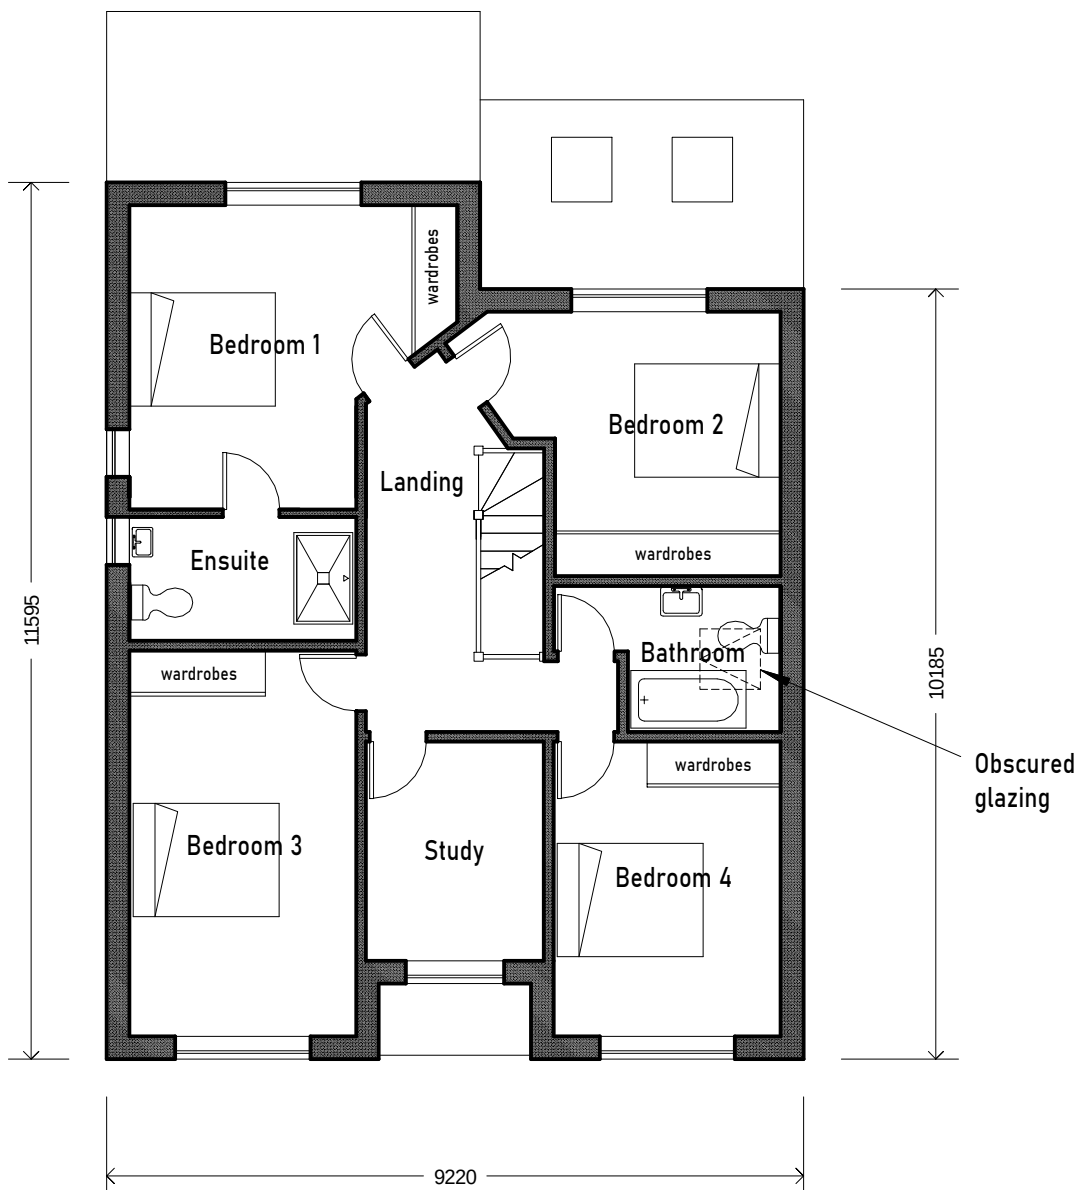

FIRST FLOOR

02metres10 S STEPHEN BIDDLE BSc CEng FICE Email: stephen@sbiddle.co.uk Mob: 07864 122 313 Web: www.sbiddle.co.uk		
Title:	35 ROBINHOOD LANE PLANS AND ELEVATIONS (RIGHT)	Scale: (A2) 1:100
Drwg No:	CIL 002 BOWIE 171123	Rev: 03