


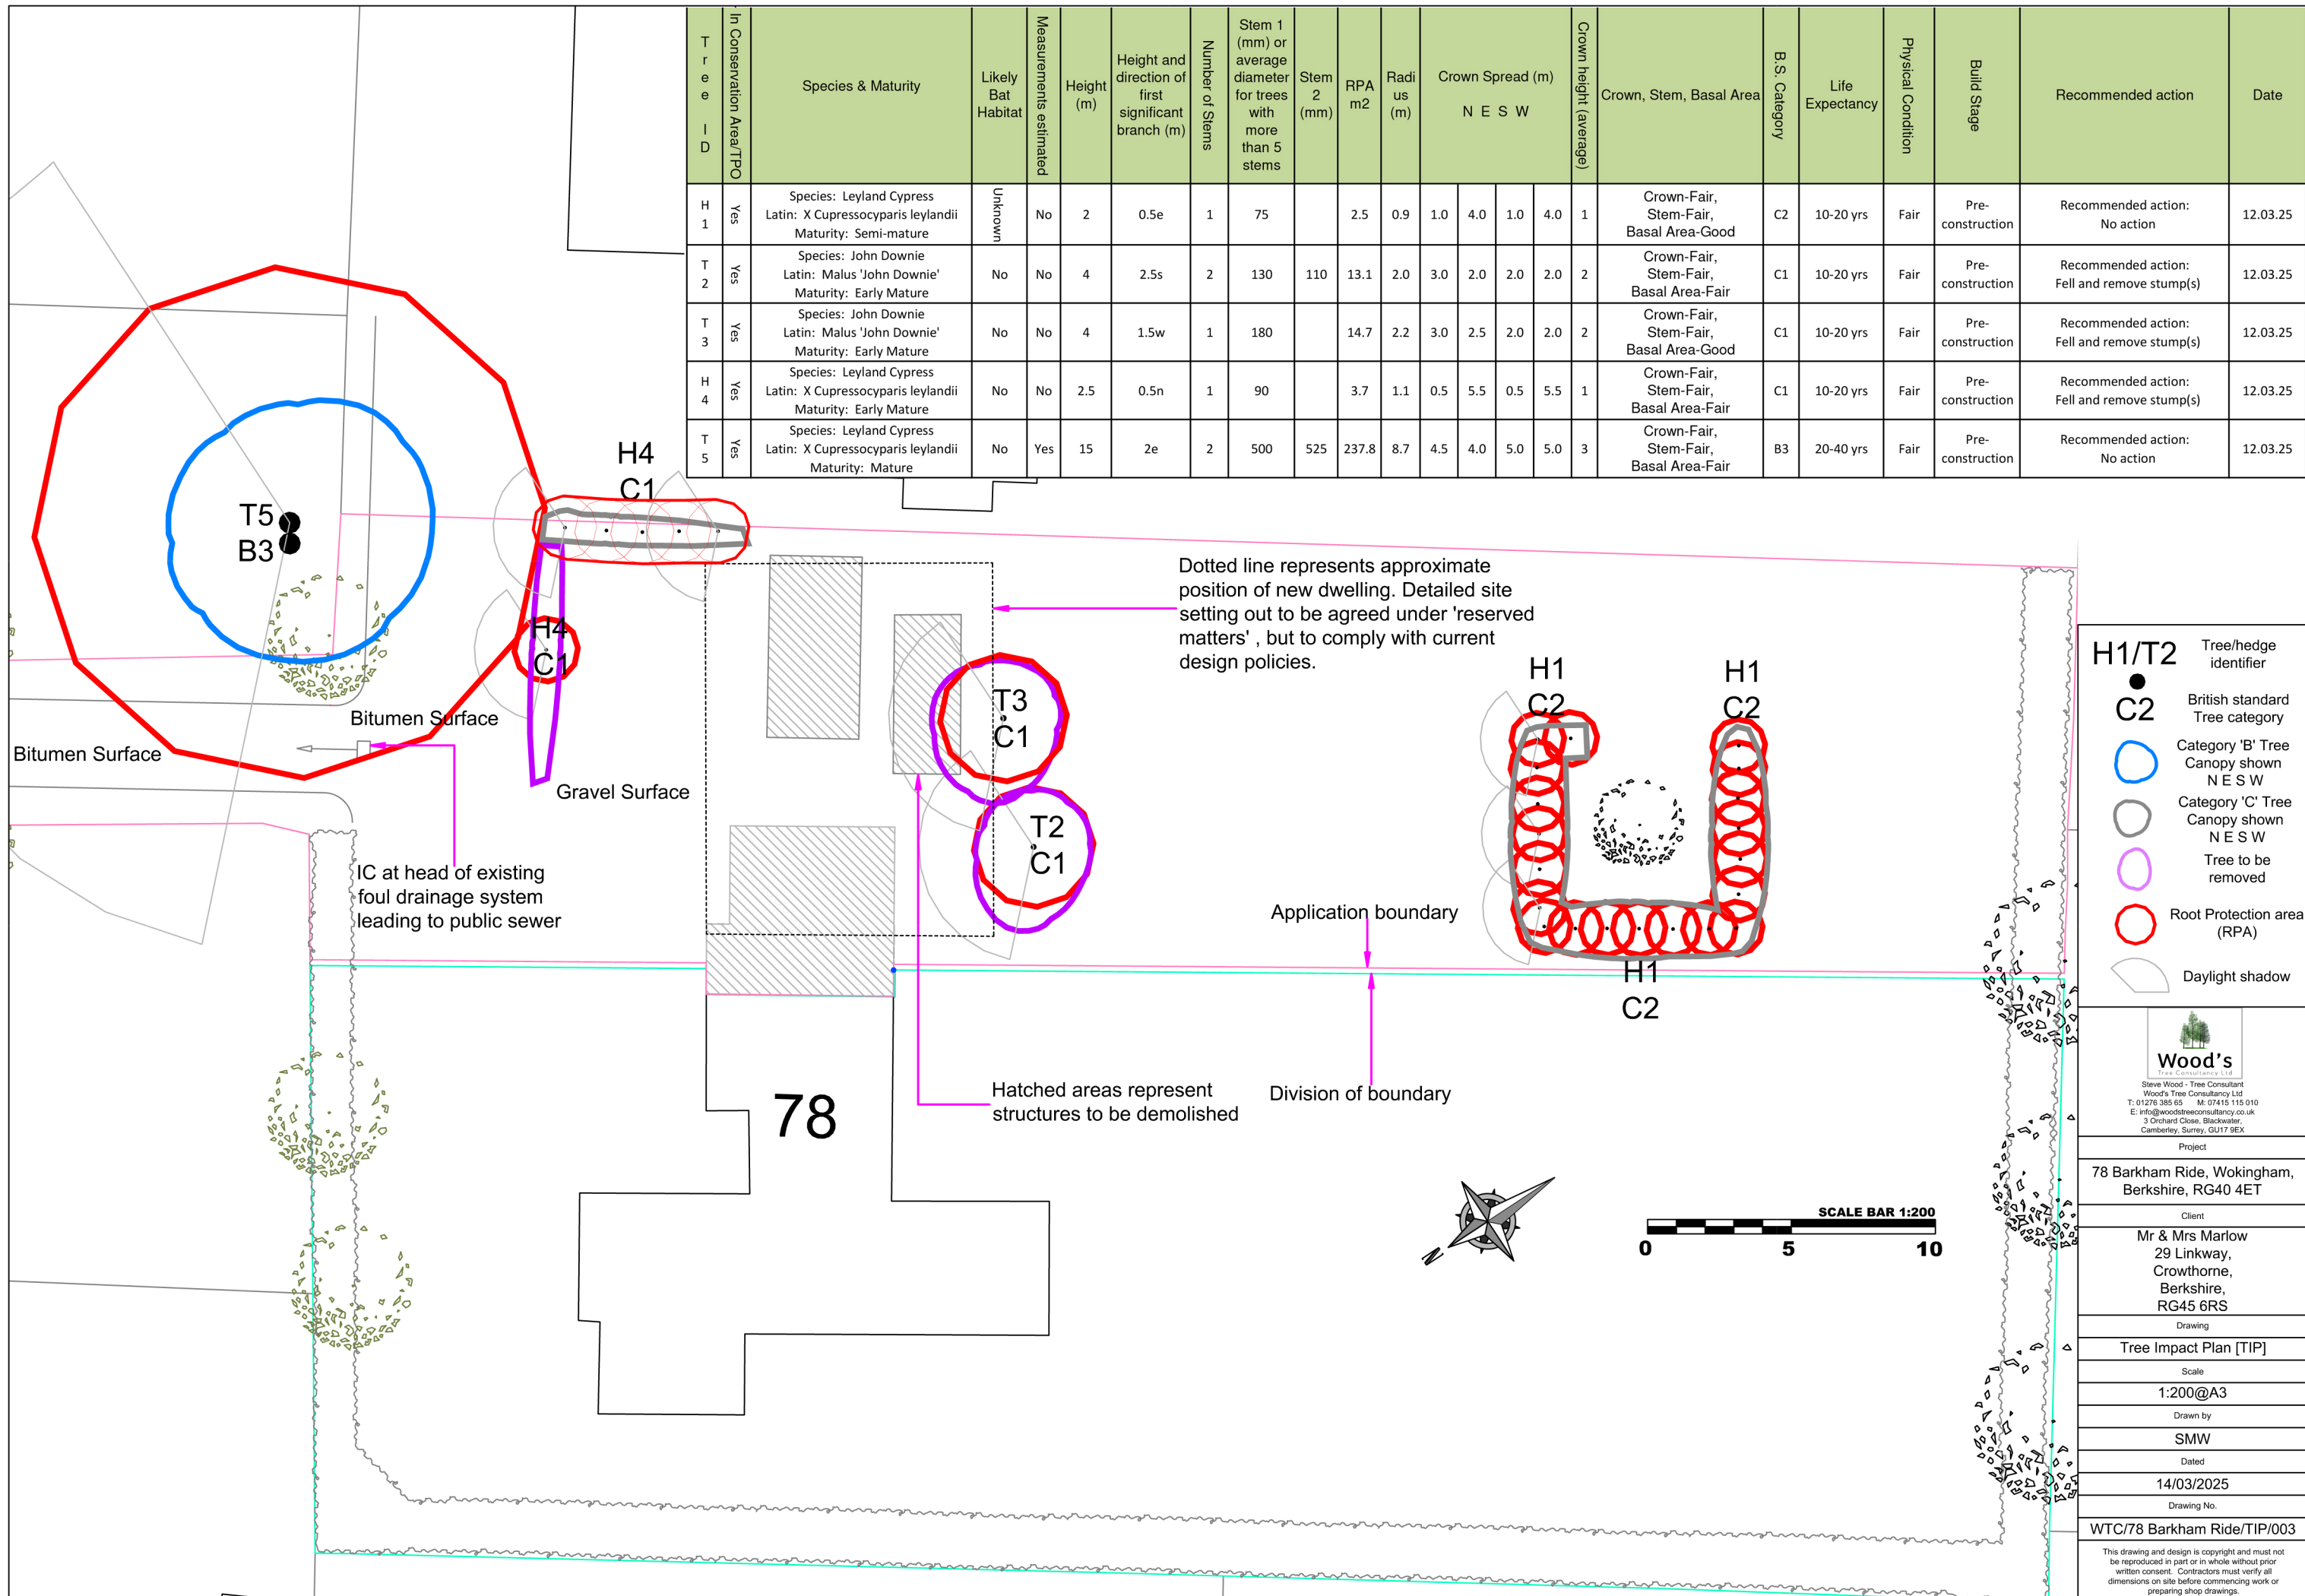

- H1/T2** Tree/hedge identifier
- C2** British standard Tree category
 - Category 'B' Tree** Canopy shown N E S W
 - Category 'C' Tree** Canopy shown N E S W
 - Tree to be removed**
 - Root Protection area (RPA)**
 - Daylight shadow**

Wood's
Tree Consultancy Ltd
Steve Wood - Tree Consultant
Wood's Tree Consultancy Ltd
T: 01276 385 65 M: 07415 115 010
E: info@woods-treeconsultancy.co.uk
3 Orchard Close, Blackwater,
Camberley, Surrey, GU17 9EX

Project	78 Barkham Ride, Wokingham, Berkshire, RG40 4ET
Client	Mr & Mrs Marlow 29 Linkway, Crowthorne, Berkshire, RG45 6RS
Drawing	Tree Impact Plan [TIP]
Scale	1:200@A3
Drawn by	SMW
Dated	14/03/2025
Drawing No.	WTC/78 Barkham Ride/TIP/003

This drawing and design is copyright and must not be reproduced in part or in whole without prior written consent. Contractors must verify all dimensions on site before commencing work or preparing shop drawings.

