


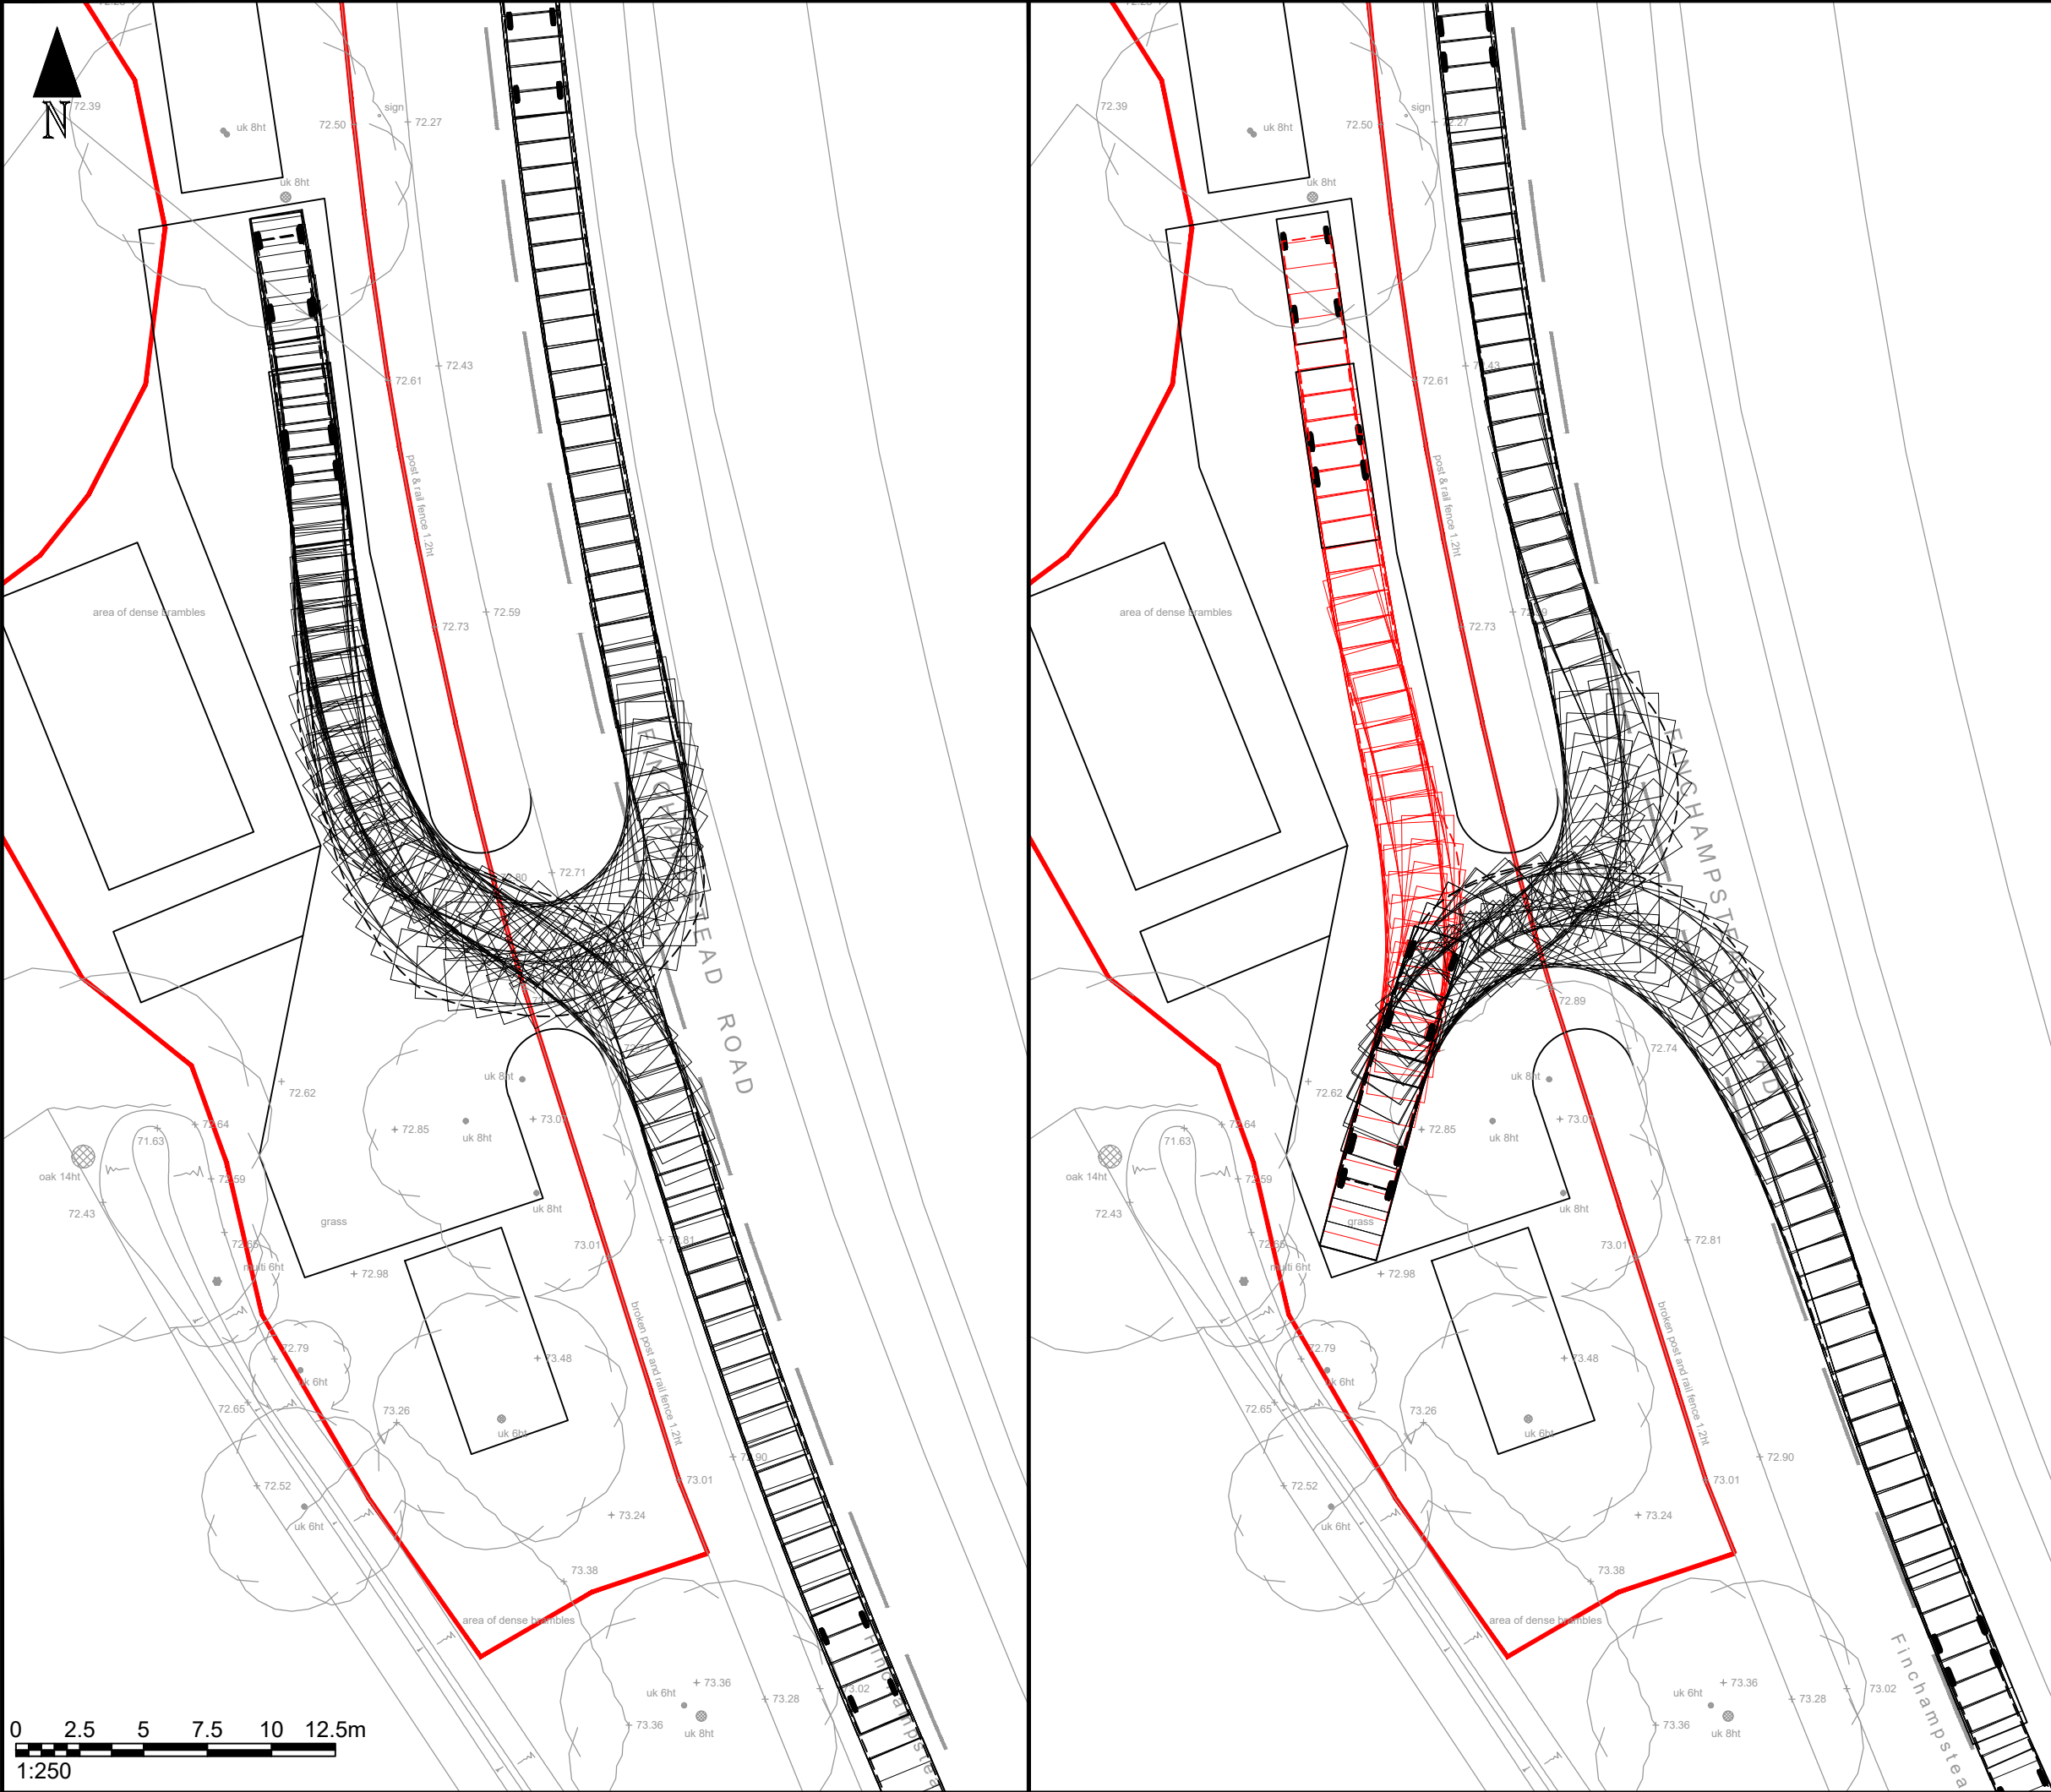

NOTES :

1. Do not scale from this drawing.
2. This drawing to be read & printed in colour.
3. This drawing is for illustrative purposes only, and not for construction.

Luxury 4x4 +Twin Axle Caravan (2006)

Overall Length

Overall Width

Overall Body Height

Min Body Ground Clearance

Max Track Width

Lock to Lock Time

Kerb to Kerb Turning Radius

12.990m

2.286m

2.524m

0.251m

2.130m

4.00s

5.800m

FORWARD MOVEMENTS

(design speed - 5kph)

REVERSE MOVEMENTS

(design speed - 2.5kph)

Stationary Steering: OFF

...	...	...	...	...
REV	DETAILS	DRAWN	CHECKED	DATE

Client

ET Planning

Project

Land East of Warren Lodge

Drawing Title

Southern Site Access

Vehicular Swept Paths Analysis

Scale

1:250

Size

A3

Drawn By

DW

Checked By

LS

Date

01.10.2024

Stunt Consulting Ltd, 'Front Offices', Perchance, Ryehurst Lane, Binfield, Berkshire, RG42 5QY

Tel.: 01344 306294 Email: info@stuntconsulting.co.uk

Project Ref

B22007

Drawing No

TR01

Rev