


File name: S:\PROJECTS\2018\1804\BIM\02\WIP\DRAWINGS\WMHP-TG-SRWG1-DR-GE-0600.DWG, printed on: 30 September 2021 18:46:44, by: Ben Hawkins

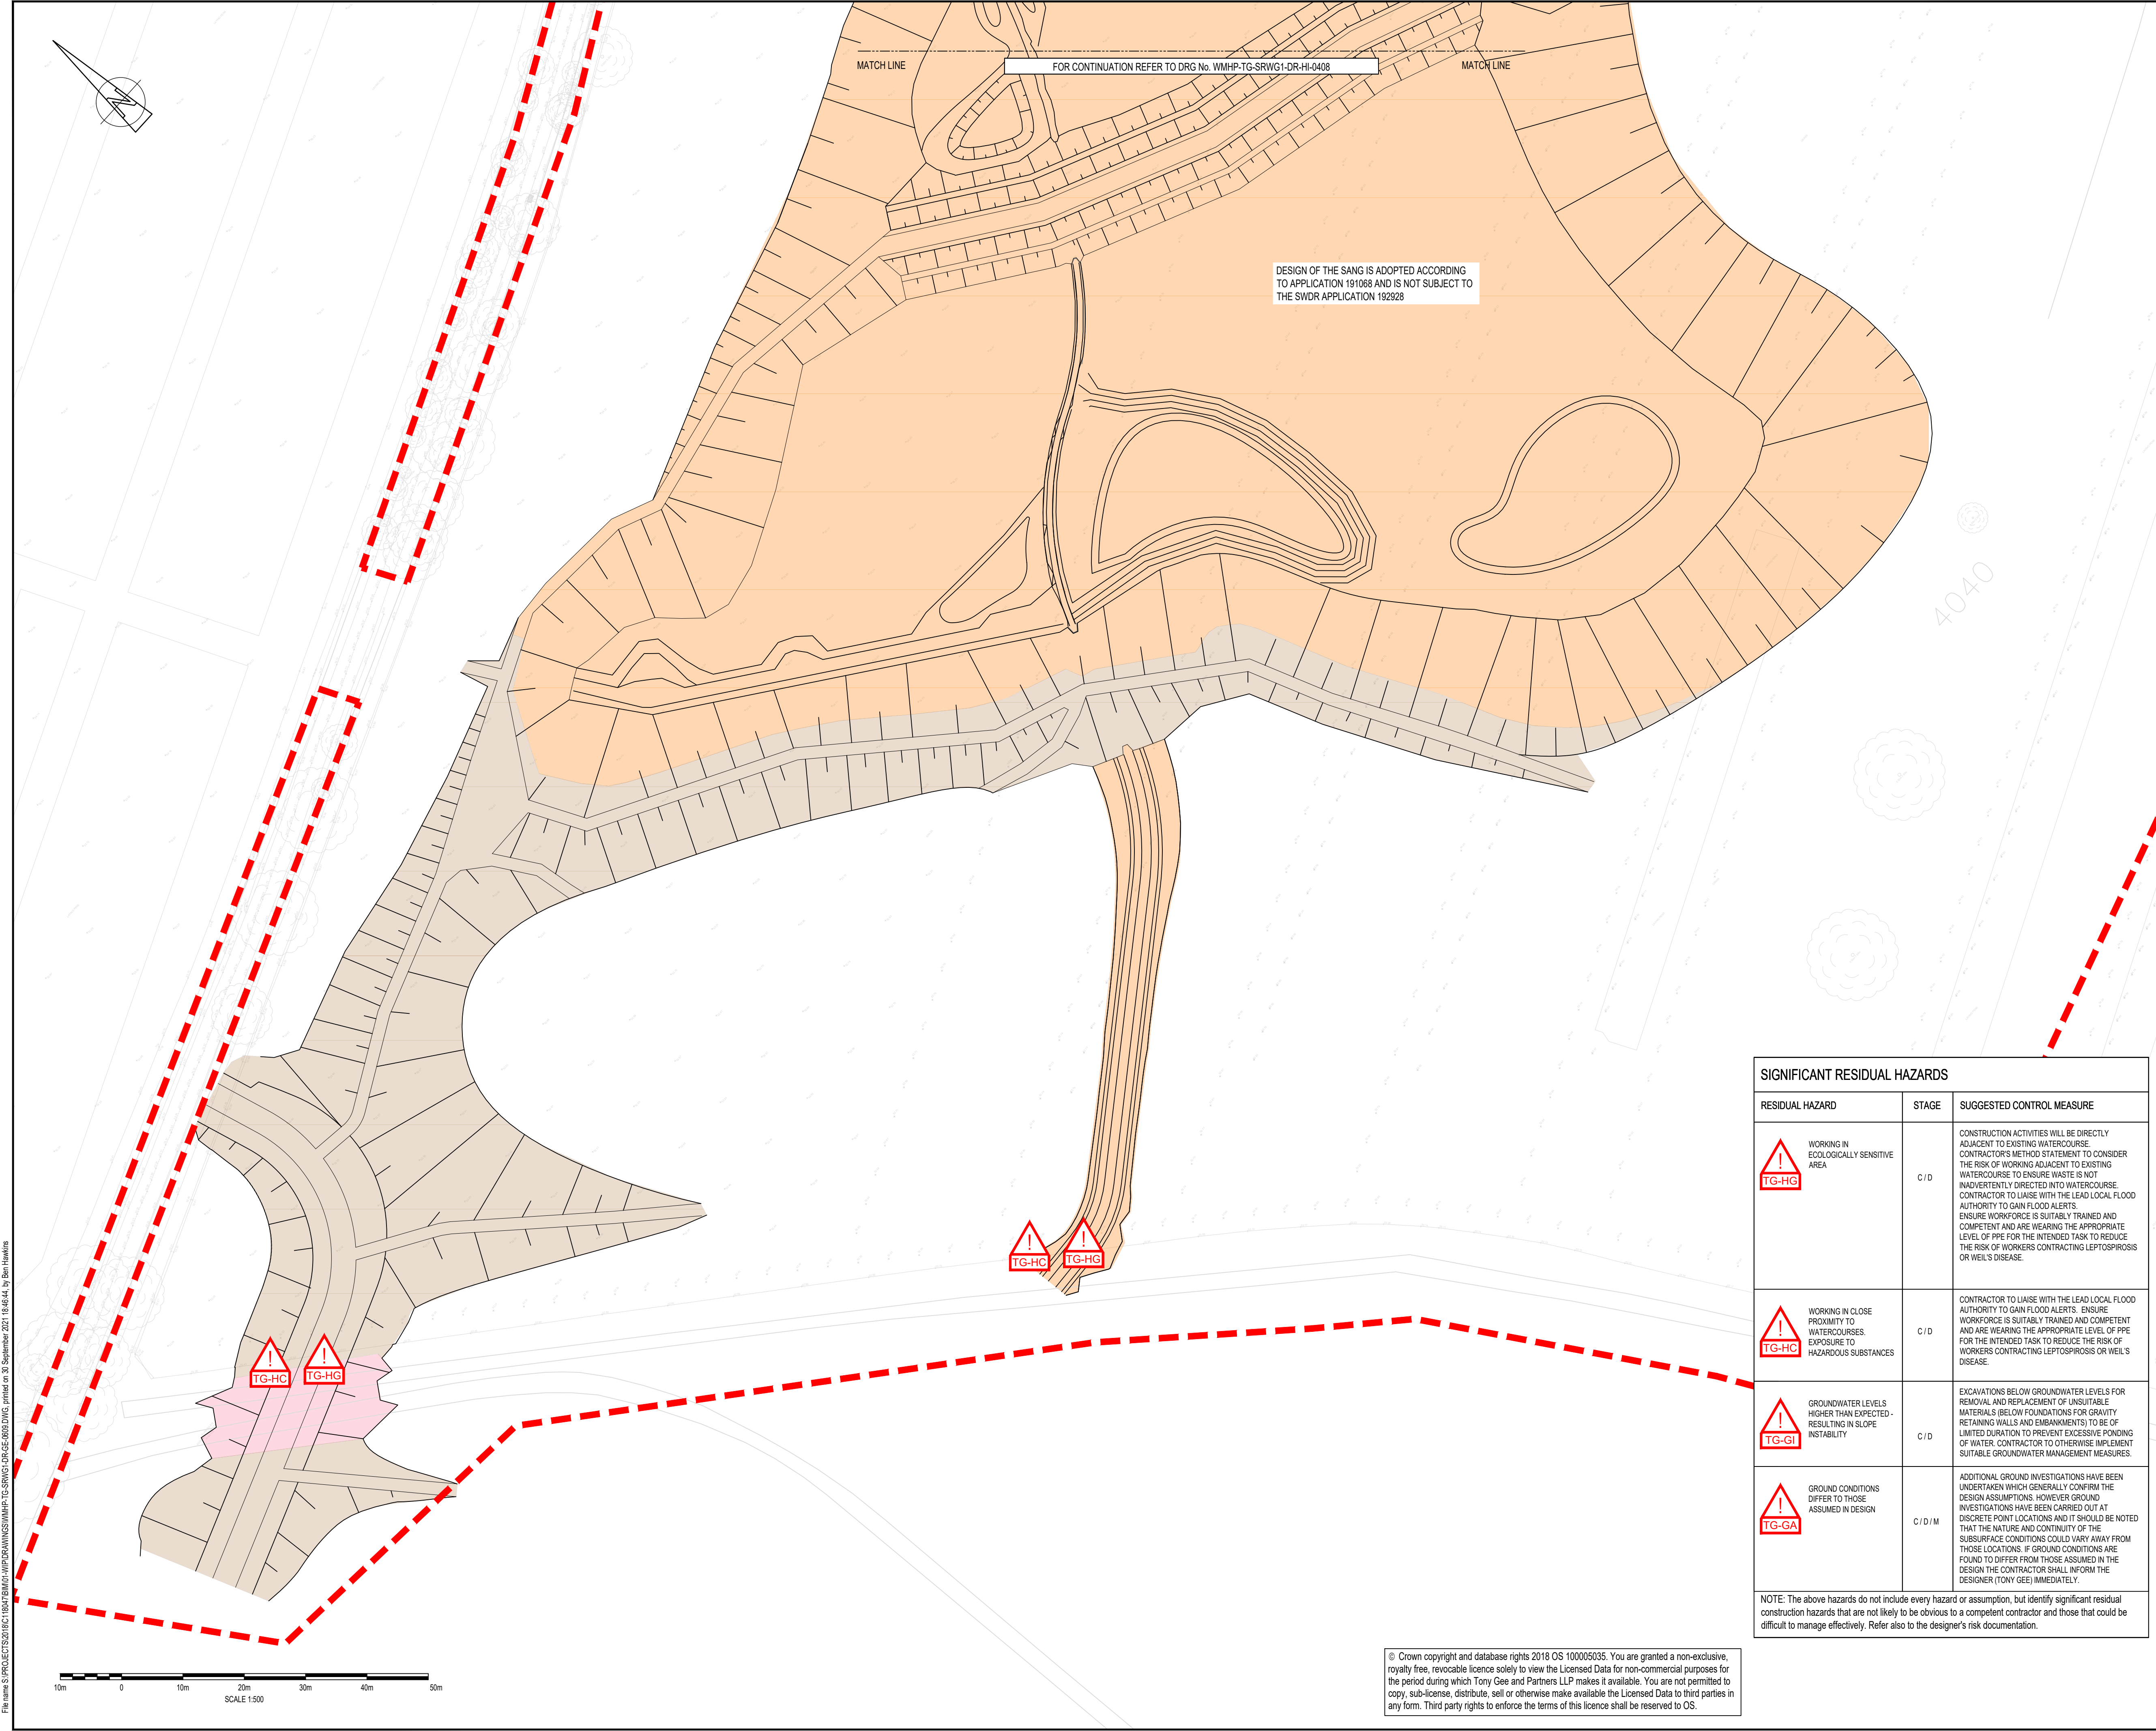


© Crown copyright and database rights 2018 OS 100005035. You are granted a non-exclusive, royalty free, revocable licence solely to view the Licensed Data for non-commercial purposes for the period during which Tony Gee and Partners LLP makes it available. You are not permitted to copy, sub-licence, distribute, sell or otherwise make available the Licensed Data to third parties in any form. Third party rights to enforce the terms of this licence shall be reserved to OS.

DO NOT SCALE


- NOTES:
1. ALL DIMENSIONS ARE IN MILLIMETRES UNLESS NOTED OTHERWISE.
 2. ALL LEVELS ARE IN METRES AOD UNLESS NOTED OTHERWISE.
 3. THIS DRAWING IS TO BE READ IN CONJUNCTION WITH THE EARTHWORKS SPECIFICATION (WMHP-TG-SRWG1-SP-GE-0601)
 4. THIS DRAWING IS TO BE READ IN CONJUNCTION WITH EARTHWORKS SECTIONS AND EARTHWORKS DETAIL DRAWINGS, DRG No's WMHP-TG-SRWG1-DR-GE-0610, -0621 AND -0630.
 5. ALL AREAS TO BE STRIPPED OF TOPSOIL AND MADE GROUND, ADDITIONAL REQUIREMENTS FOR SOFT SPOTS AND OTHER FEATURES. REFER TO WMHP-TG-SRWG1-DR-GE-0621 AND WMHP-TG-SRWG1-SP-GE-0601.

LEGEND

- PLANNING APPLICATION NUMBER 192928 BOUNDARY
- AREA OF CUT
- CLASS 1 GRANULAR FILL
- CLASS 2 COHESIVE FILL
- CLASS 6N1
- CLASS 6N
- TRANSITION ZONE CLASS 6N1 GRANULAR FILL AND CLASS 2A COHESIVE FILL
- NEW PAVEMENT OVER EXISTING. REFER TO 700 SERIES DRAWINGS AND SPECIFICATION
- EXISTING DITCH TO BE CLEARED OF ALL SOFT / DEGRADABLE MATERIAL AND BACKFILLED WITH

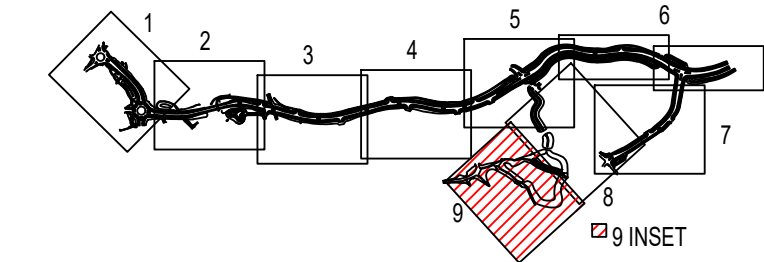

SHEET LOCATION PLAN
N.T.S

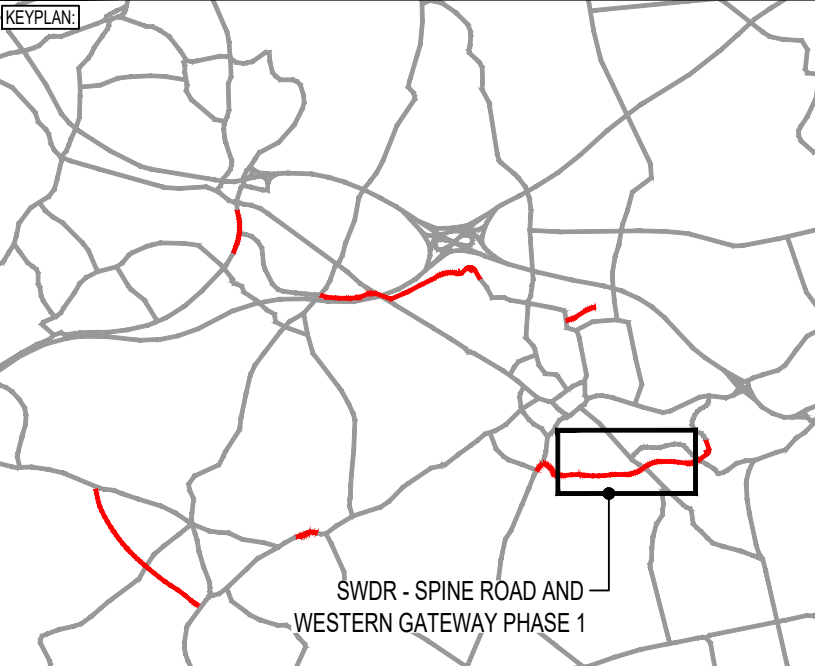

REV	DATE	BY	DESCRIPTION	CHK	APP
P02	29/09/2021	BH	REVISED FOR PLANNING DISCHARGE	JC	ARL
P01	03/09/2021	BS	DETAILED DESIGN ISSUE	SD	RN

DRAWING STATUS: **SUITABLE FOR EXAMINATION** **S8**

DESIGNER: **Tony Gee and Partners LLP**
Hardy House
140 High Street
Esher, Surrey
KT10 9QJ
Tel: 01372 461600
www.tonygee.com
Consulting Civil, Structural and Geotechnical Engineers

CONTRACTOR: **Balfour Beatty**

CLIENT: **WOKINGHAM BOROUGH COUNCIL**
Shute End, Wokingham, Berkshire RG40 1BN
Tel: (0118) 974 6000 Web: www.wokingham.gov.uk

PROJECT: **WOKINGHAM MAJOR HIGHWAYS PROGRAMME
SPINE ROAD AND WESTERN GATEWAY PHASE 1**

TITLE: **HIGHWAYS
EARTHWORKS
PLAN LAYOUT**

SCALE @ A1: N/A CHECKED: SD APPROVED: RN

PROJECT NO: C118047 DESIGNED: SD DRAWN: PSW DATE: September 21

DRAWING No: **WMHP-TG-SRWG1-DR-GE-0609** REV: **P02**